


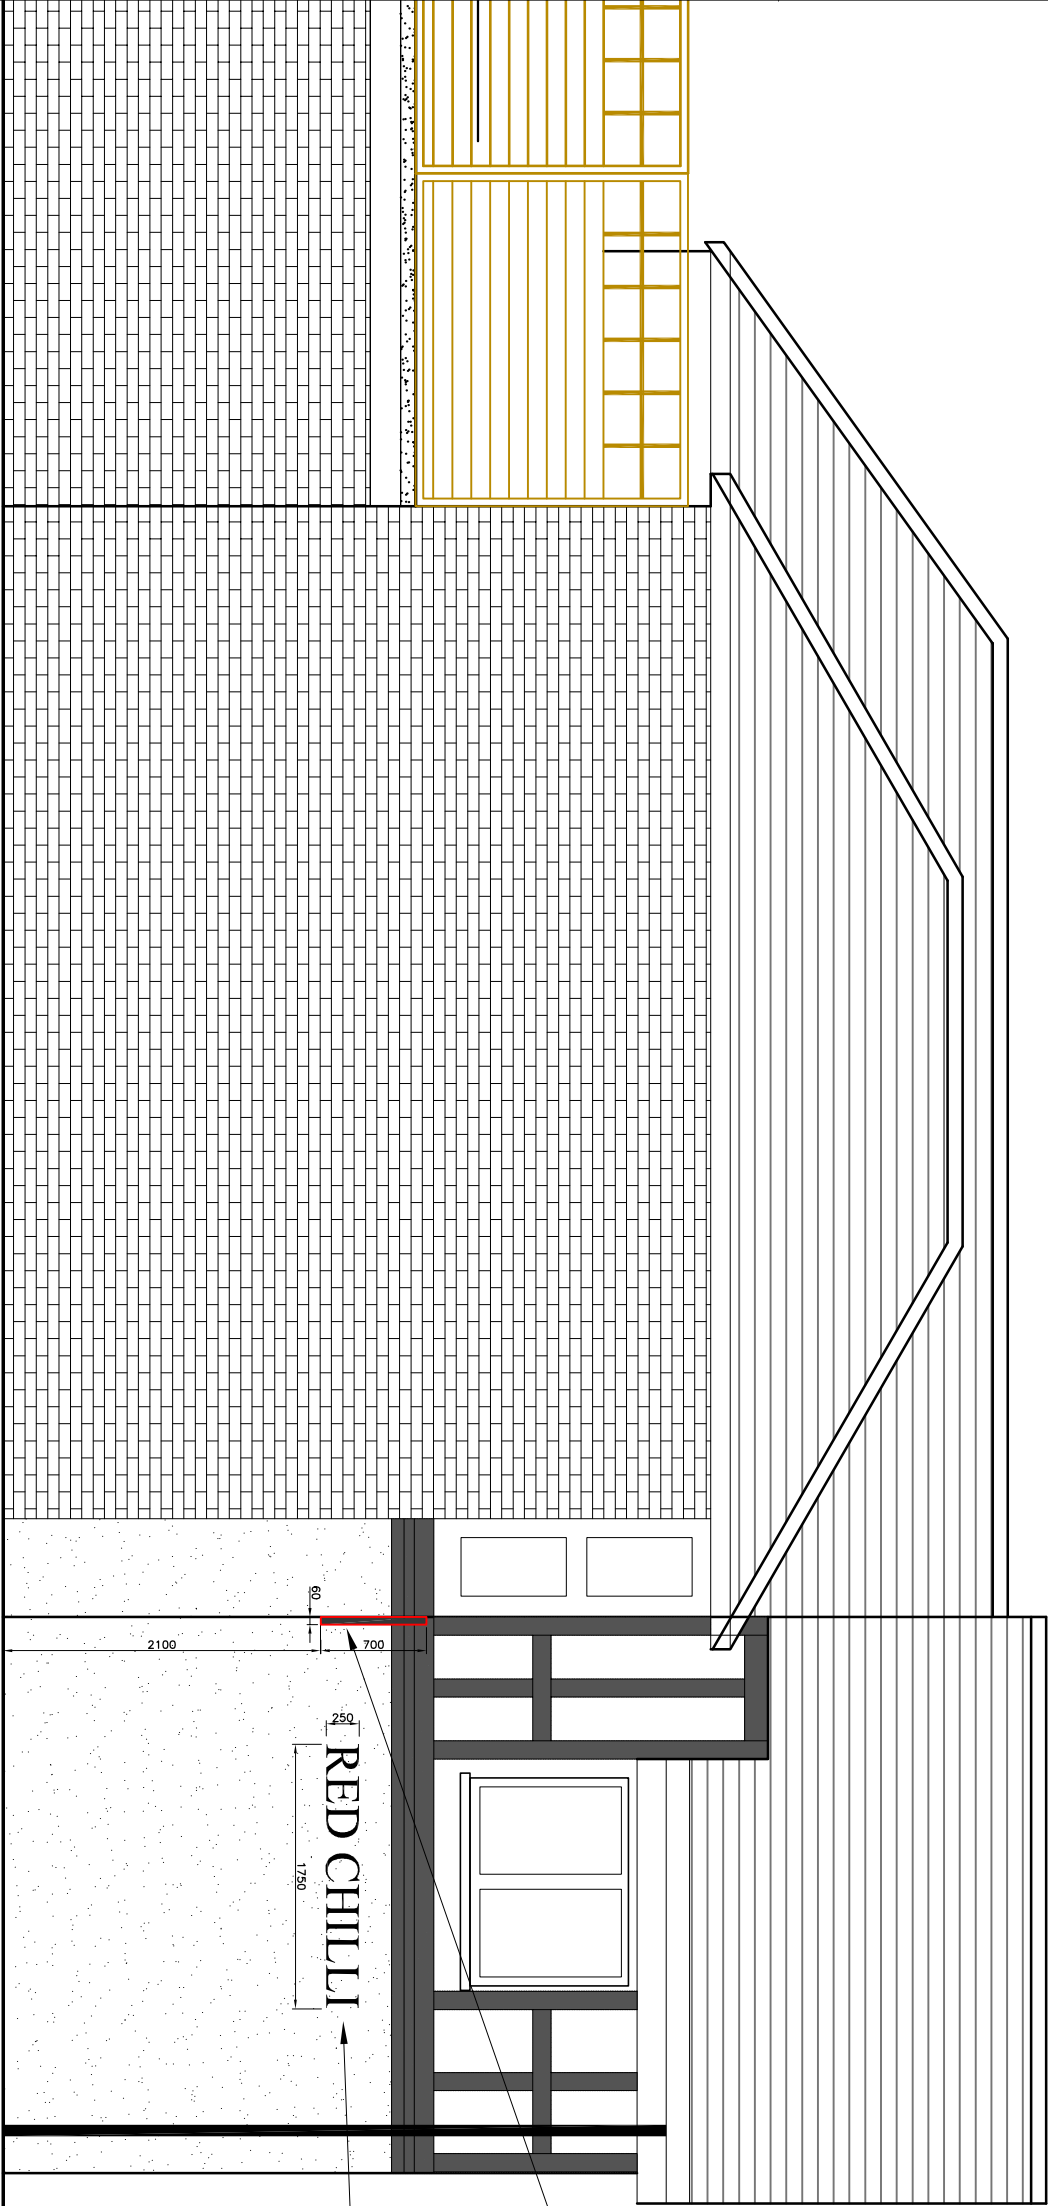

New oval shaped folded sign tray in BLACK with stencil cut detail above main entrance doorway

Main title REDCHILLI 10mm push through Opal with applied red detail.

All remaining detail backed with Opal

Static illumination provided by internally fitted white LEDs

Replacement lettering sign fixed to side wall (250mm high lettering) replacing The Perseverance lettering. 30mm total thickness lettering

front

PROPOSED SIDE ELEVATION

Scale 1:100

Location	Project	Contrast Interiors Ltd, 114 Wanstead lane, Essex IG1 3SF T : 020 8518 4551 F : 0203-174-0060 info@contrast-interiors.co.uk www.contrast-interiors.co.uk Registered in England No. 5835126 Office Address : Unit 2k, Kemp Road , Chadwell Heath Industrial Park , Dagenham, Essex RM8 1SL			
51 NORTH STREET HAVANT PO9 1PP	NEW SHOP SIGN				
Drawing Title		PLANNING		Scale : 1:50 @ A3	Date : AUG 2013
PROPOSED SHOPSIGN SIDE ELEVATION		Drawing number		Rev	
		SE/51NS/07		D	