

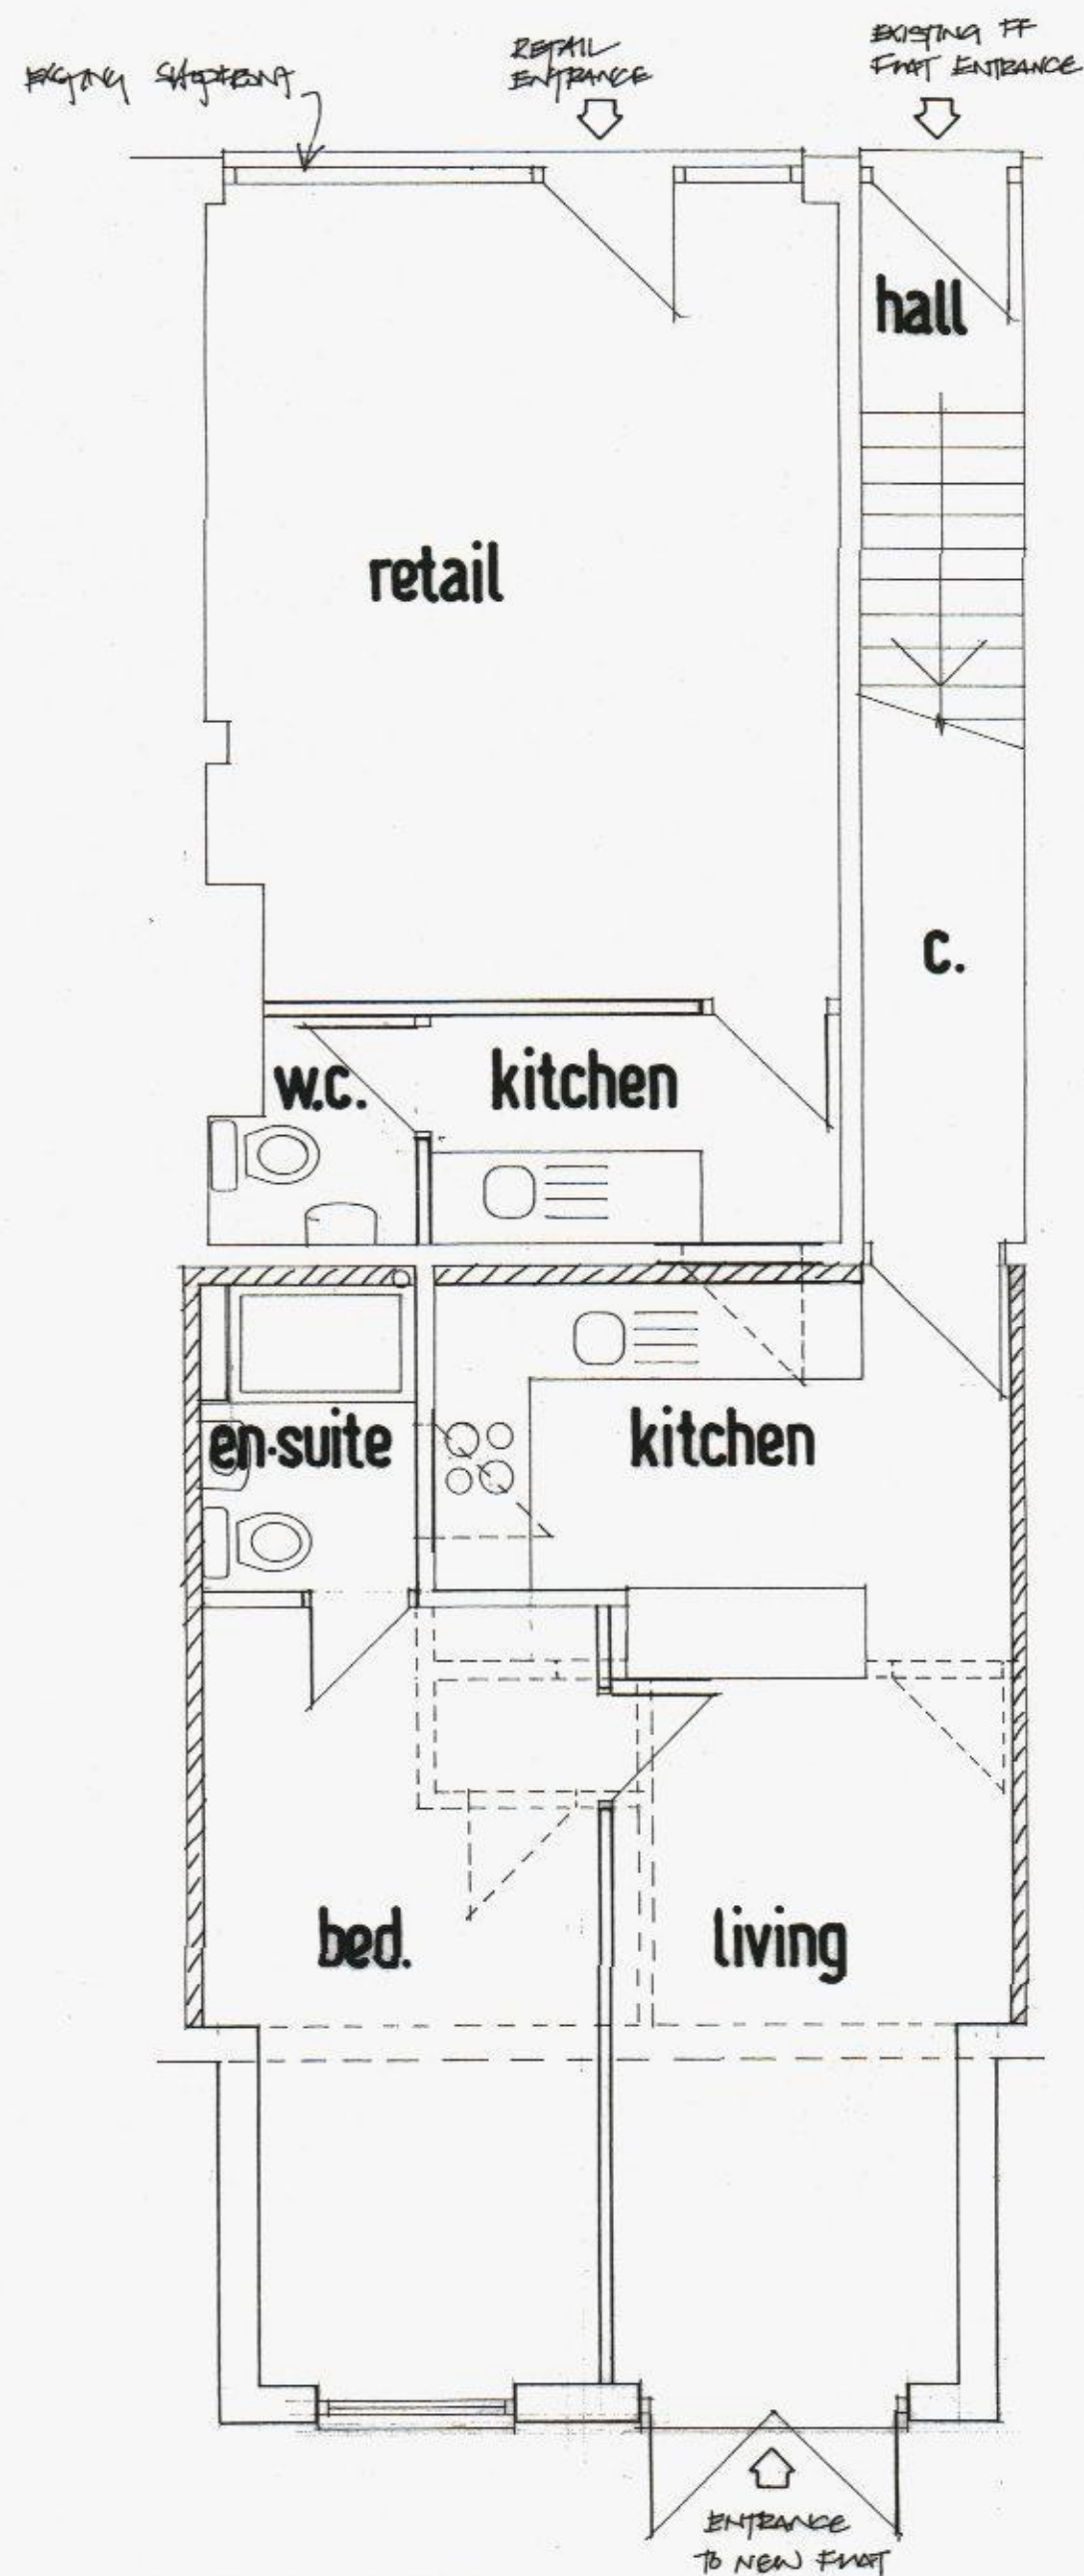


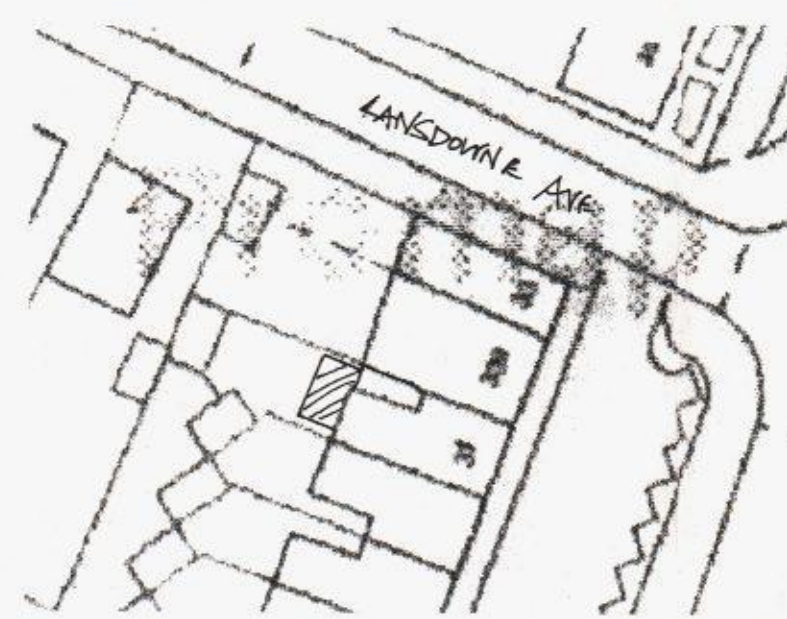


GROUND FLOOR

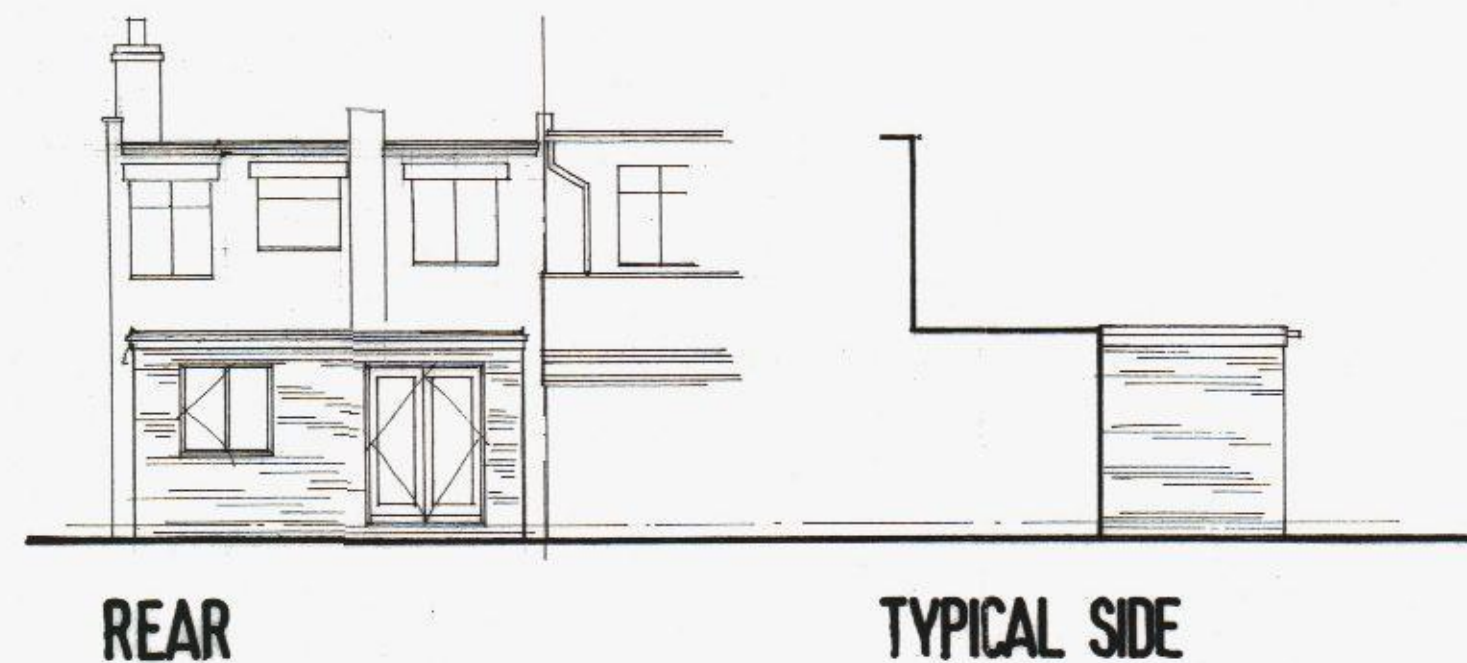

SITE

SCALE 1:500

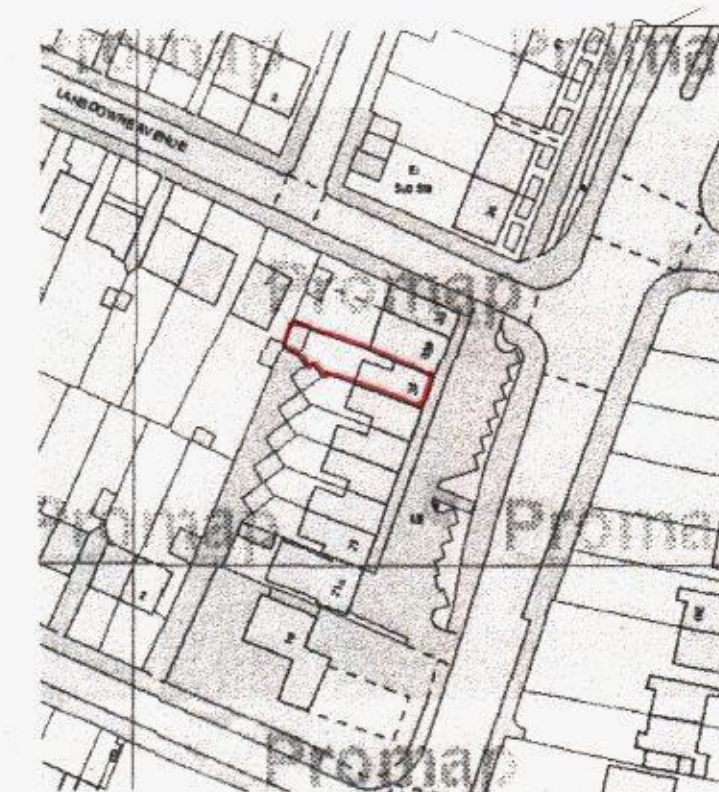

LOCATION

SCALE 1:1250

DS 1/16, NO. 1000463210



DEREK TREAGUS ASSOCIATES
ARCHITECTURAL SERVICES
No 3 The Townhouse, 20 Nelson Road, Southsea, Hants PO5 2AS
Tel 07976 624094
derek.treagus@btworld.com

Project **PARTIAL CHANGE OF USE
& REAR EXTENSION TO
31 LONDON ROAD
WIDLEY, WATERLOOVILLE,
HAMPSHIRE.**

Client **Mr H Pead**

Title **PLANNING DRAWING**

Date June 2013	Drawn DT	Scale 1:50, 1:100, 1:1250
--------------------------	--------------------	-------------------------------------

Dwg. No. **13.197.01** Rev