


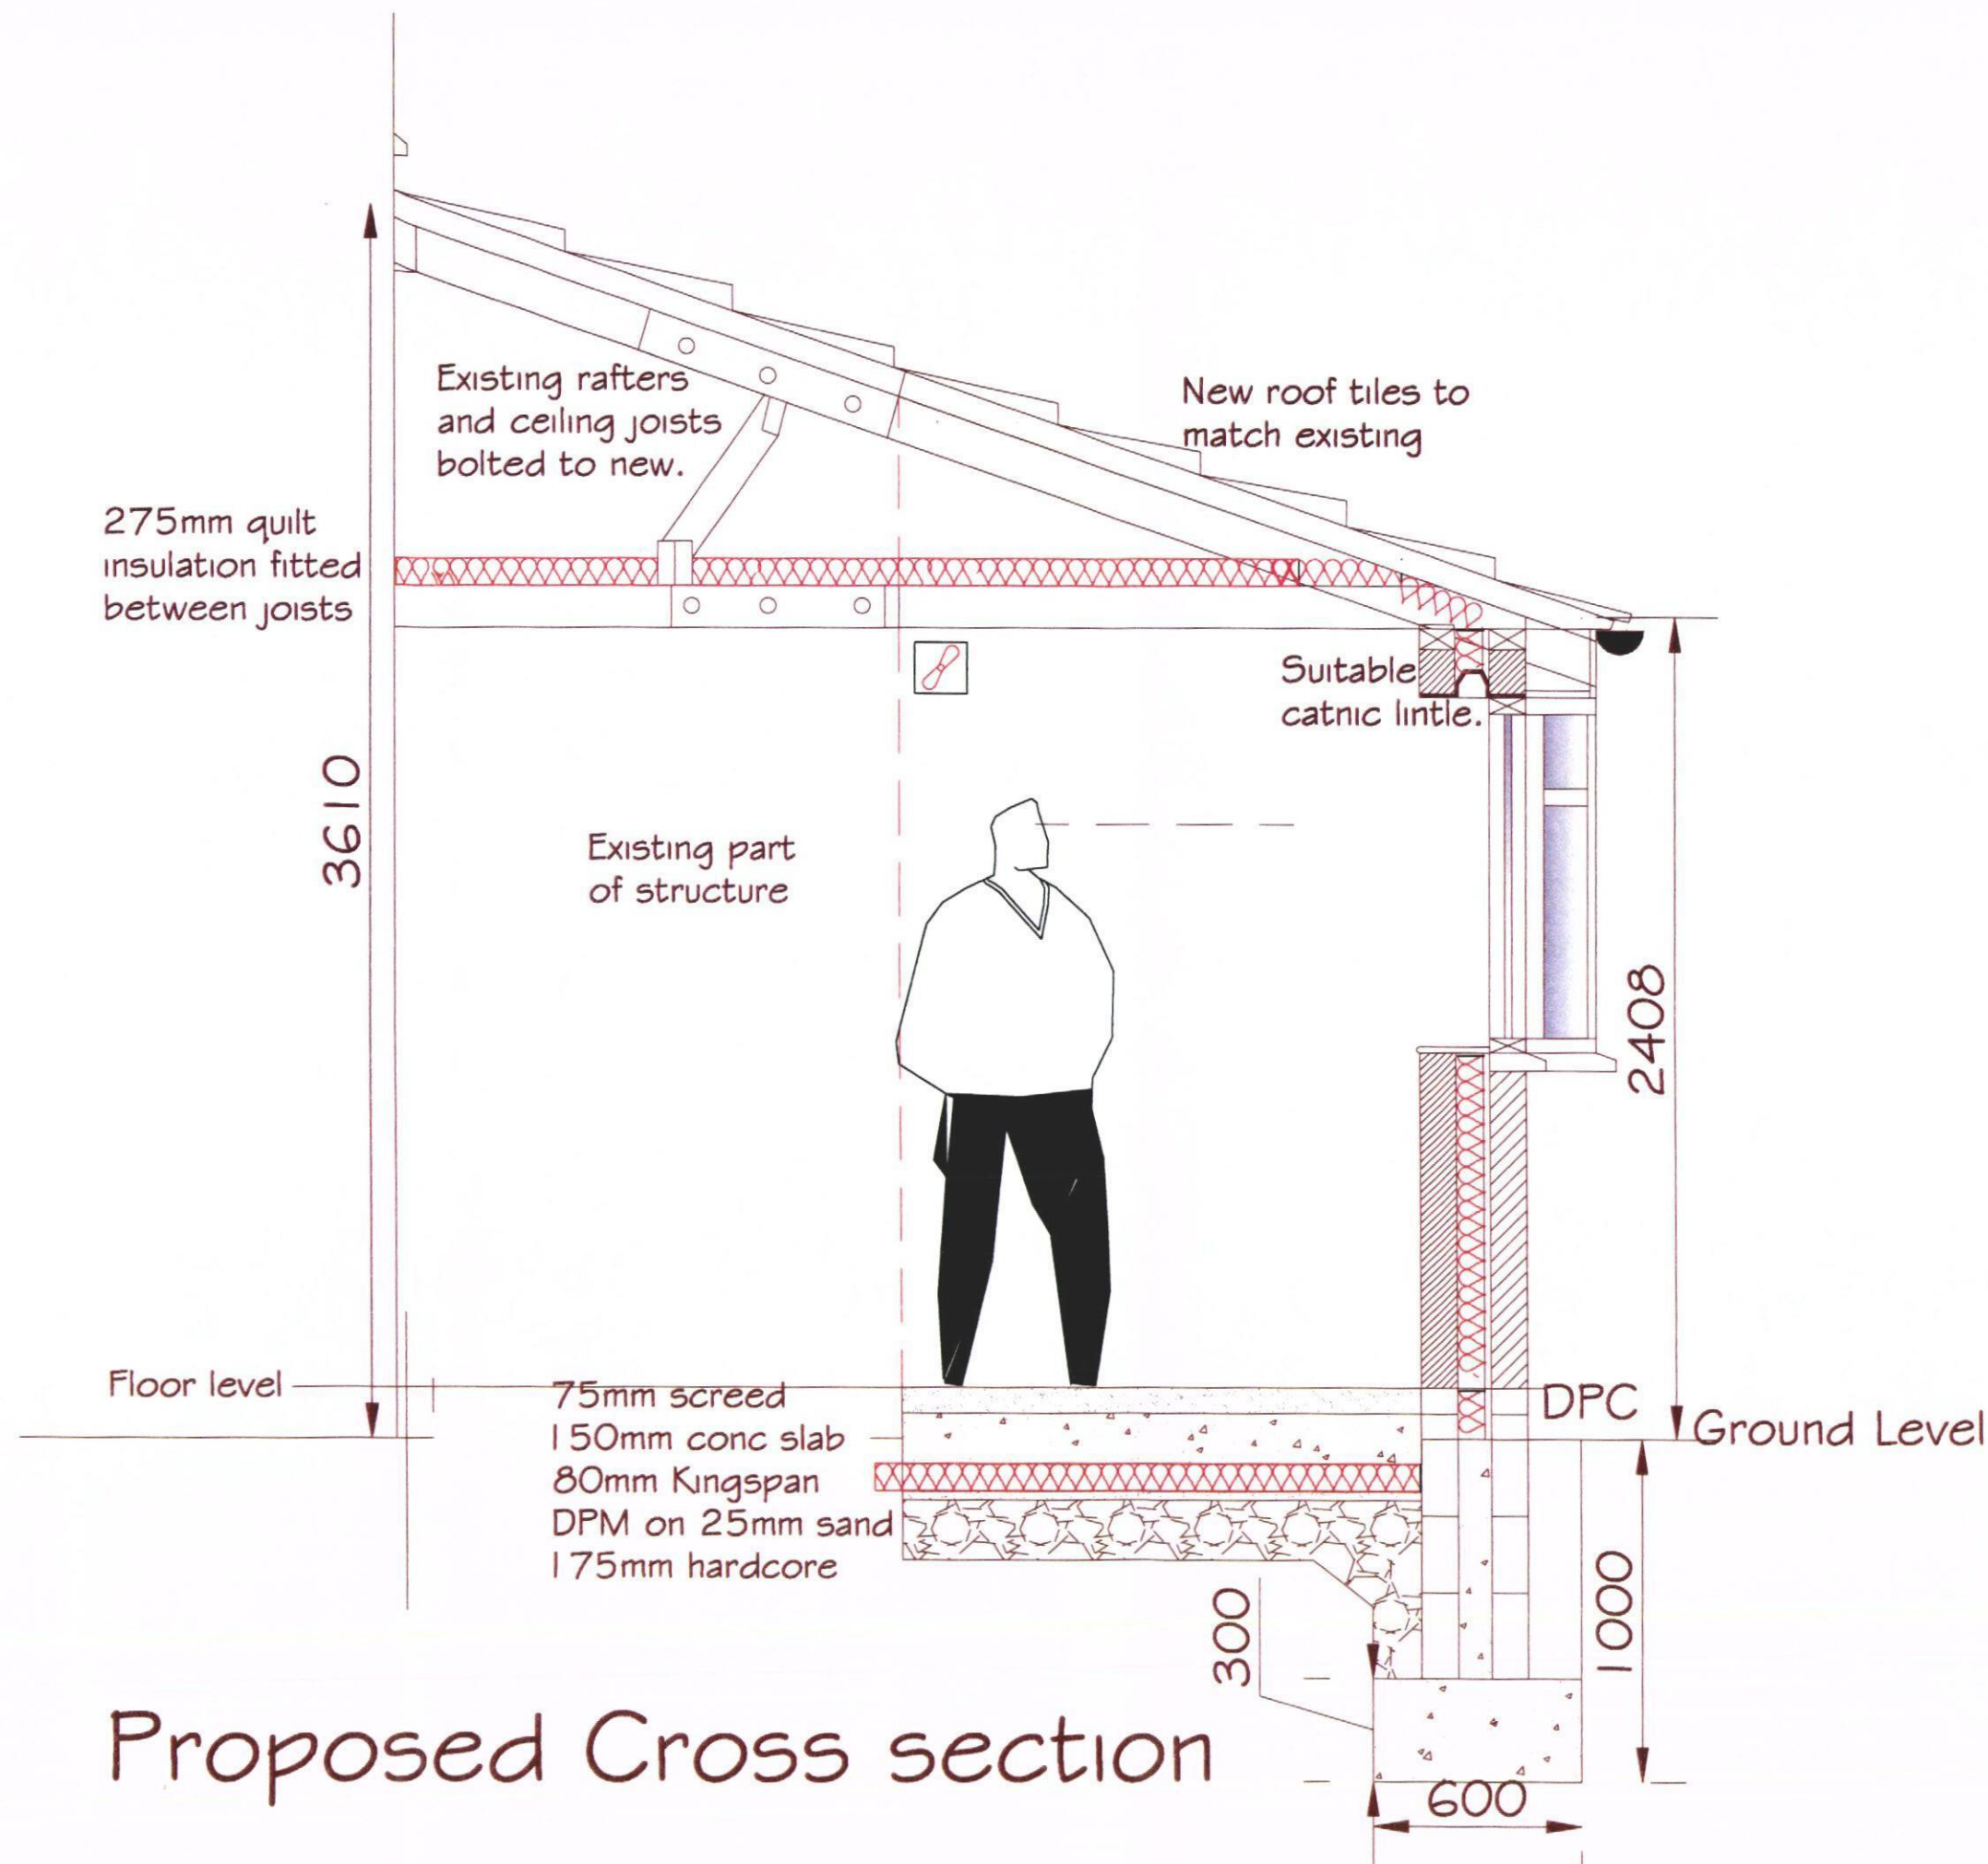

PRELIMINARY

I / We agree that this drawing correctly represents the necessary and appropriate works to be carried out under the Disable Facilities Grant

signed _____ date _____
Client / Occupational Therapist / SOC Case Officer
date as appropriate

rev	date	description

Client Mr. Mrs. Rowlands
Address 32 Dunhurst Close
West Leigh, Havant
Hants PO9 2LB
Project Form bedrooms and shower
Drawing Proposed cross section

OT	Date	Drawn by
Scale	04.01.2013	Brendan
1:20@A3	Drawing No.	Rev.
Project No.	6	-
X		

S:\SOUTHAMPTON\CAD templates\touch_logo_cmyk.jpg

Home Improvement Agency
47-51 High St.
West End
Southampton
Hants

T:
F: