

Location Plan
Scale 1 : 1250




20 0 20 40 60 80 100
Metres



© Crown Copyright 2012

Reproduction in whole or in part is prohibited
without the prior permission of Ordnance Survey.

Block Plan
Scale 1 : 500

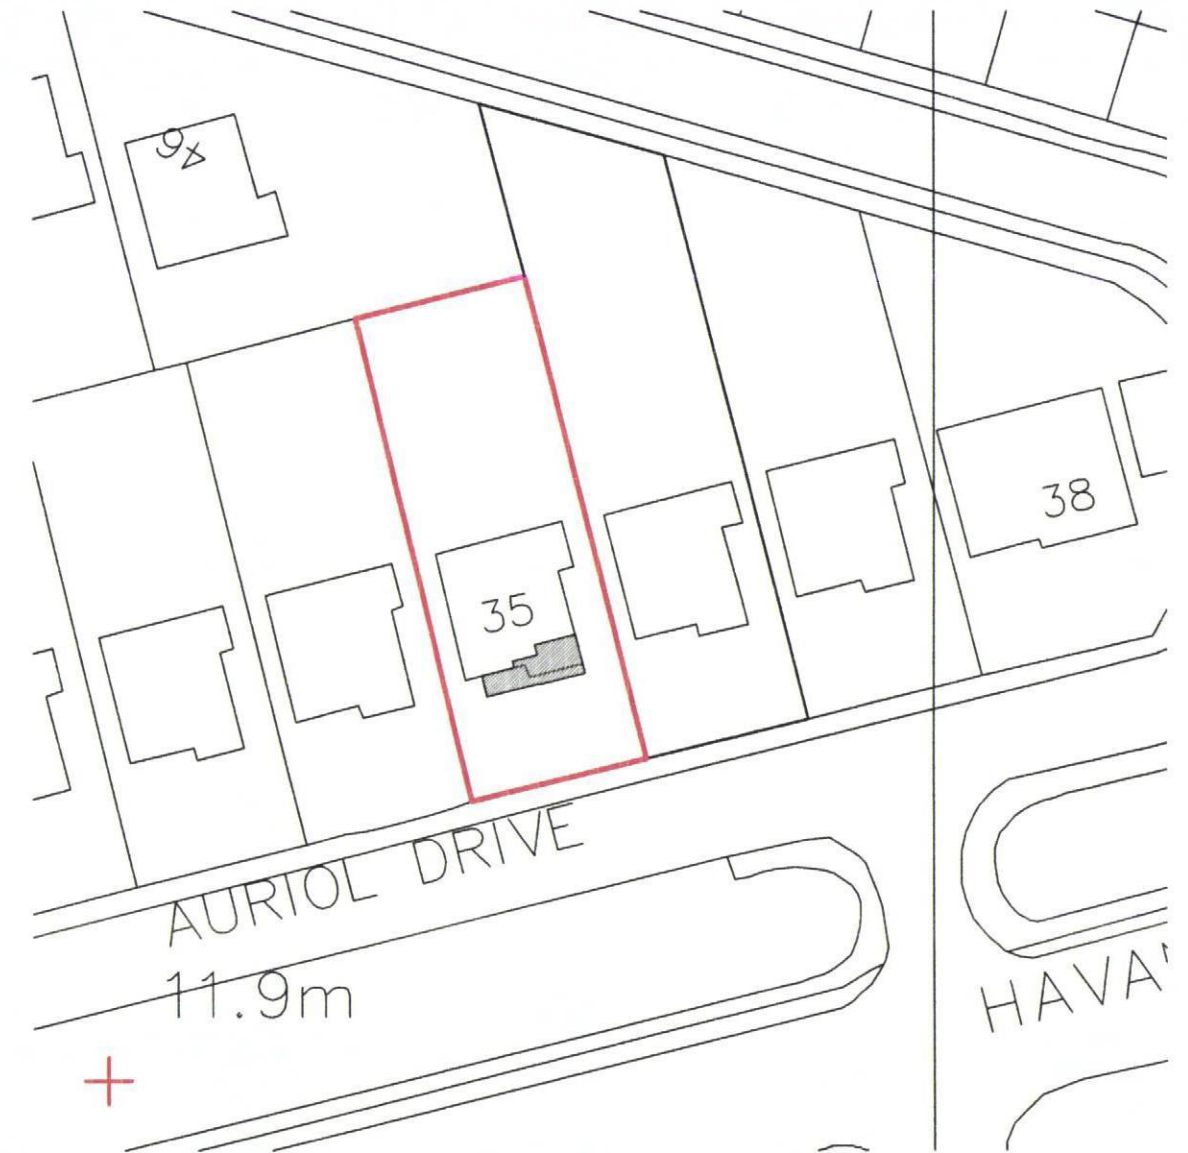

NOTES

1. To be read in conjunction with
drawings D1 - D5, the notes
accompanying the drawings
dated 30/06/13.

Dwg No.: D1	Rev	Scale: 1:1250@A3 1:150@A3	Date: 08/07/13
Dwg Title: Location Plan Block Plan		 hampshire surveyors.co.uk CHARTERED BUILDING SURVEYORS 17 Wellsworth Lane, Rowlands Castle Hampshire PO9 6BX Tel/Fax: 023 9241 3995 Mob: 07831 856965 E: enquiries@hampshiresurveyors.co.uk	
Project: 35 Auriol Drive Havant PO9 3LS New Entrance Steps, Porch and Garage Extension			