

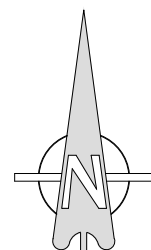
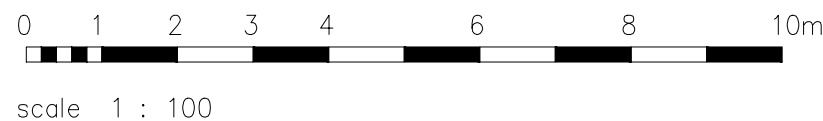


Existing Plan SCALE 1:100

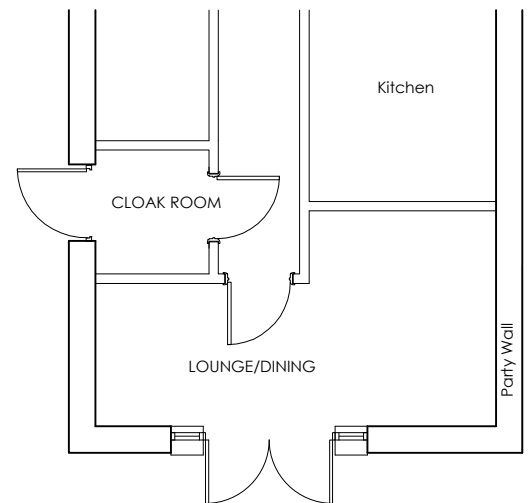

Proposed Plan SCALE 1:100

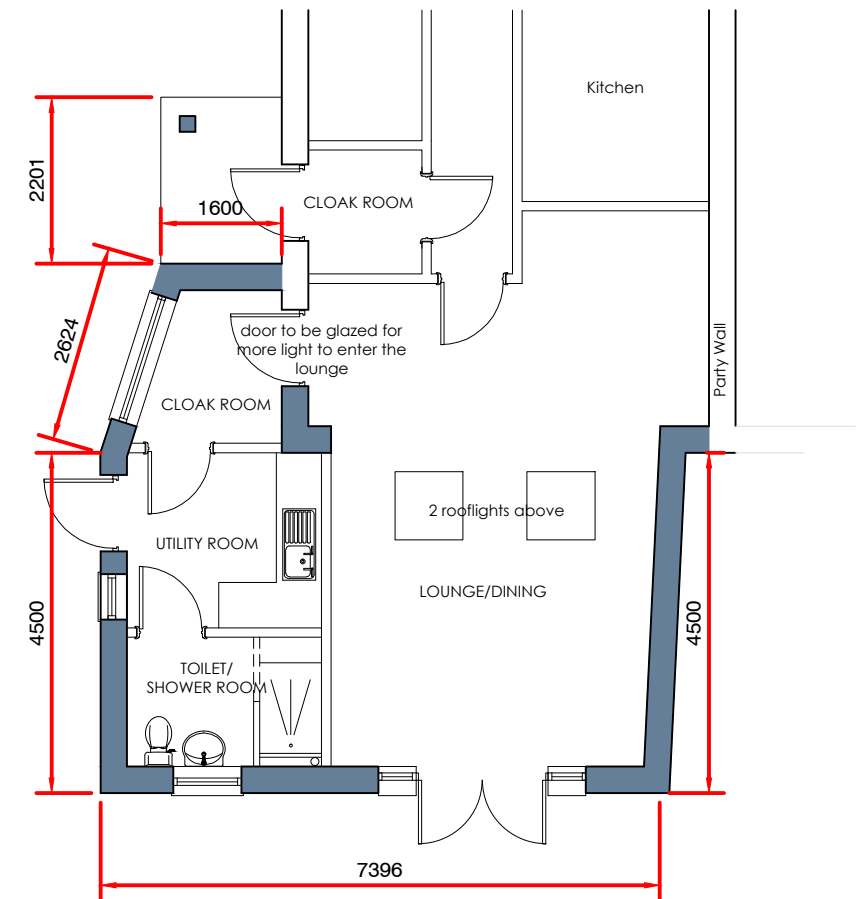

Rev A: 29/04/2013 Added the windows to plan

Rev B: 12/06/2013 added rooflights, West window and glazed door. Removed East window and moved the extension to the shared boundary.

PLANNING

PROJECT
FRASER ROAD, BEDHAMPTON

DRAWING TITLE
PLAN

Date FEB 2013	Drawn by	Scale 1:100	A3	Drawing No. 101-PD-02	Rev. B
------------------	----------	----------------	----	--------------------------	-----------