


PROPOSED GARAGE AT:
2 SALTMARSH LANE
HAYLING ISLAND
PO11 0JT

FOR: MR. S. POORE

PHONE: 07918720602


SCALES: 1:100 - 1:50

1. DROP ANY ELECTRICS FROM ABOVE
2. PROPOSAL WILL NOT AFFECT EMERGENCY SERVICES

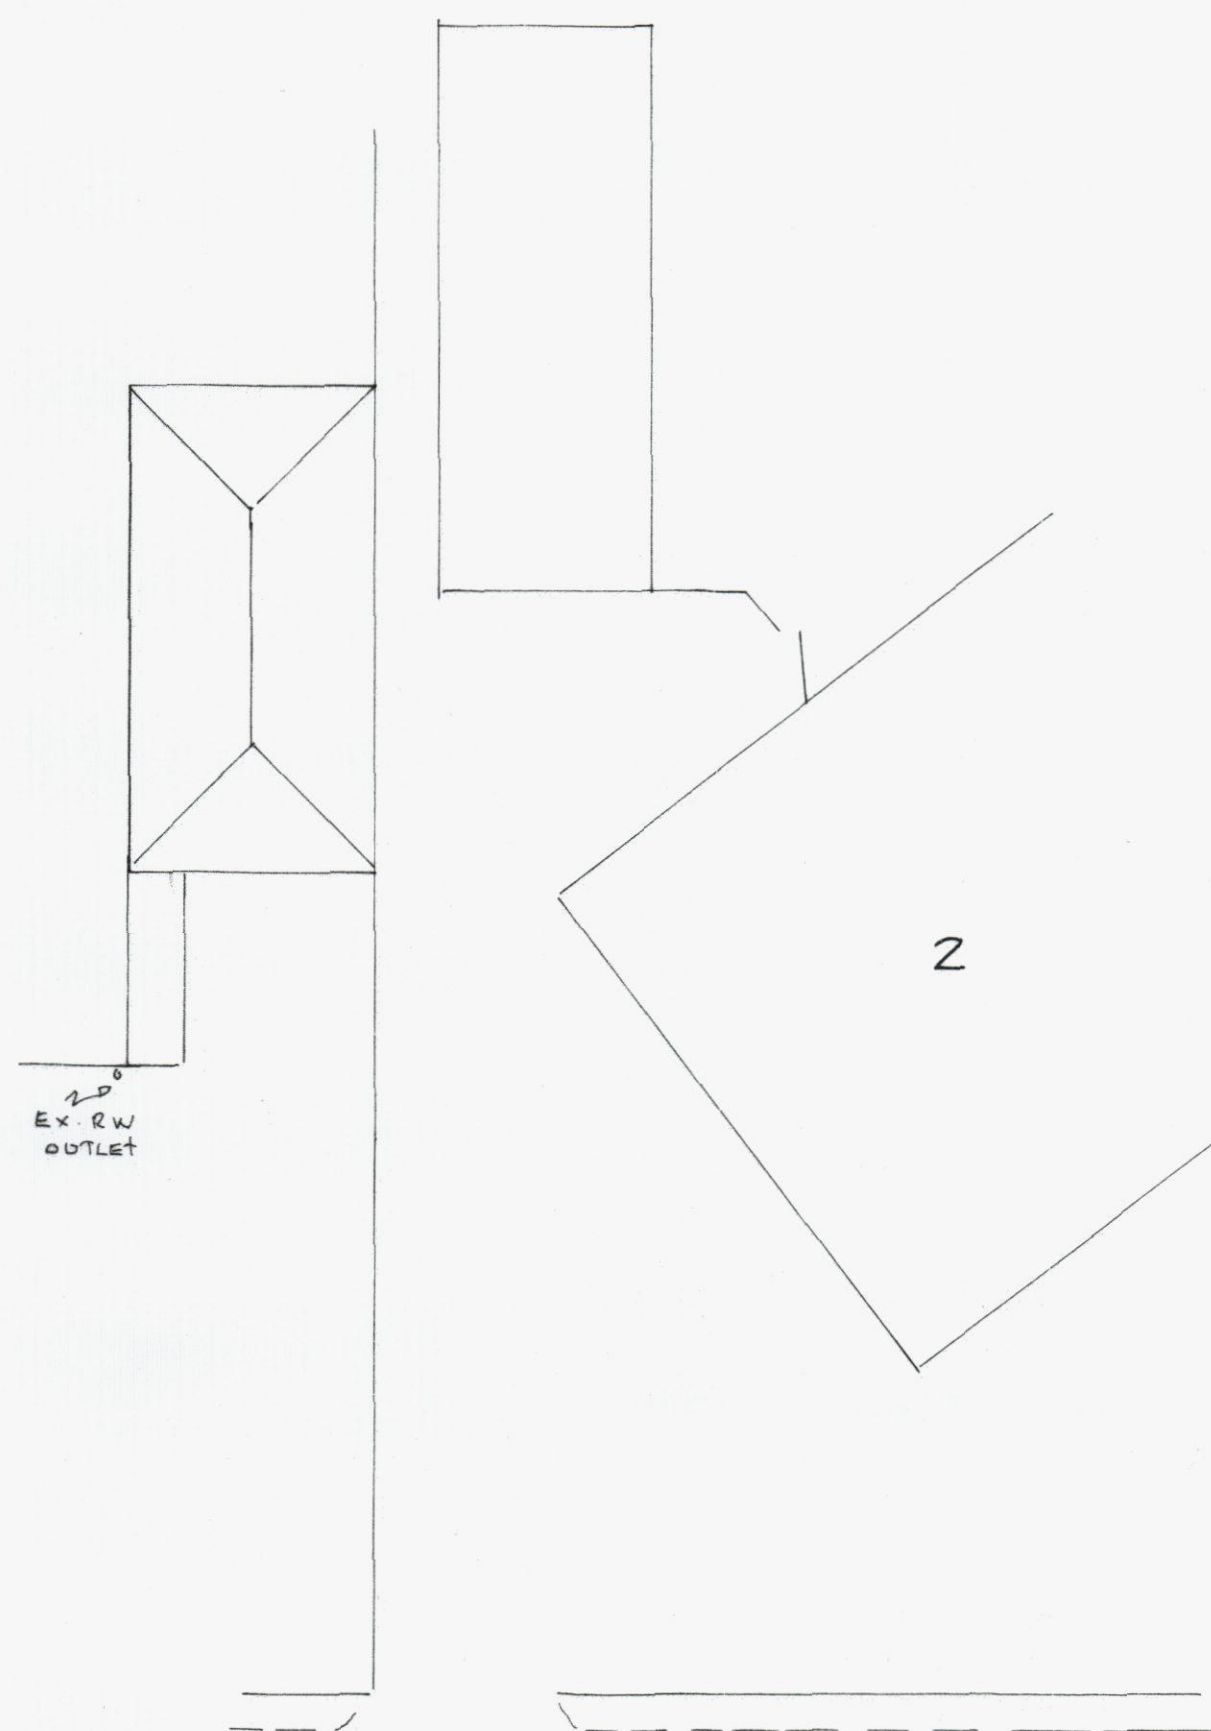


SALTMARSH LANE

EXISTING

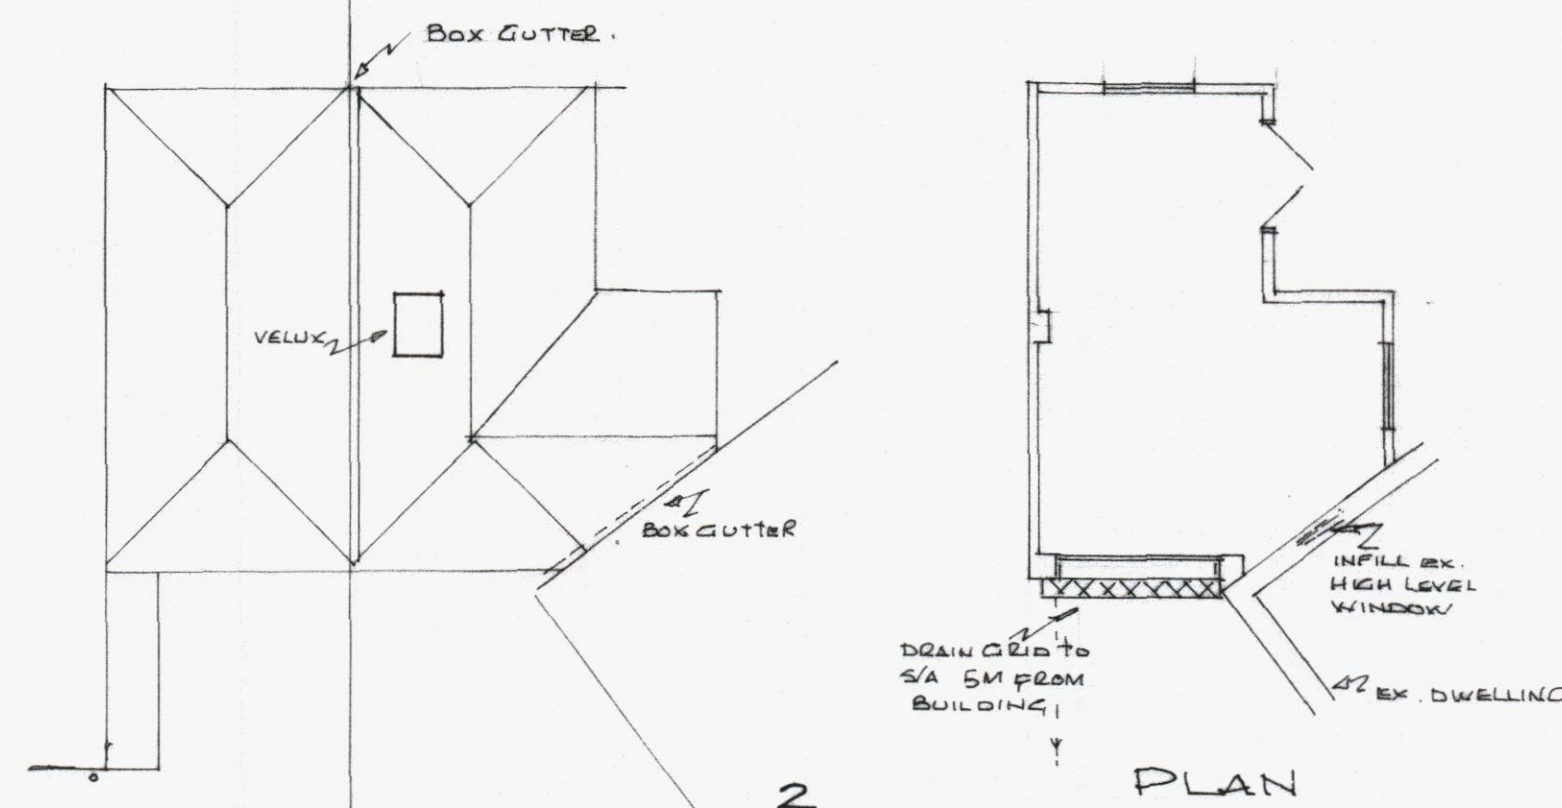


SALTMARSH LANE


PROPOSED
[INCLUDING ROOF PLAN]

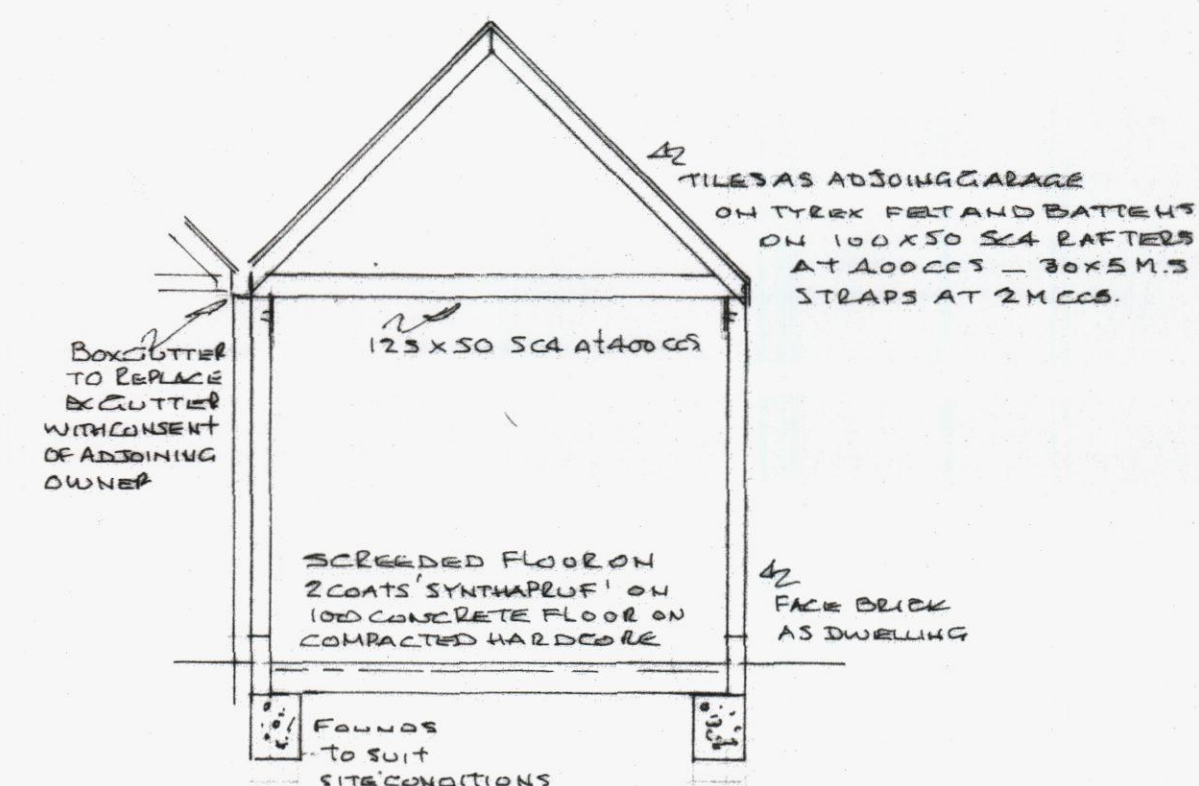


SECTION 1:100

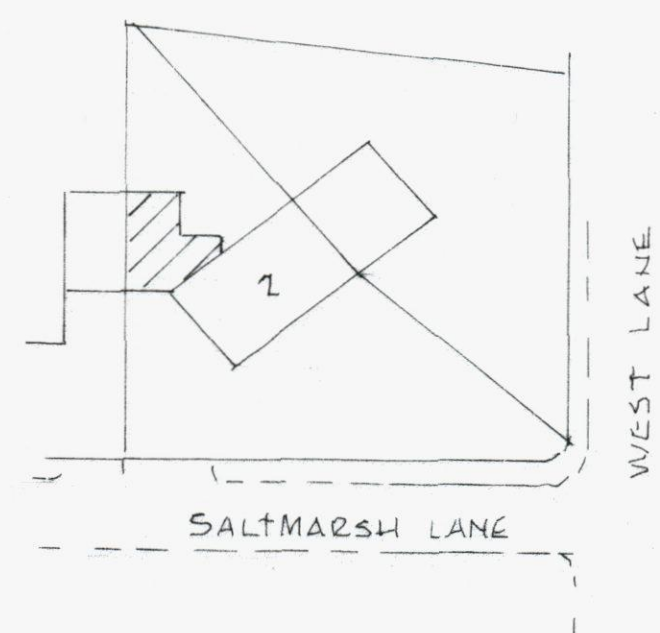


SITE PLAN
1:500

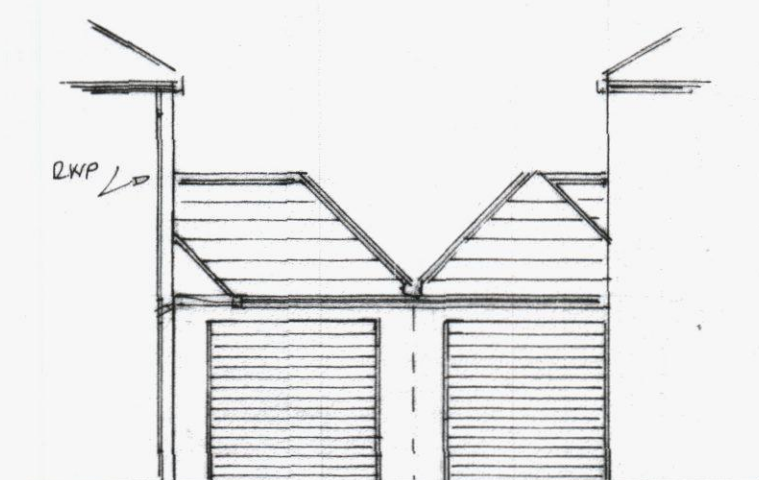

FRONT

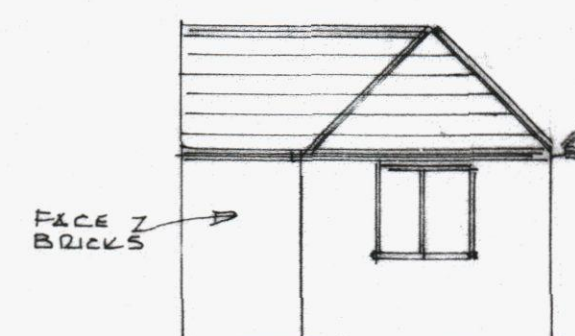

REAR

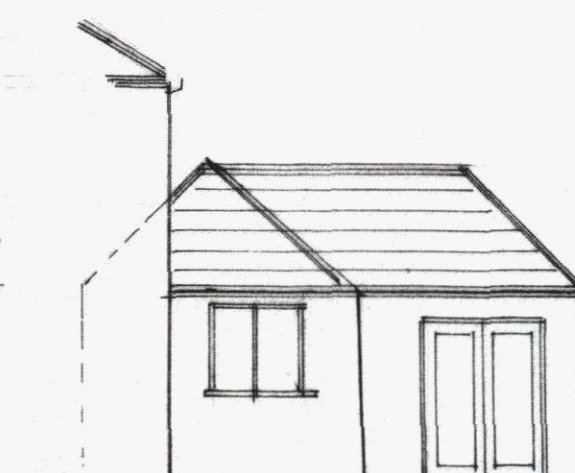

SIDE

HAVANT BOROUGH COUNCIL
31 MAY 2013
RECEIVED