


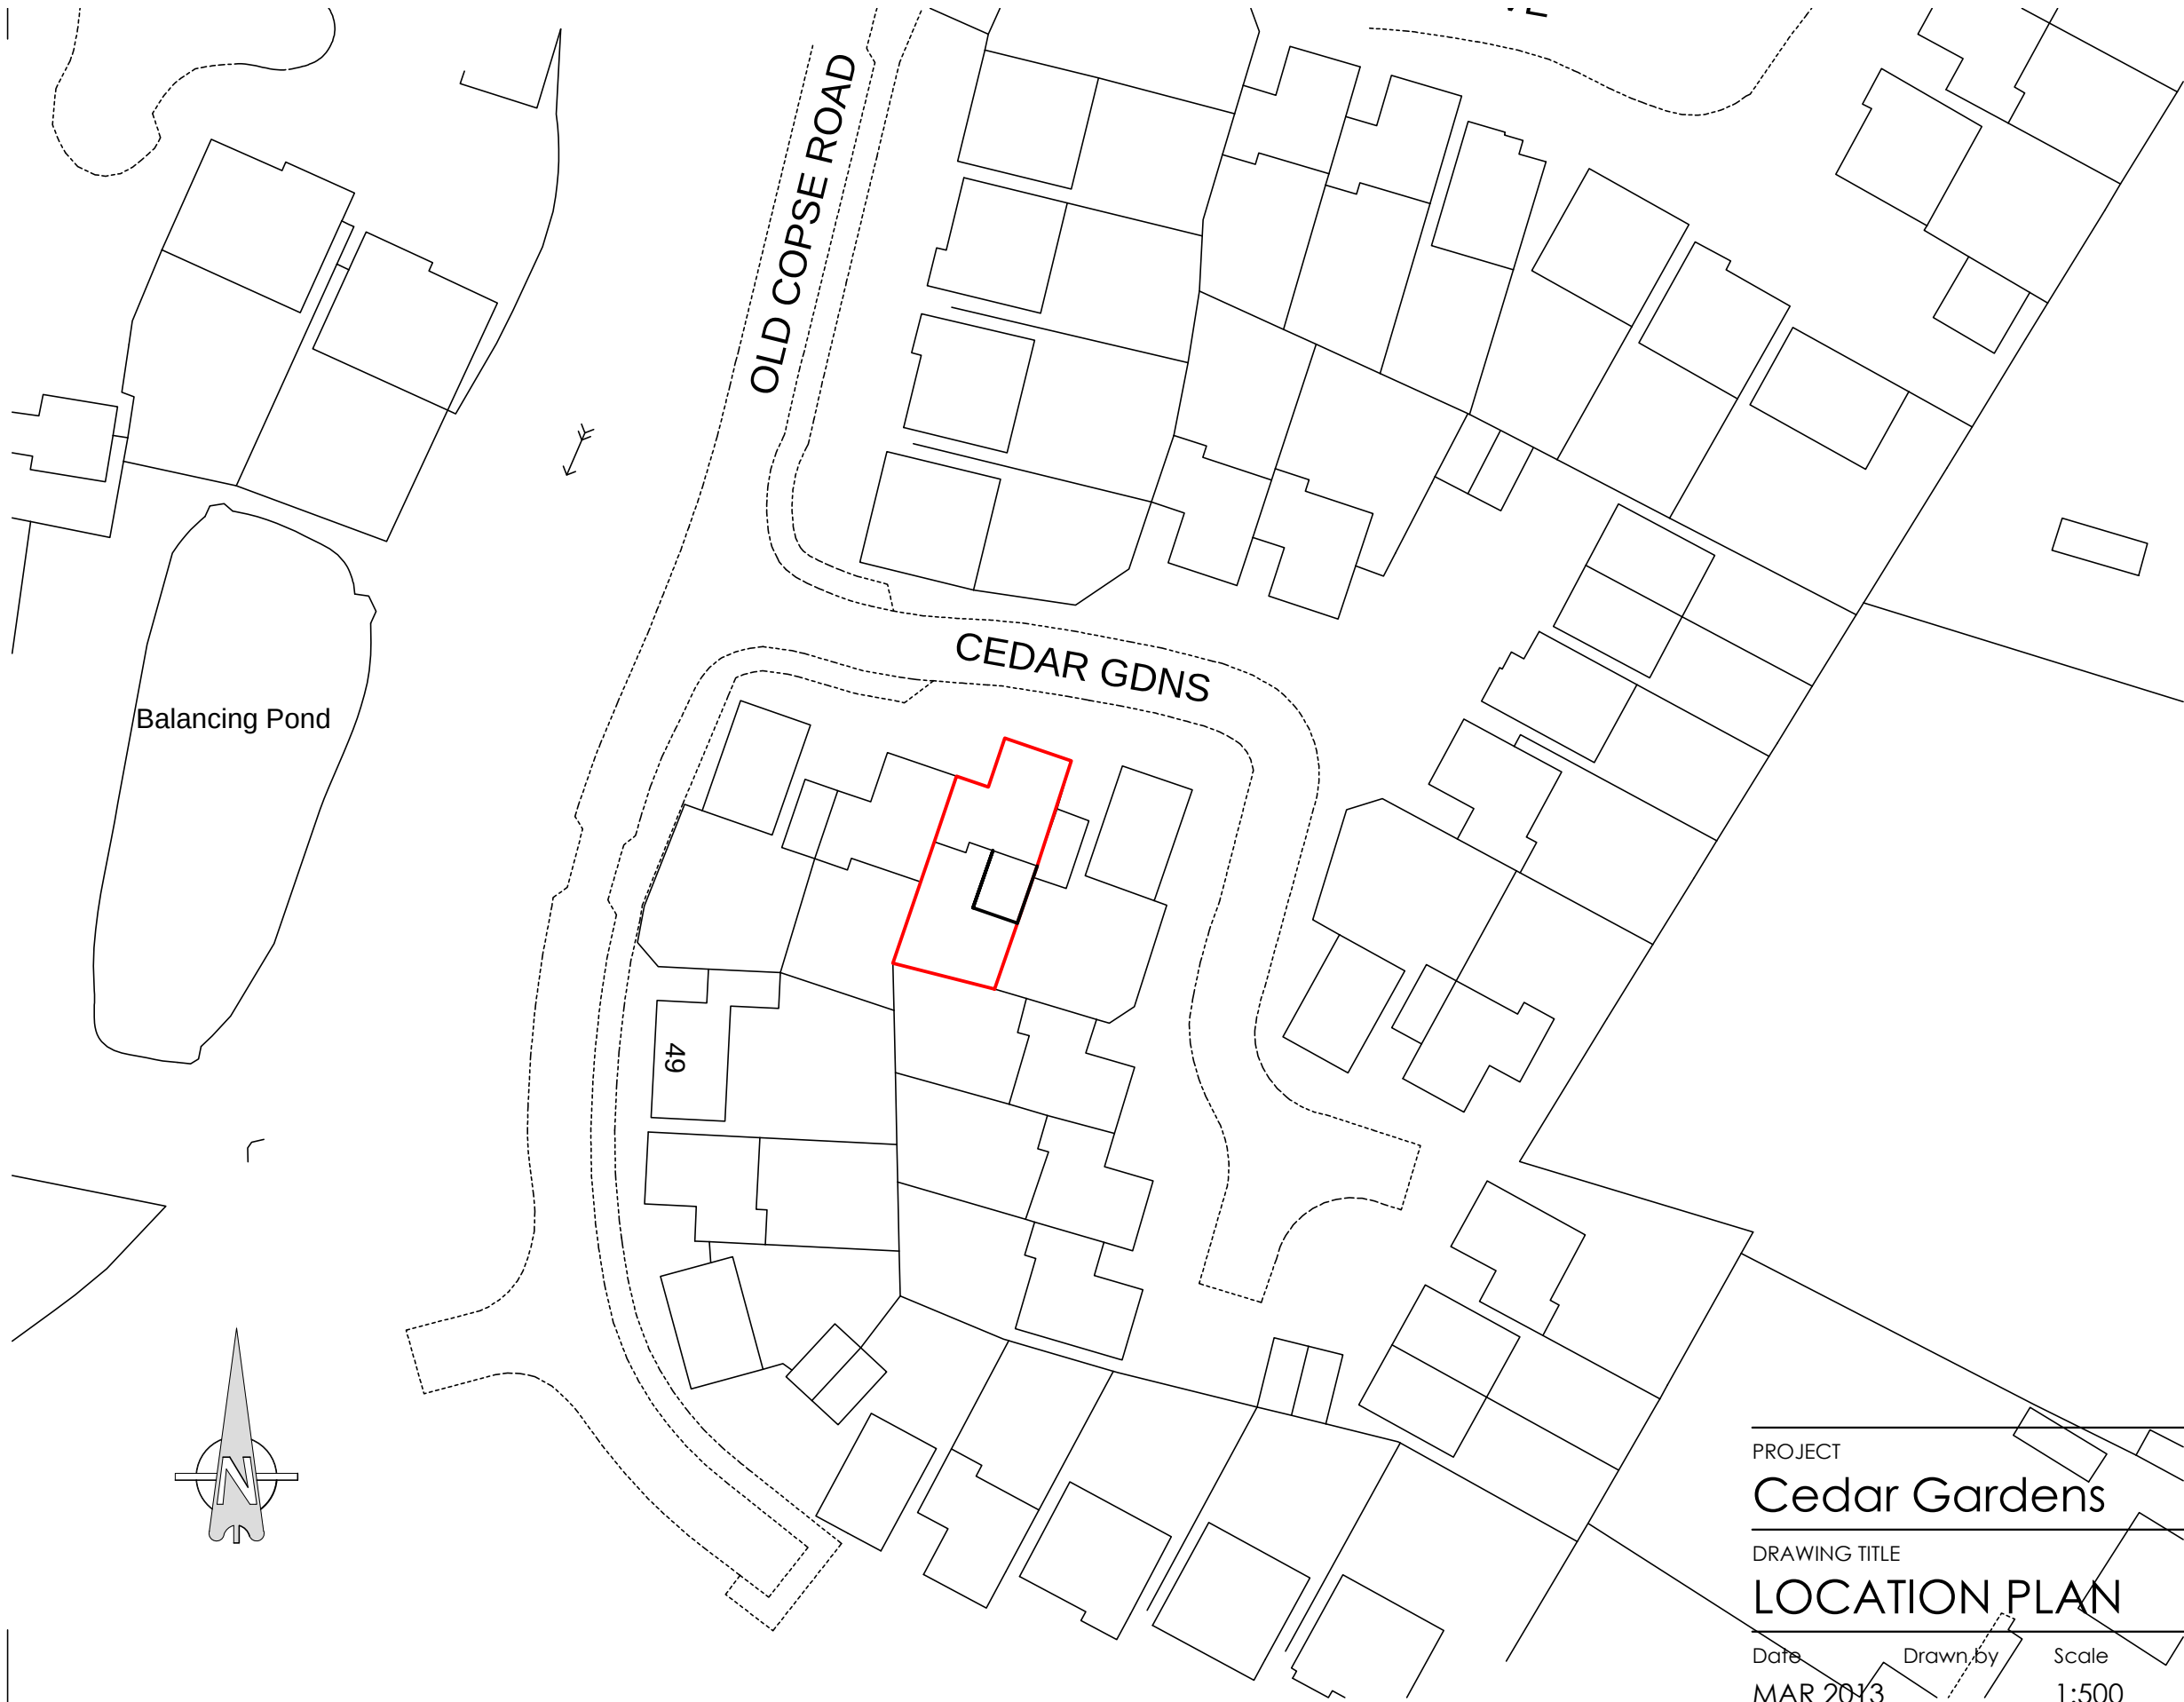

Rev. A
Placed proposed extension
on block plan as requested.

PLANNING

PROJECT

Cedar Gardens

DRAWING TITLE

LOCATION PLAN

Date

MAR 2013

Drawn by

Scale

1:500

A3

Drawing No.

102-PD-01

Rev.

A