


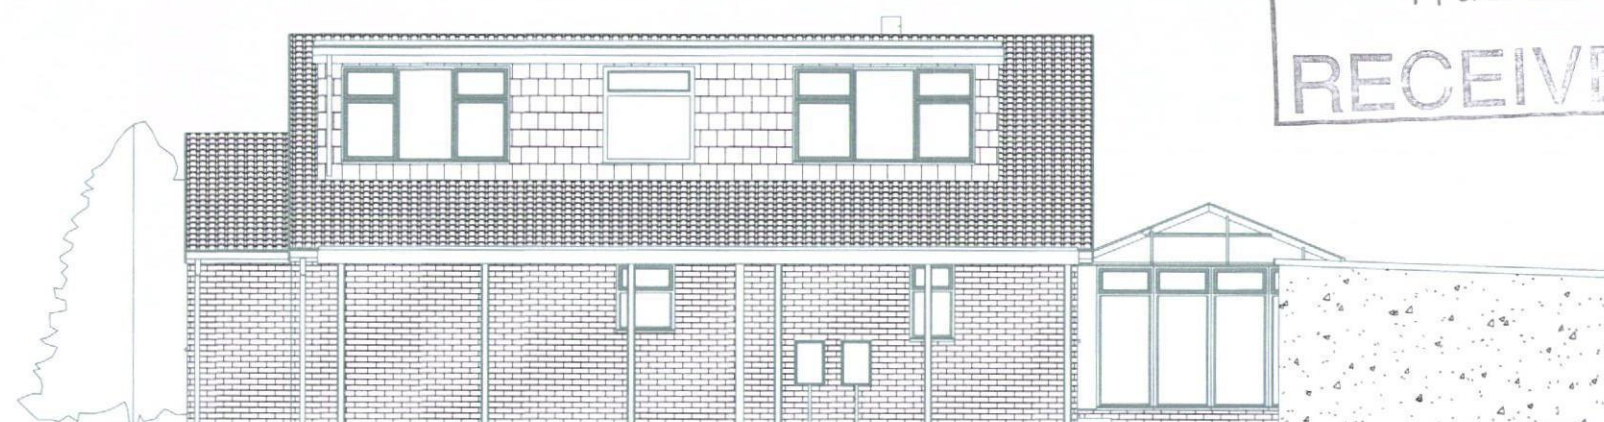


1 EXISTING ELEVATION FRONT (NORTH)



3 EXISTING ELEVATION SIDE (WEST)



2 EXISTING ELEVATION REAR (SOUTH)

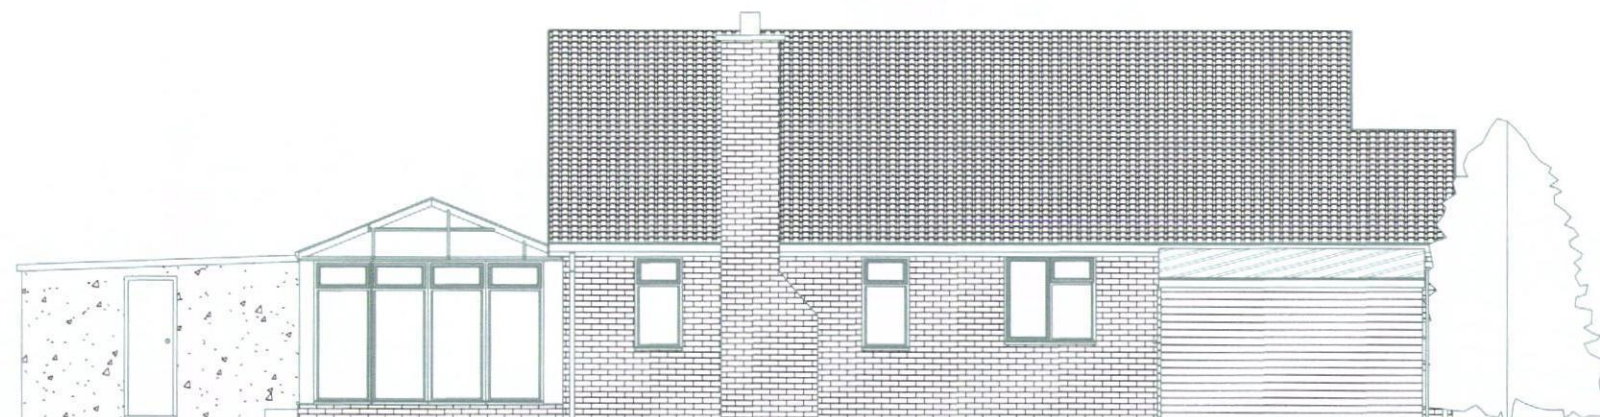

4 EXISTING ELEVATION SIDE (EAST)