


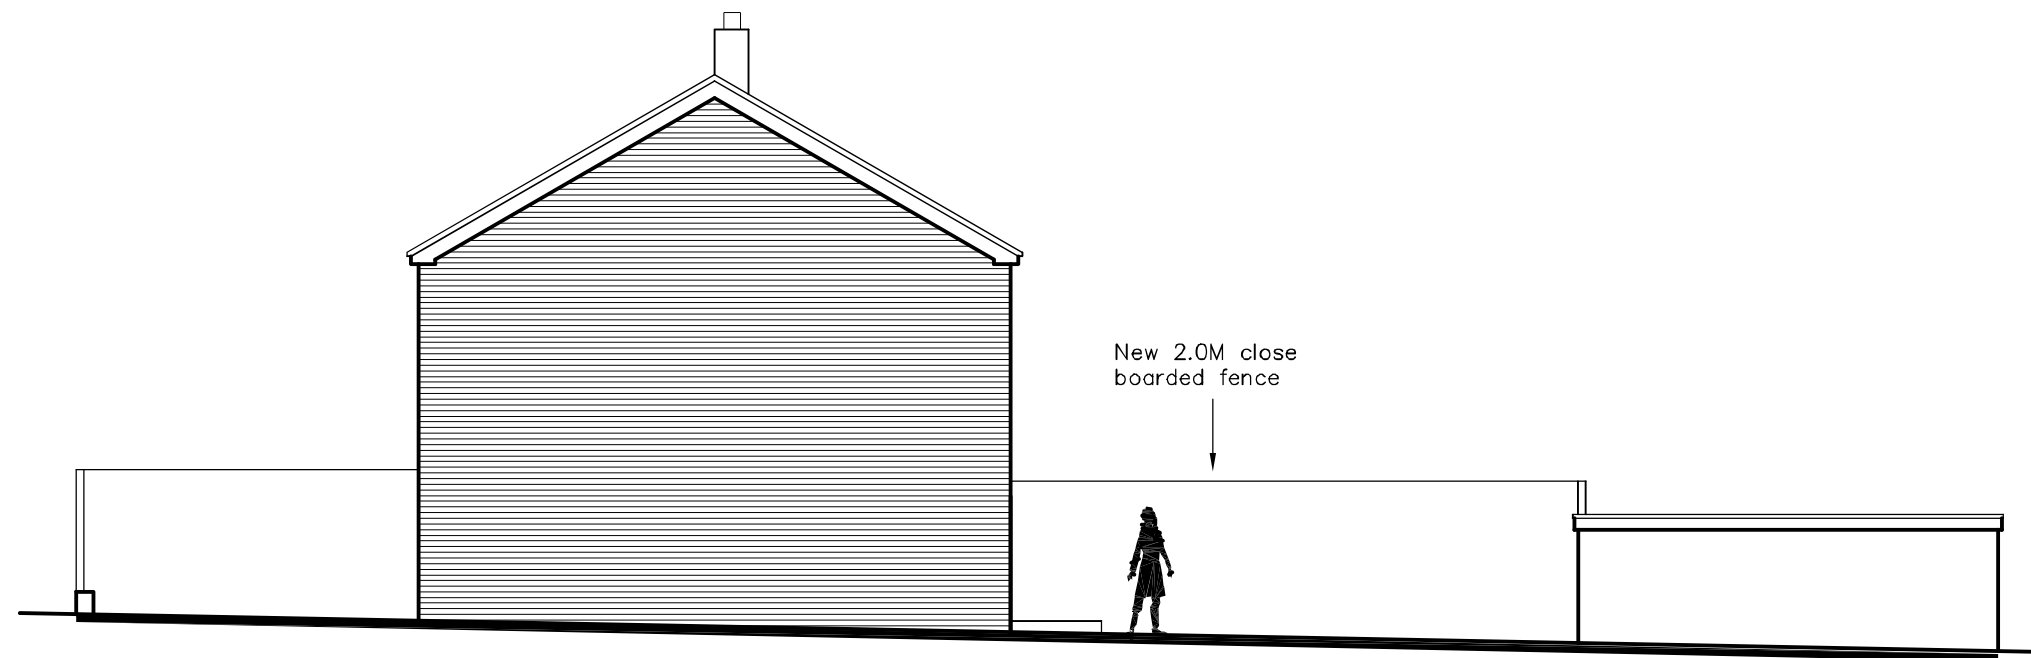

NORTH—WEST



SOUTH—EAST



SOUTH—WEST

6 Kitwood Green
West Leigh

PROPOSED ELEVATIONS

Martin Critchley
Chartered Architect
7 North Street
Havant, Hampshire, PO9 1PW
023 92 474 919
critchleyarchitect@hotmail.com

Scale 1 : 100
Date 02/05/13
Drawn ALB/JHL

Revisions

A.
B.

1325—402⁰

metres

10

20

30