Havant Borough Council

The Town and Country Planning Act 1990

Consultation on Planning Application

From : Executive Head of Planning and Built Environment **To: Building Control**

DC Case Officer Mrs R Hebden **Ext: 9244 6518** **Date: 06 January 2012**

Application No. APP/11/01860

Site Address: 55C South Street, Havant, PO9 1BY
Proposed Development: Erection of one and a half storey rear extension.

I attach a copy of the above application that has been received under the Town and Country Planning Acts.

Any views you should wish to make should be returned to me together with the application papers no later than 20 January 2012.

C. D Murray

Mr Chris Murray
Service Manager (Planning Development)

From: Building Control

The application has been examined under the following areas where Building Regulations may impact on the planning application. In achieving Building Regulation compliance there may be a number of design solutions available and until a Building Regulations submission has been made it is not always possible to advise what, if any, changes may be required to the design.

The following areas have been considered:

Fire Brigade Access: N/A Solid Waste Storage: ✓ Glazing (Positions, quantities, cleaning): ✓

Siting of building/structure: ✓ Building over public sewers: ✗ Flues: ✓ Other:

Please note no observations have been made in respect of disabled access. The DC Case Officer should discuss any access concerns with Building Control at the Access Surgery following assessment of the scheme using the access check sheet.

Observations:

✓ Sewer map under proposal (see attached sheet) SWS to be consulted
possible agreement needed

Signed: **Dated:** 9/1/12

SW consulted 10/1/12

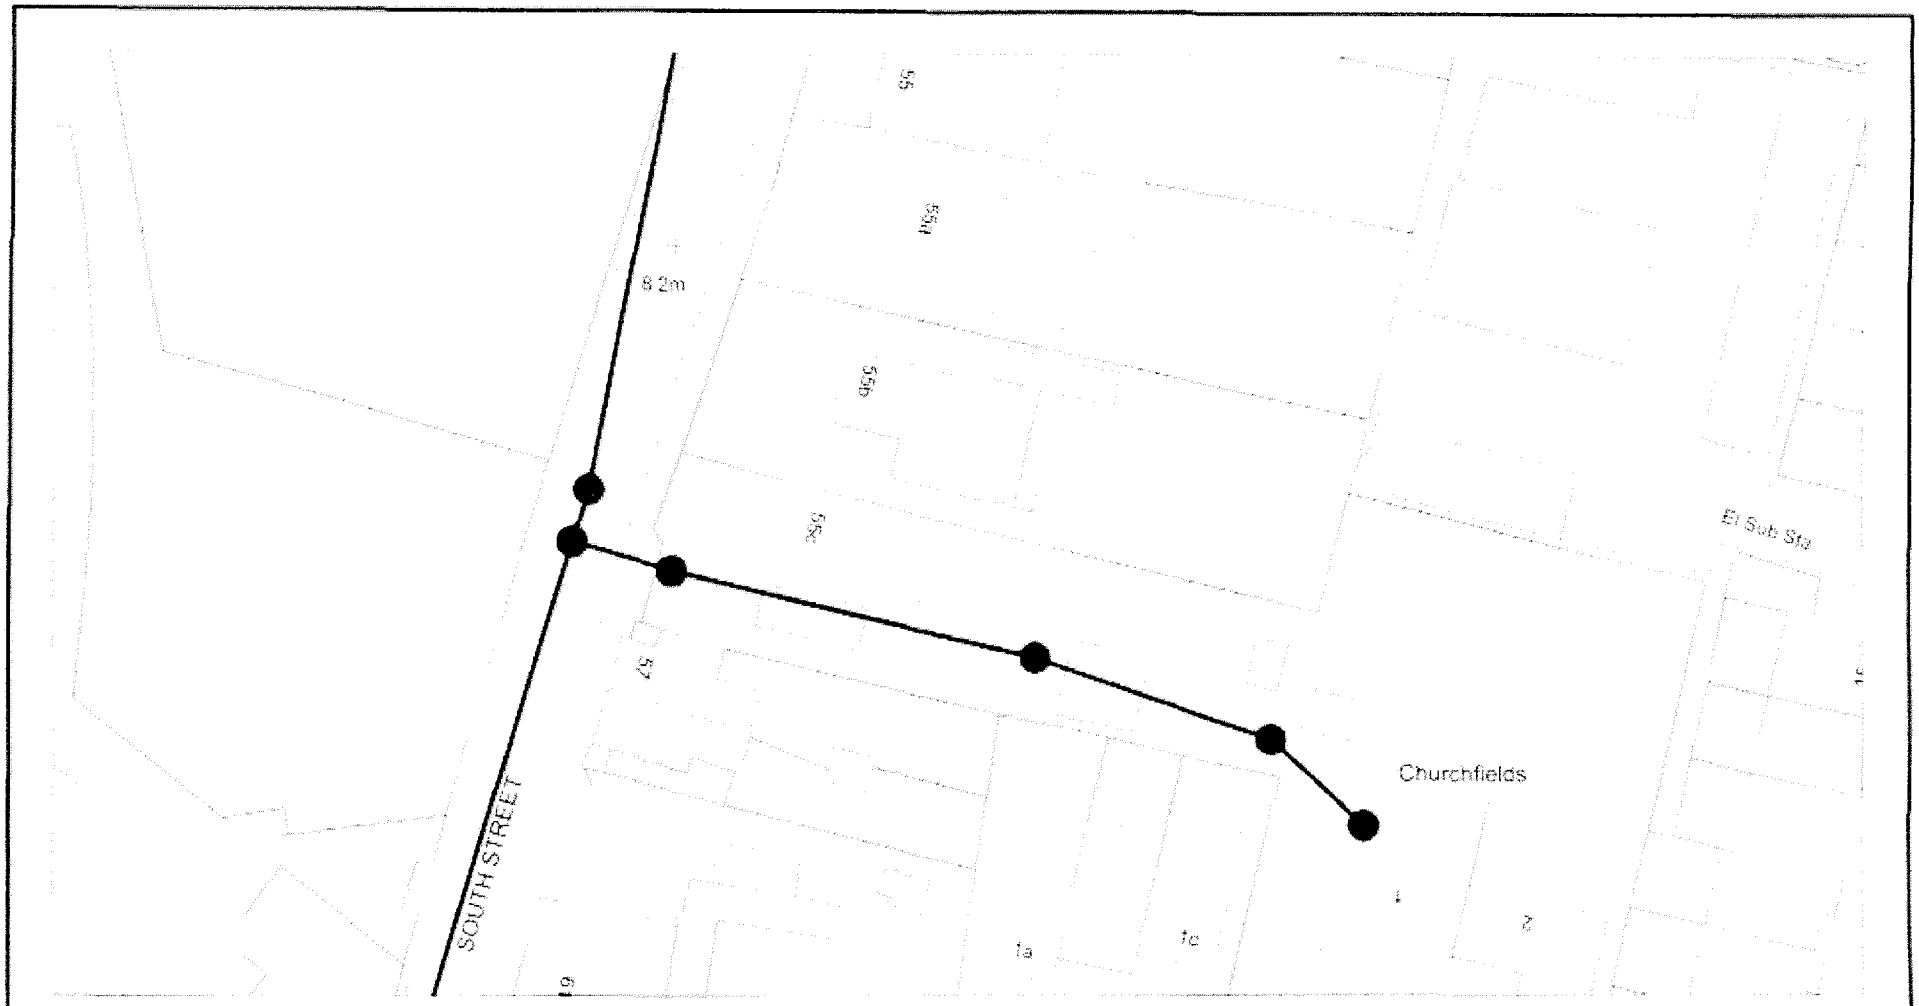

Public Service Plaza
Civic Centre Road
Havant
Hampshire PO9 2AX

tel 023 9247 4174 fax 023 9248 0263
www.havant.gov.uk

Havant BOROUGH COUNCIL

Title

Drawn By

Scale: 1:500

Drawing No

Cleaner, Safer, More Prosperous

Reproduced from the Ordnance Survey Digital Data with the permission of the Controller of HMSO. Crown Copyright Reserved 2012. Licence No: LA100019247