


 Oak tree for Proposals Works

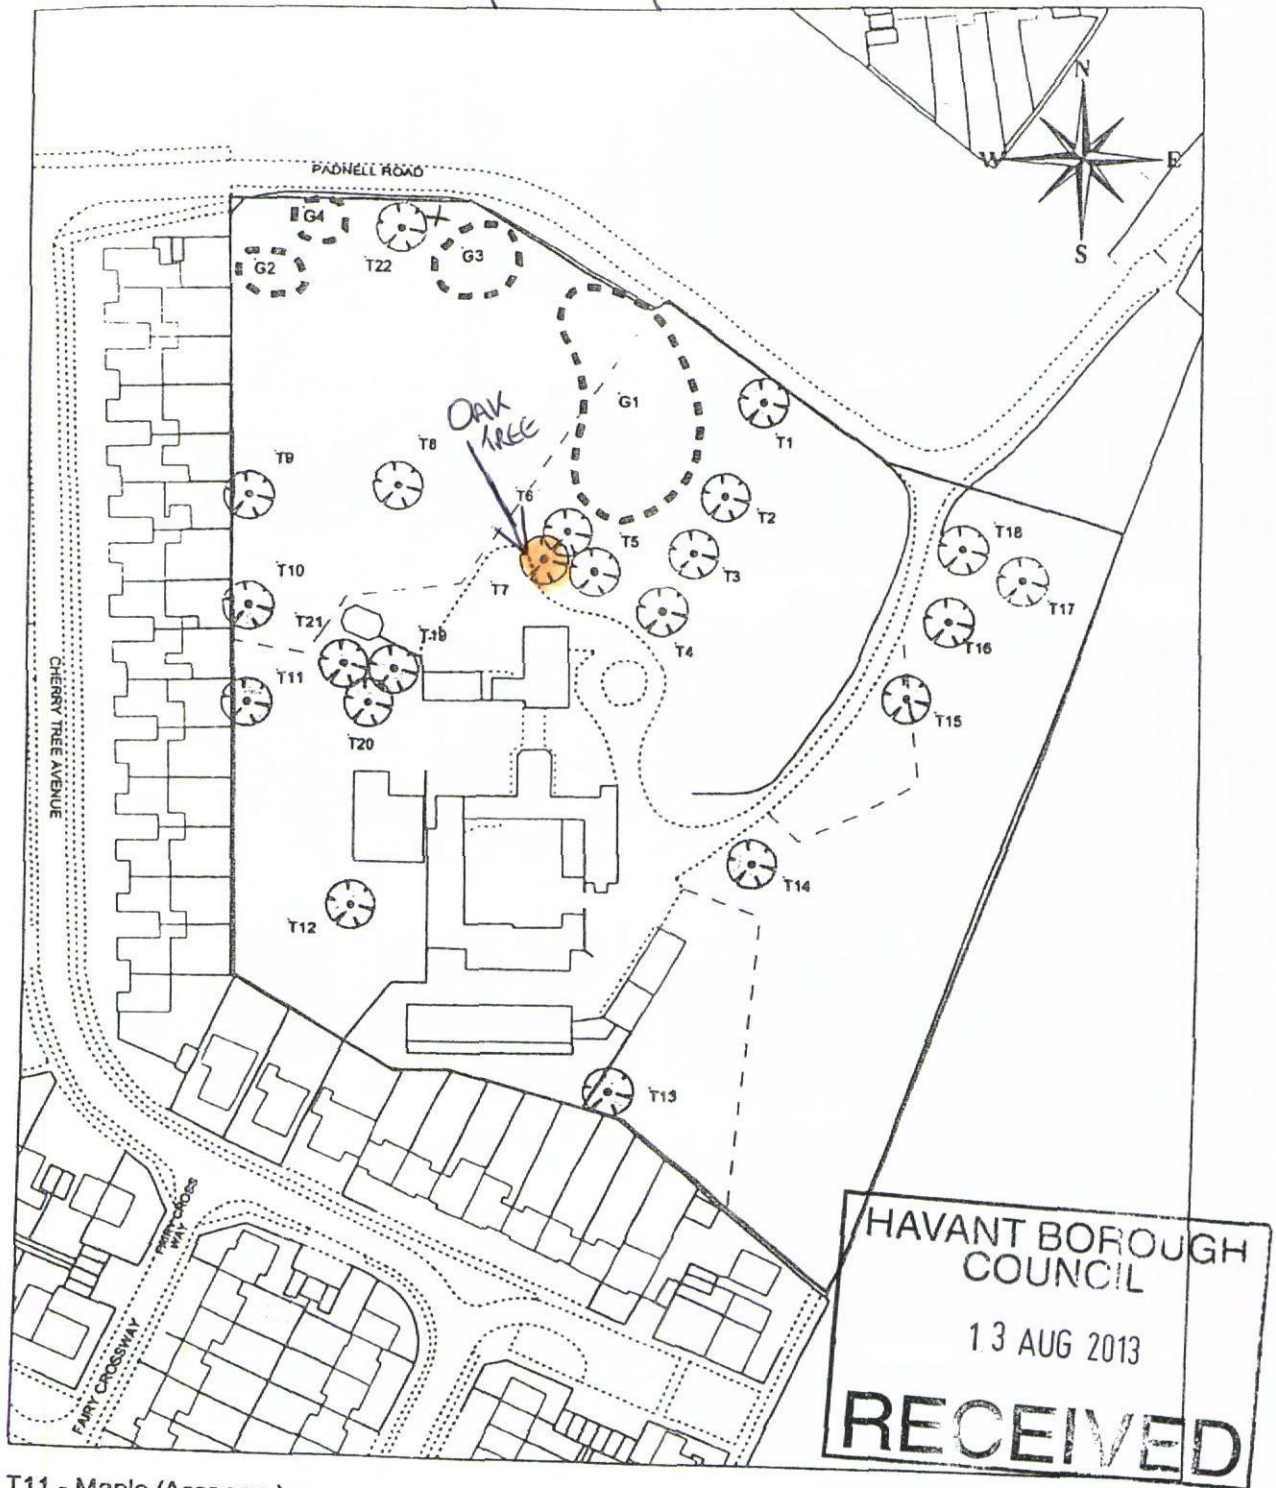

HAVANT BOROUGH COUNCIL
13 AUG 2013
RECEIVED

T11 - Maple (Acer spp.)
All other trees - Oak (Quercus robur)

G1 - 10 X Oak (quercus robur)
G2 - 2 X Oak (Quercus robur)
G3 - 2 X Oak (Quercus robur)
G4 - 2 X Oak (Quercus robur)

Title:
TPO 1980.
Padnell Grange.

Civic Offices, Civic Centre Road, Havant,
Hampshire PO9 2AX t: 023 9247 4174



Drawn By:
Scale:
1:1500
Drawing No:
Cleaner, Safer, More Prosperous