



1 timber weatherboarding







2 modern style oak framing



3 slate roof



4 flush - glazed rooflight

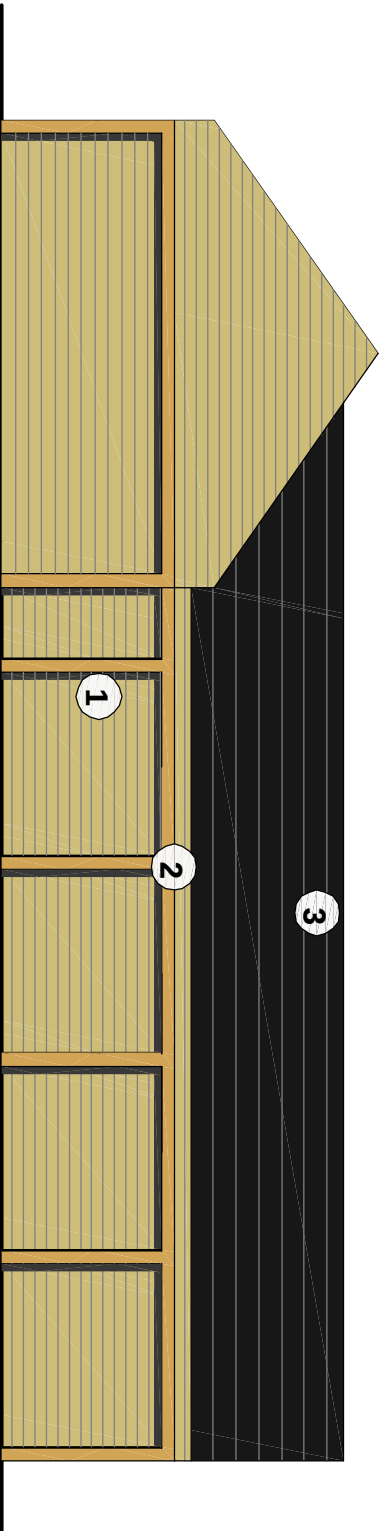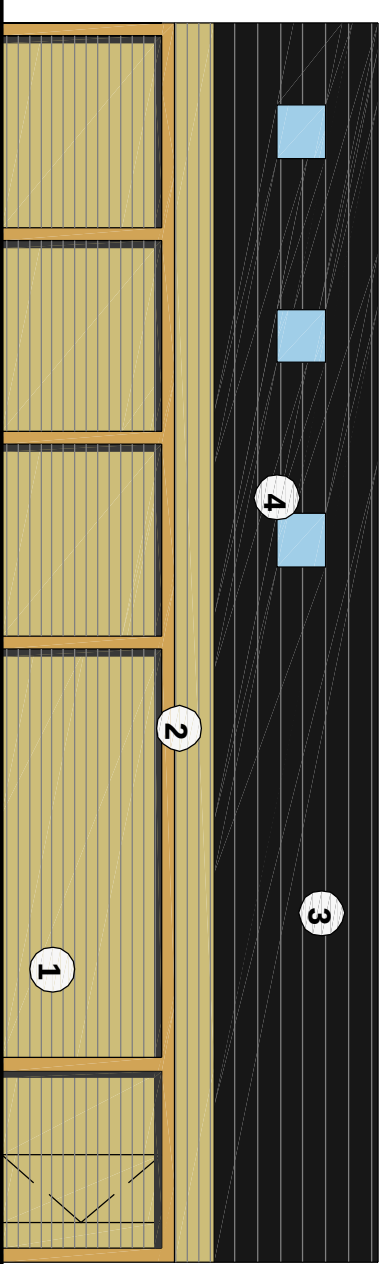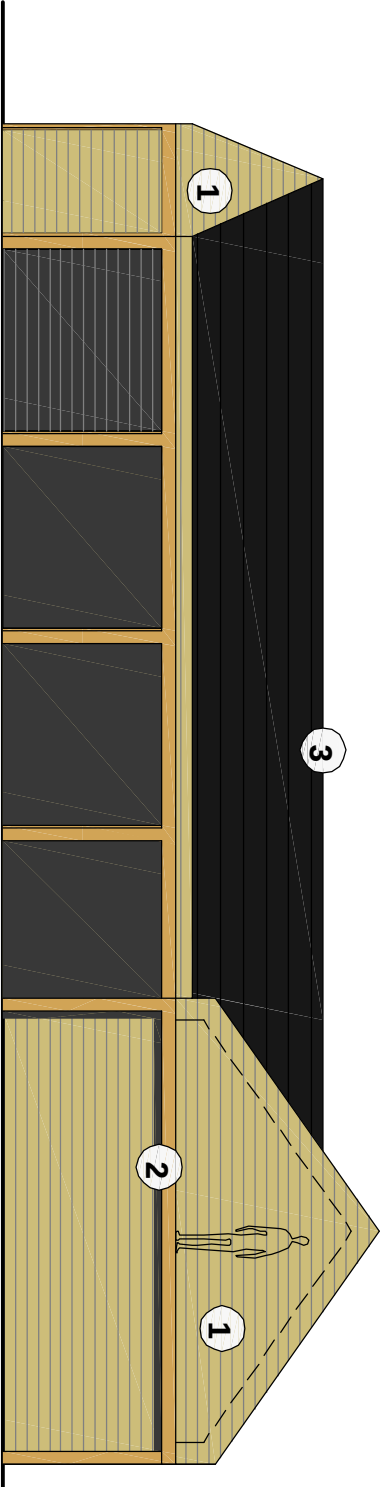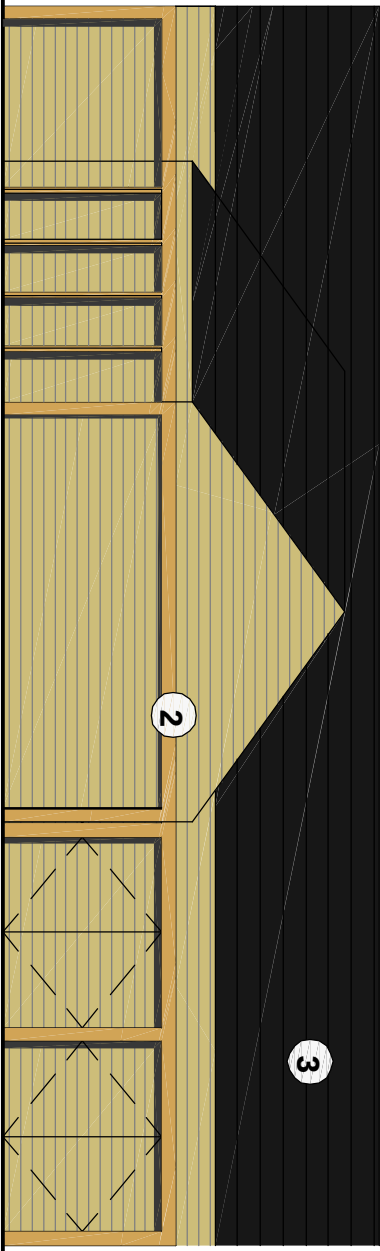

this drawing is not for
construction
this drawing is the
property of:
dwell design
28 beaconsfield avenue
cosham
portsmouth
po6 2pt

revisions
-/-/-

scale bars
1:100
0 1 2 5

scale
1:100 @ A3

job name
deantail

date
sept 12

job number
13011

drawing number
(pl)15

drawing name
proposed garage
elevations

status
planning

revision
-

dwell design ltd