


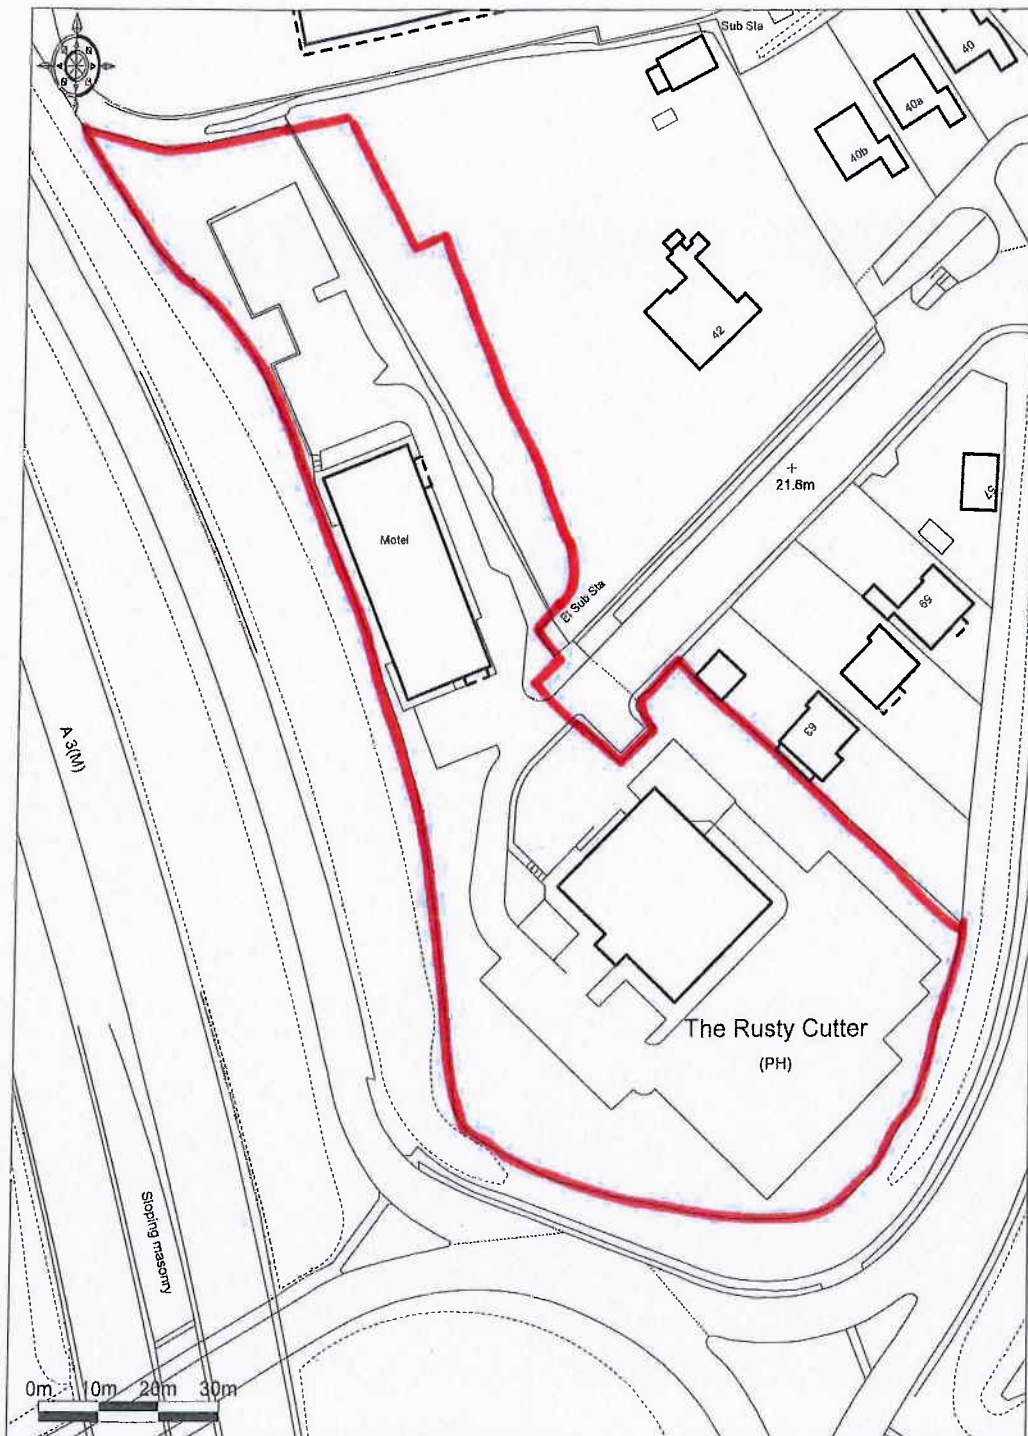

Promap

Ordnance Survey © Crown Copyright 2013. All rights reserved.
Licence number 100020449. Plotted Scale - 1:1250

HAVANT BOROUGH COUNCIL
DEVELOPMENT CONTROL
10 APR 2013
RECEIVED