
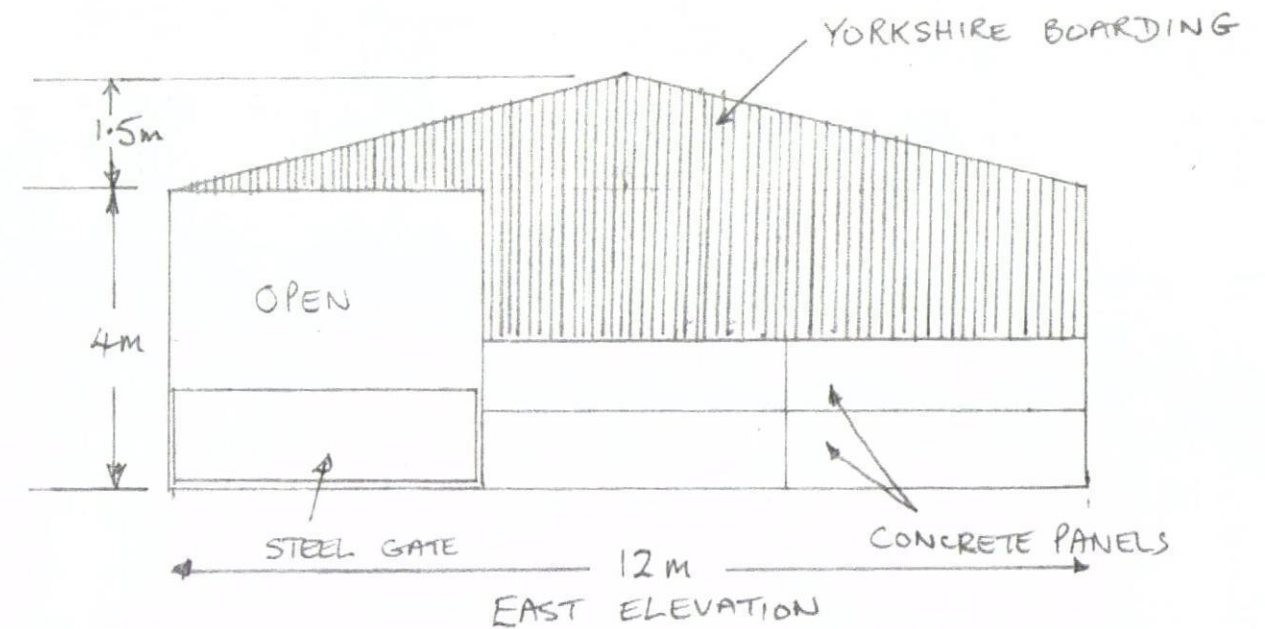
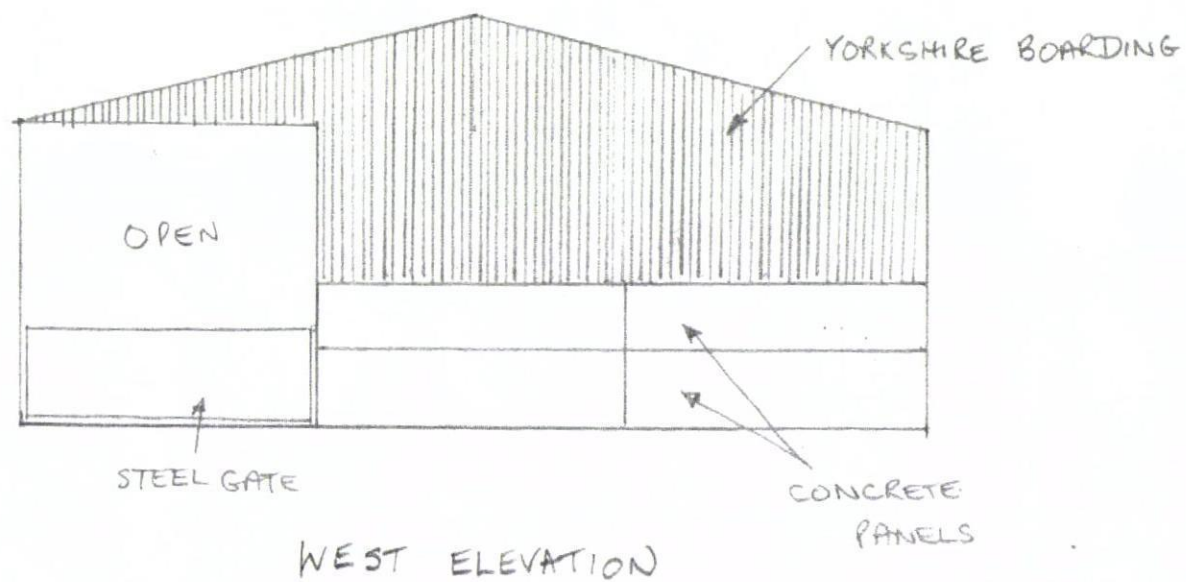
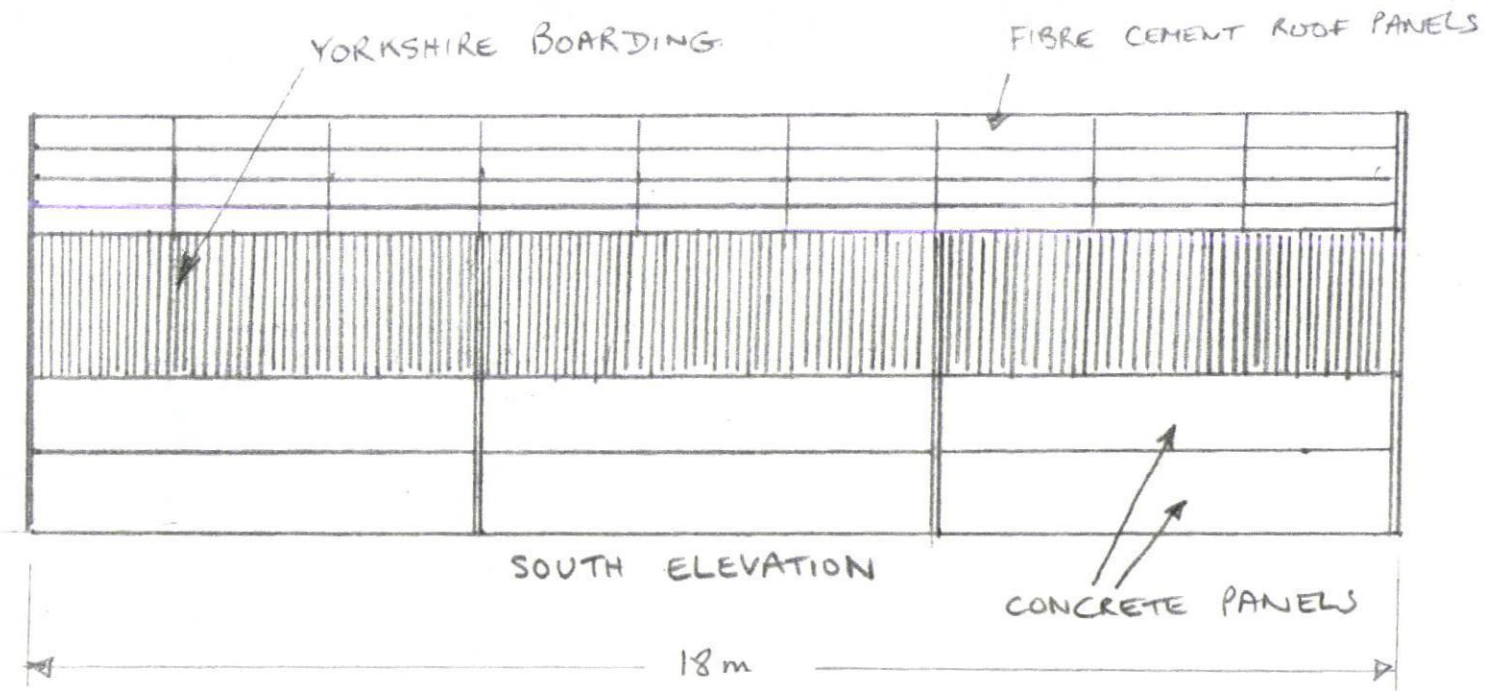


HAVANT BOROUGH
COUNCIL
26 OCT 2012
RECEIVED

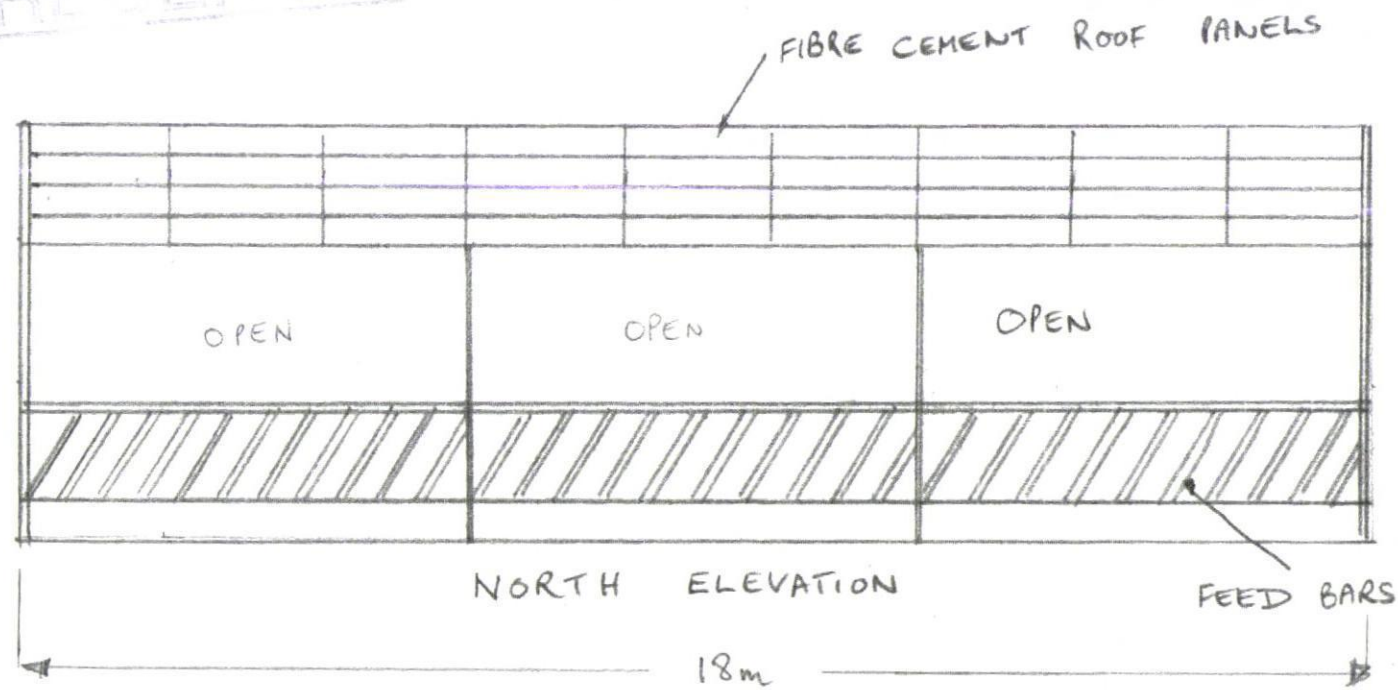

0 1m 2m 3m 4m 5m 6m 7m 8m 9m 10m
SCALE 1:100

PROPOSED AGRICULTURAL BUILDING AT
NORTHWEY FARM, ST. PETER'S ROAD, HAYLING