



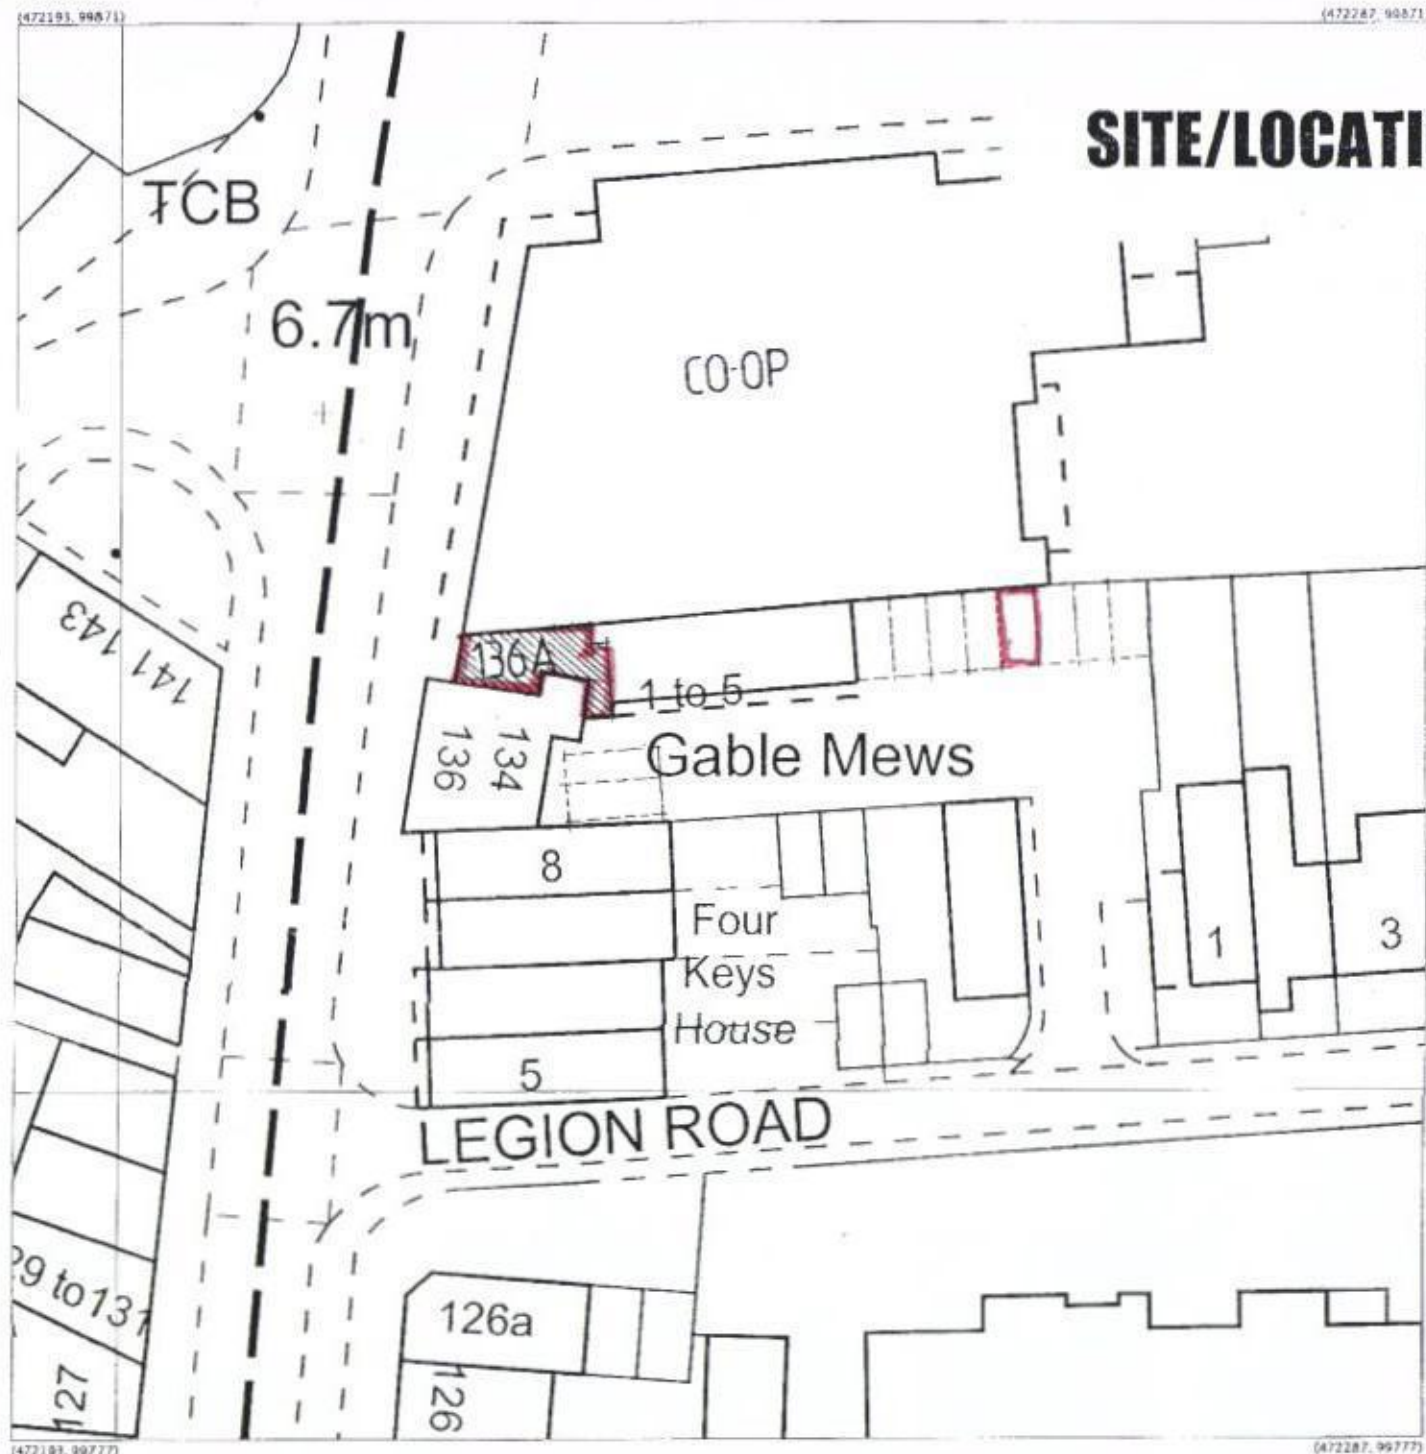

SITE/LOCATION AND PARKING

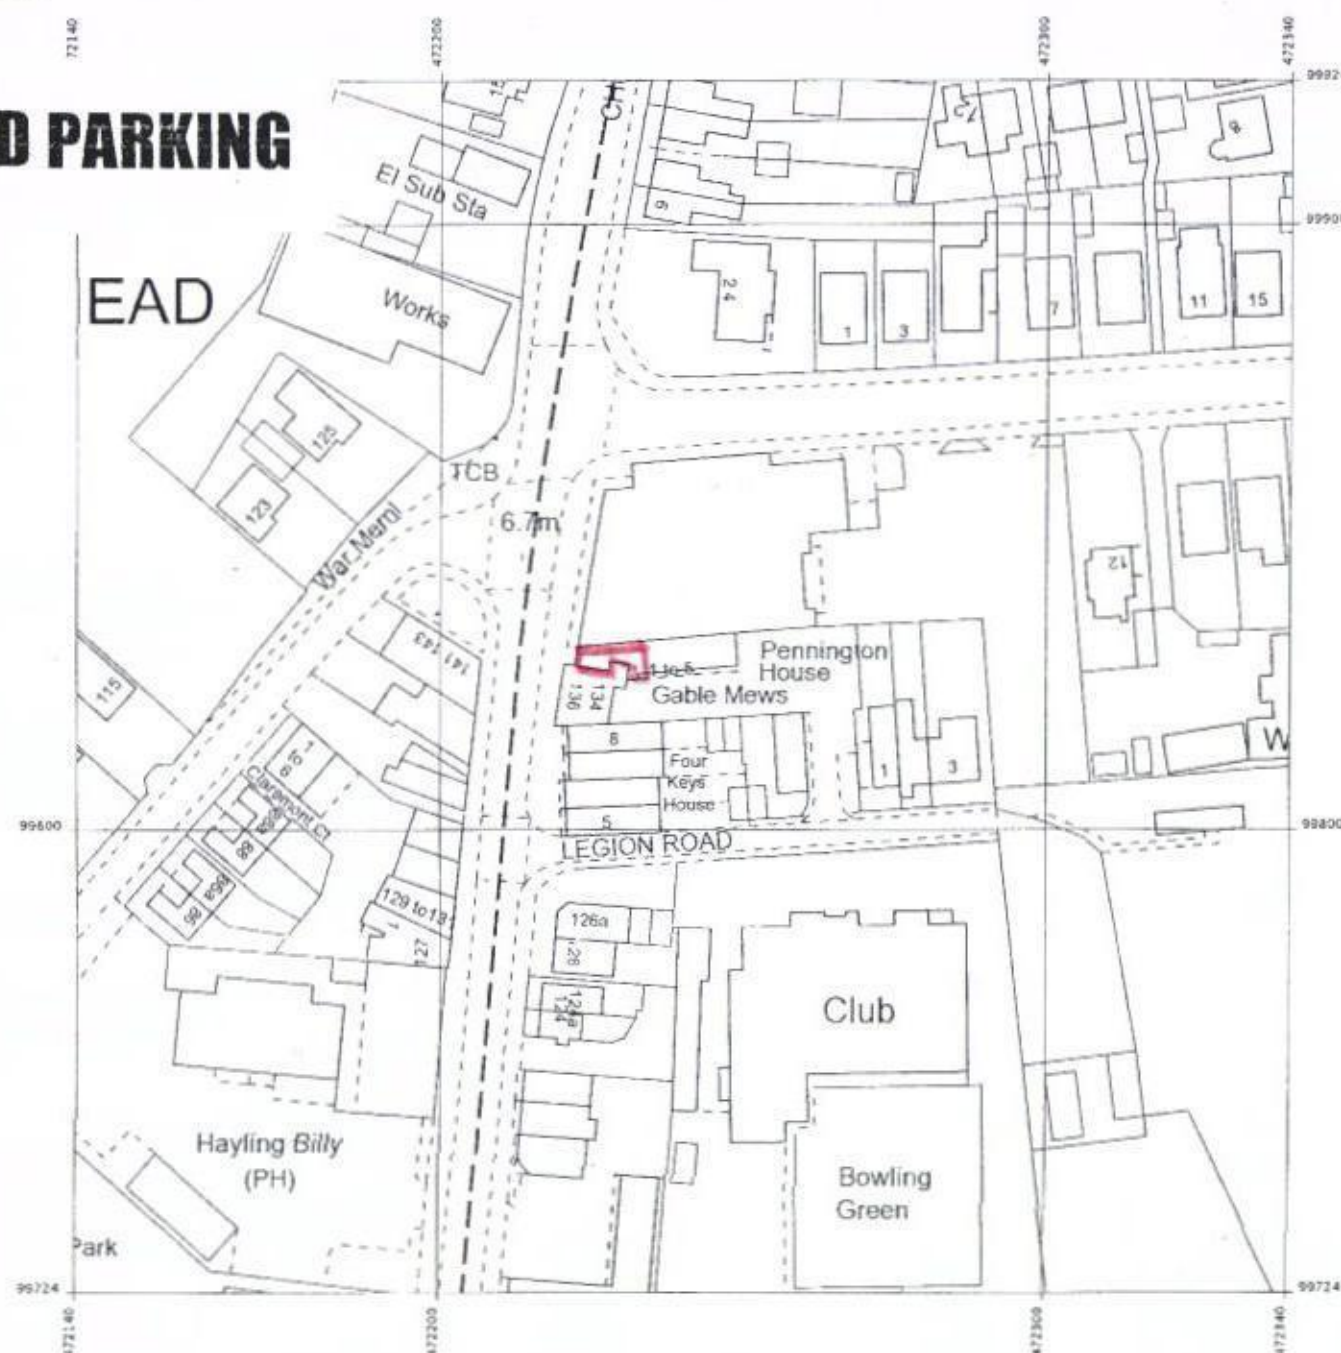

PROPOSED CHANGE OF USE FROM SHOP TO RESIDENTIAL.
136A, ELM GROVE, HAYLING ISLAND, HANTS.

FOR MRS M. HAWA

PLANNING ONLY DRAWING

TEL: 02392 467571

136A
ELM GROVE
HAYLING ISLAND
PO11 9EH
HAVANT BOROUGH COUNCIL
31 OCT 2012
RECEIVED

PETER J. WALKER MRICS
CHARTERED SURVEYOR
182 SEAFRONT, HAYLING ISLAND, HANTS
PO11 9 AN