


PROPOSED FIRST FLOOR

NOTE SHOWER AND WC VENTS LINKED TO LIGHT SWITCH
WITH OVERRUN FACILITY, 10MM GAP UNDER DOORS.

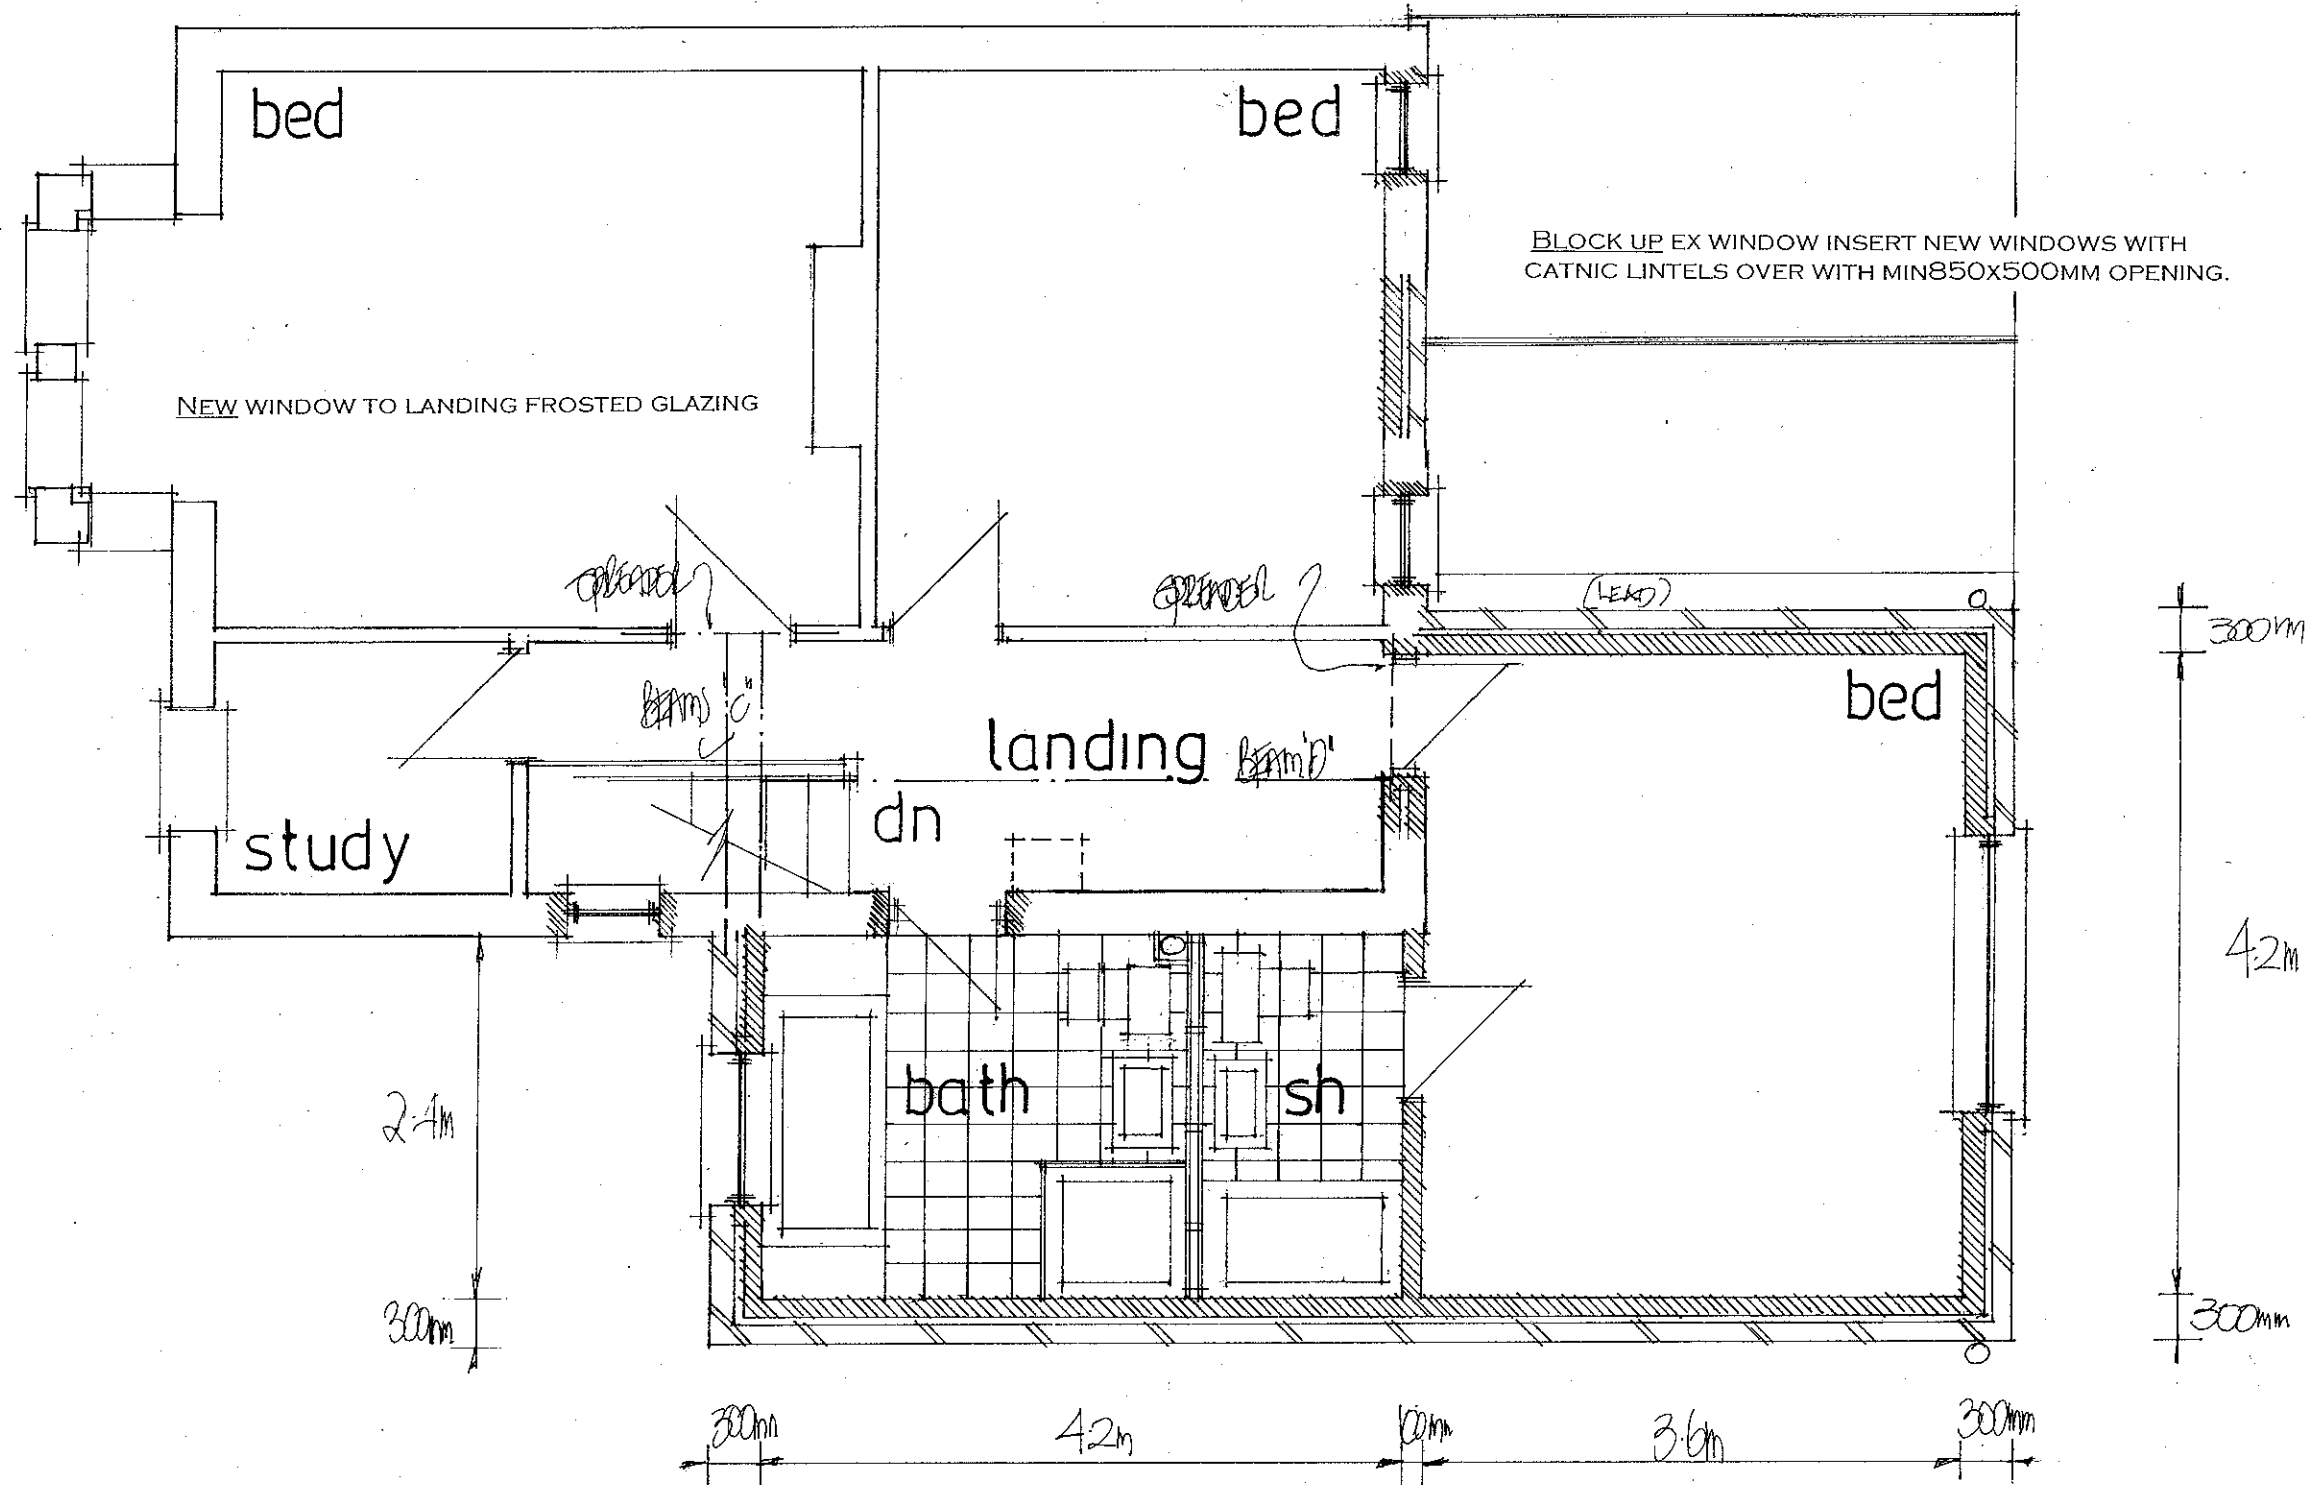

PROPOSED REAR AND SIDE ADDITIONS.
56, WEST LANE, HAYLING ISLAND, HANTS.
FOR MR & MRS J. MACDONALD.

(~~19th~~ 19th AUG 2012)
 date may 2012
 scale 1:50

PETER J. WALKER MRICS
 CHARTERED SURVEYOR
 182 SEAFRONT, HAYLING ISLAND, HANTS
 PO11 9 AN

TEL: 02392 467571