

LINEAR SCALE 1:200

A2 @ 1:200

PROPOSED SITE SECTIONS


ADP ARCHITECTS LTD

Richmond Court, 94 Botley Road, Park Gate,
Southampton, Hampshire SO9 1BA
Telephone/ Fax Number: 0845 365 1475
Email: mail@adp-ttd.co.uk


For Illustrative Purposes Only

Levels & heights based on topographical survey data
and other information interpolated

B 23.04.12 6 Unit scheme
A 4.02.12 Non-mat optic update

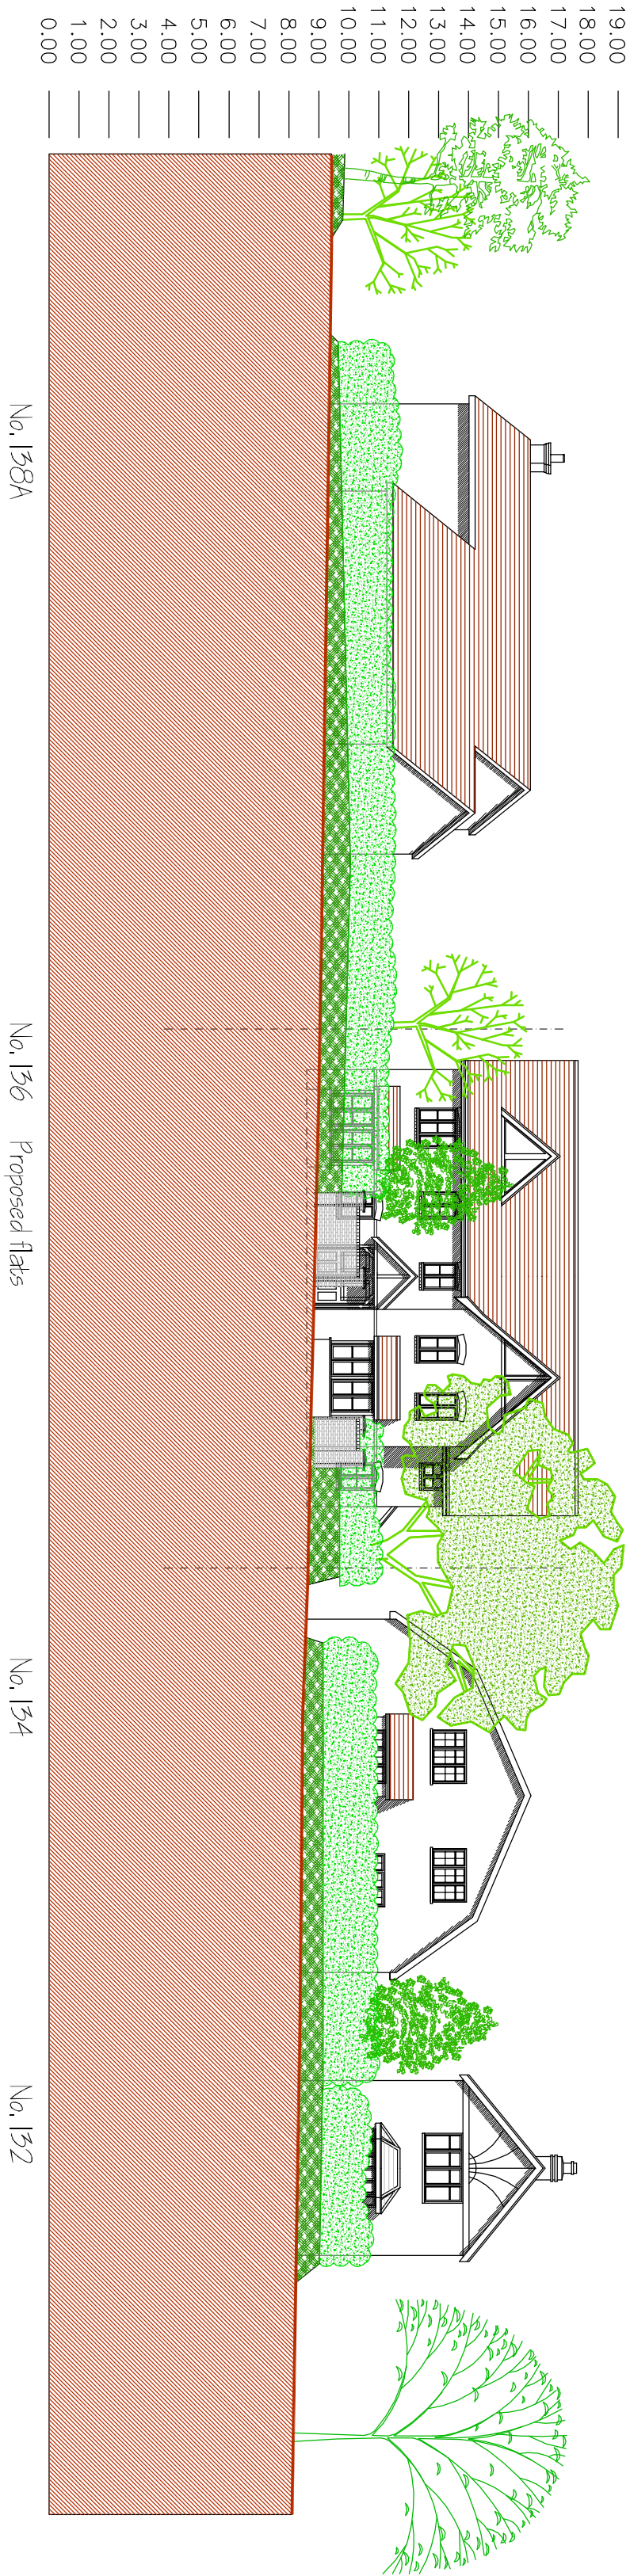

Site Section 1:200 London Road Elevation

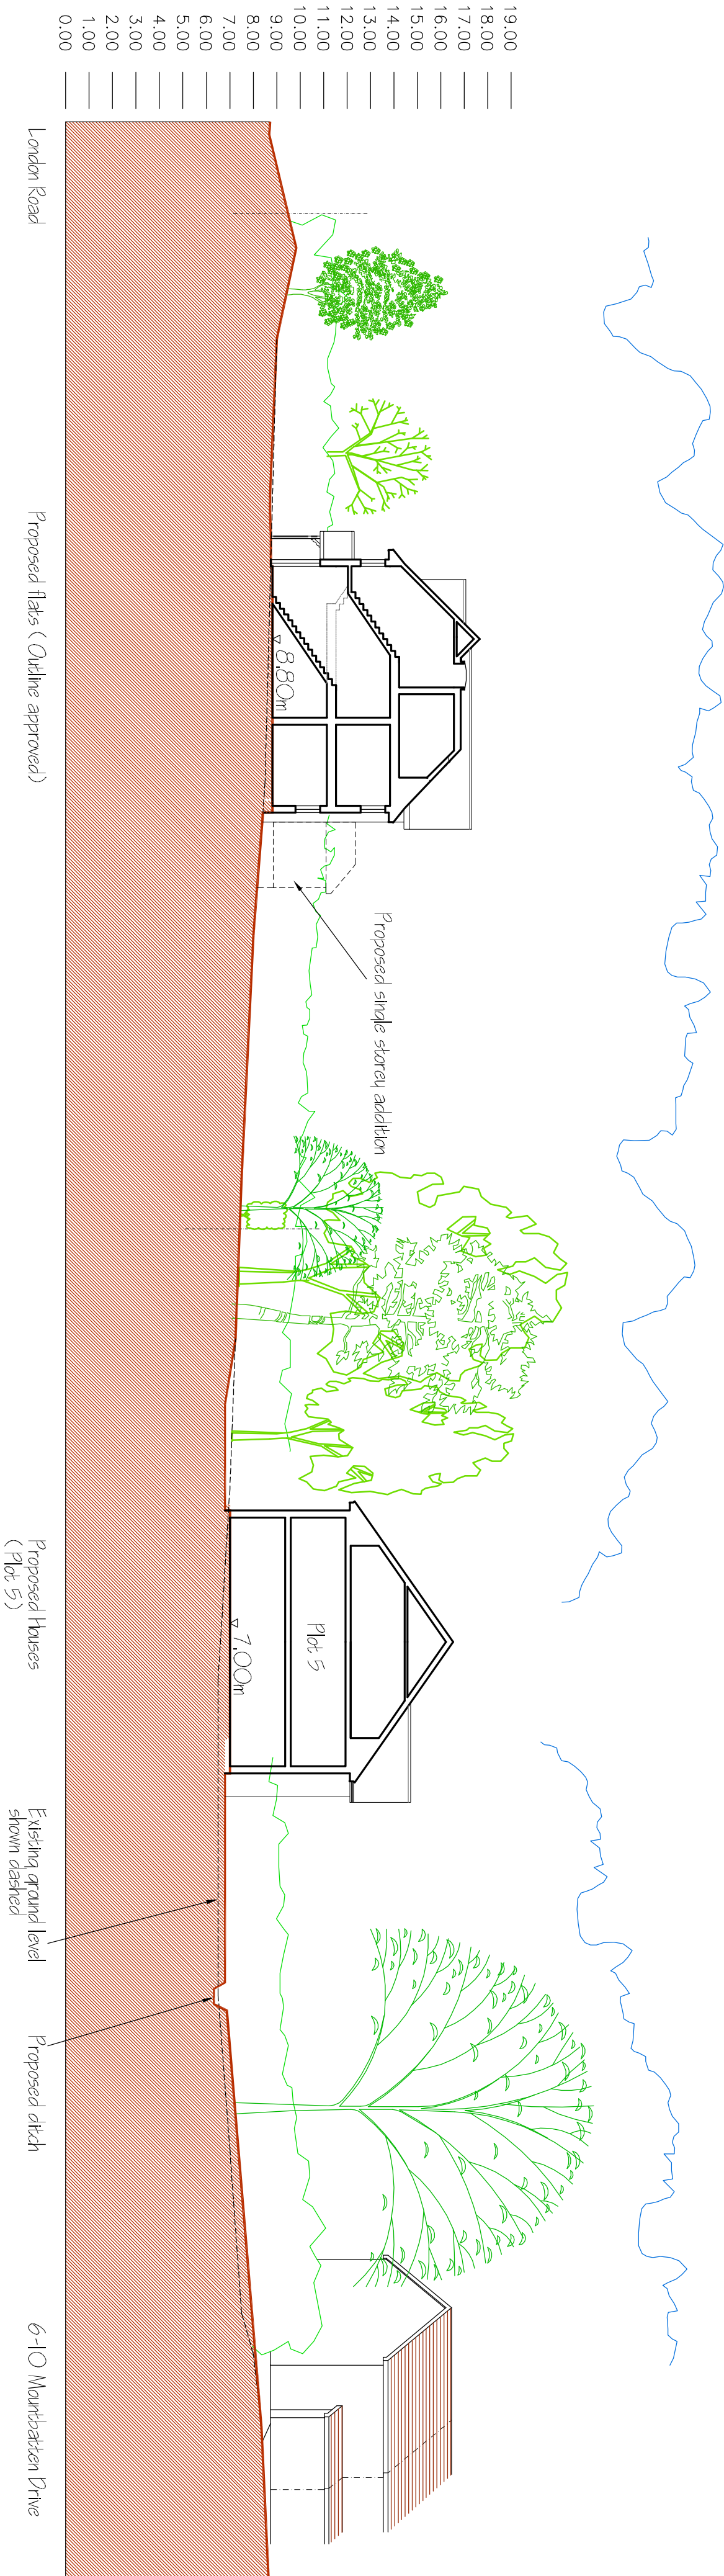

Site Section 1:200 From London Road to Mountbatten Drive

5 Flats x 136 London Road x Waterlooville x 6 Rice x 1344 / 153