


Notes:
All dimensions must be checked on site and not
scaled from this drawing.




existing front

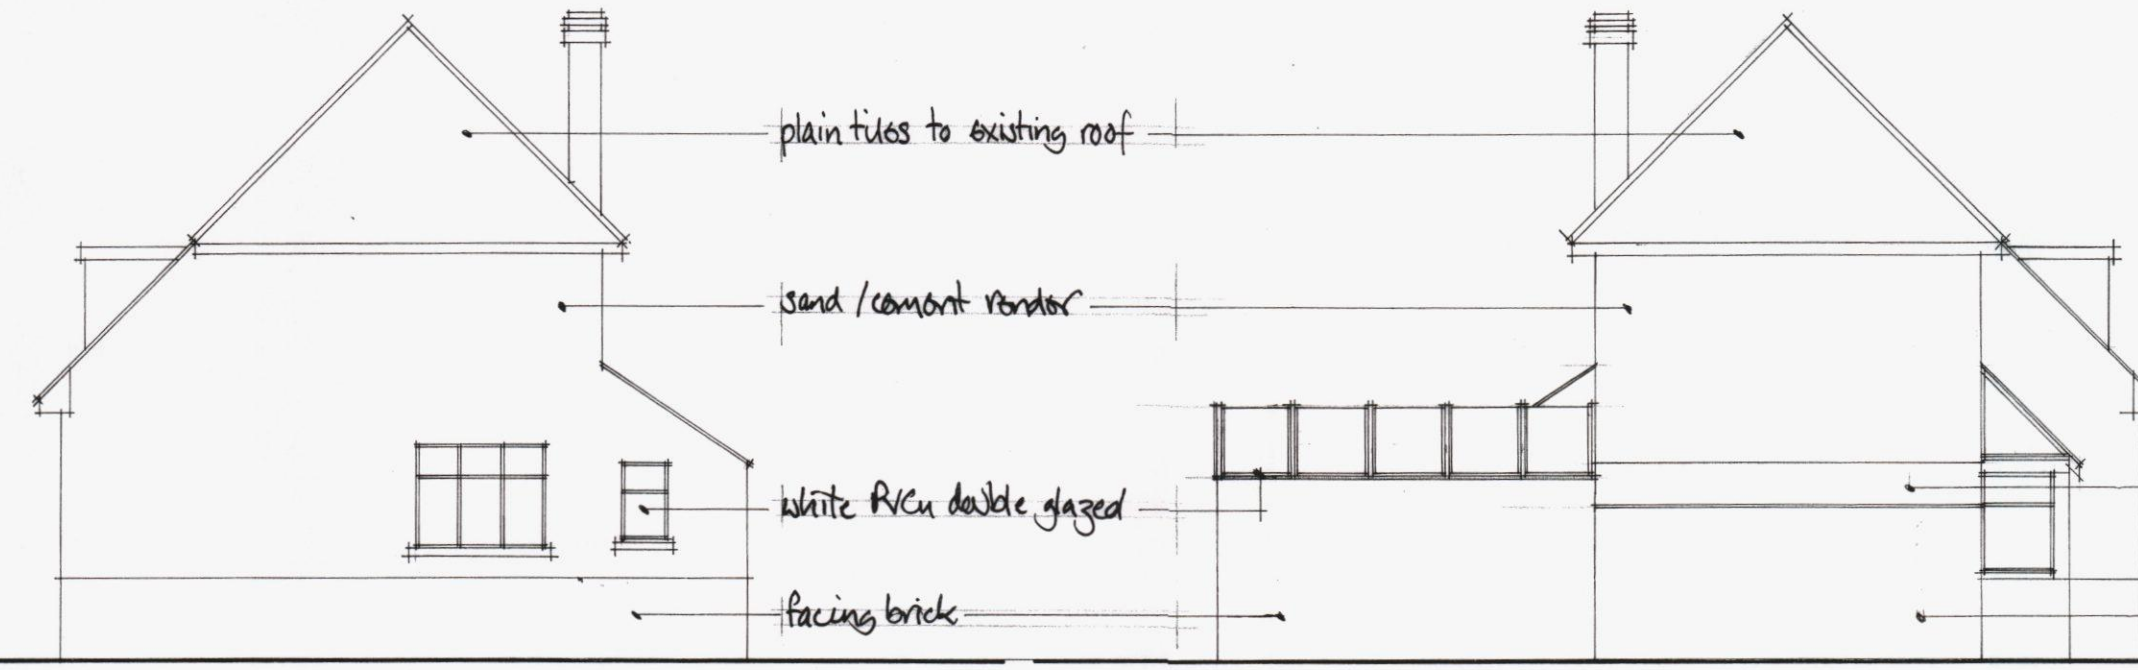


side



side

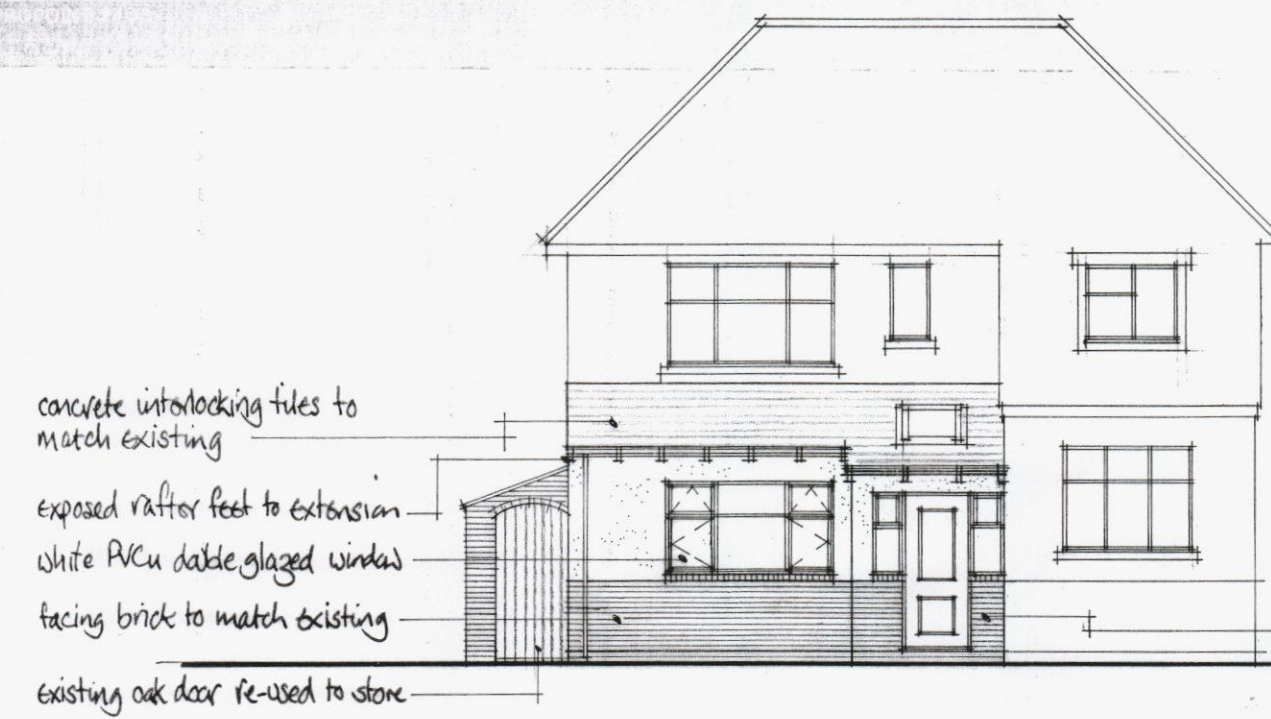


proposed front

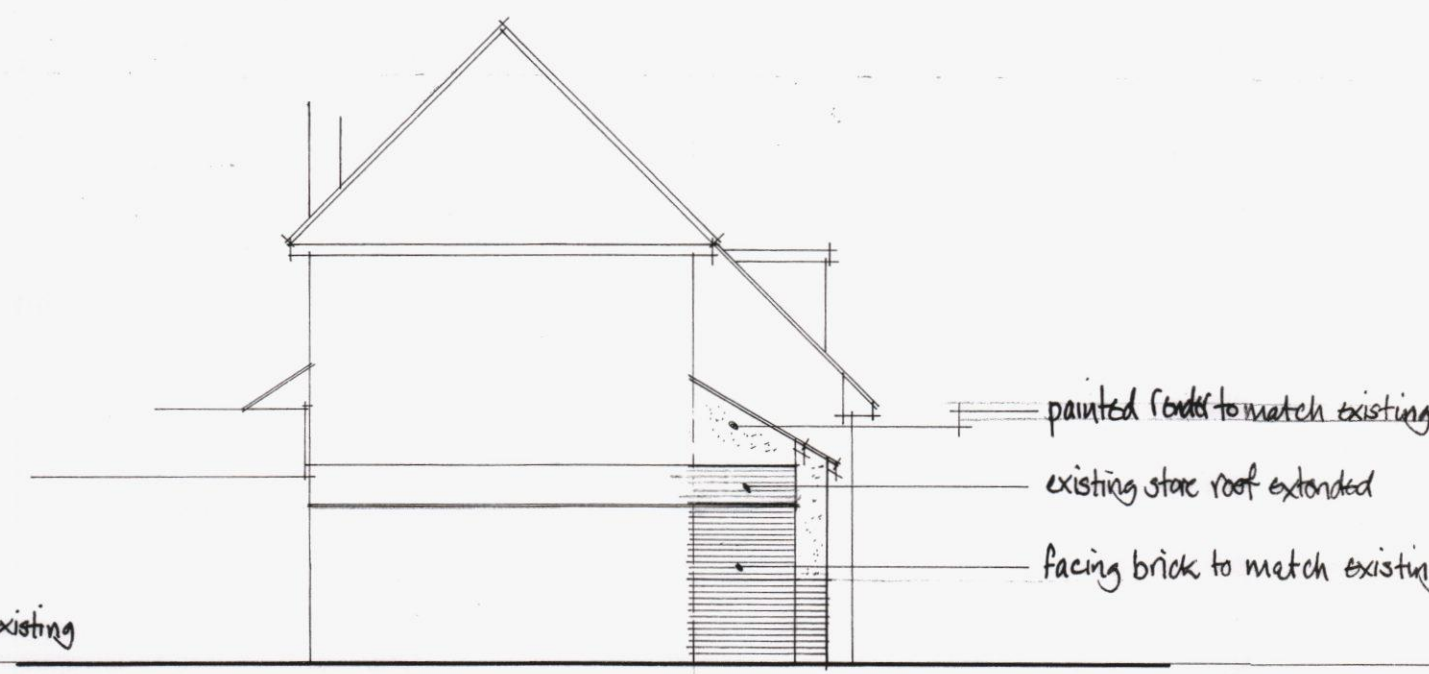

side

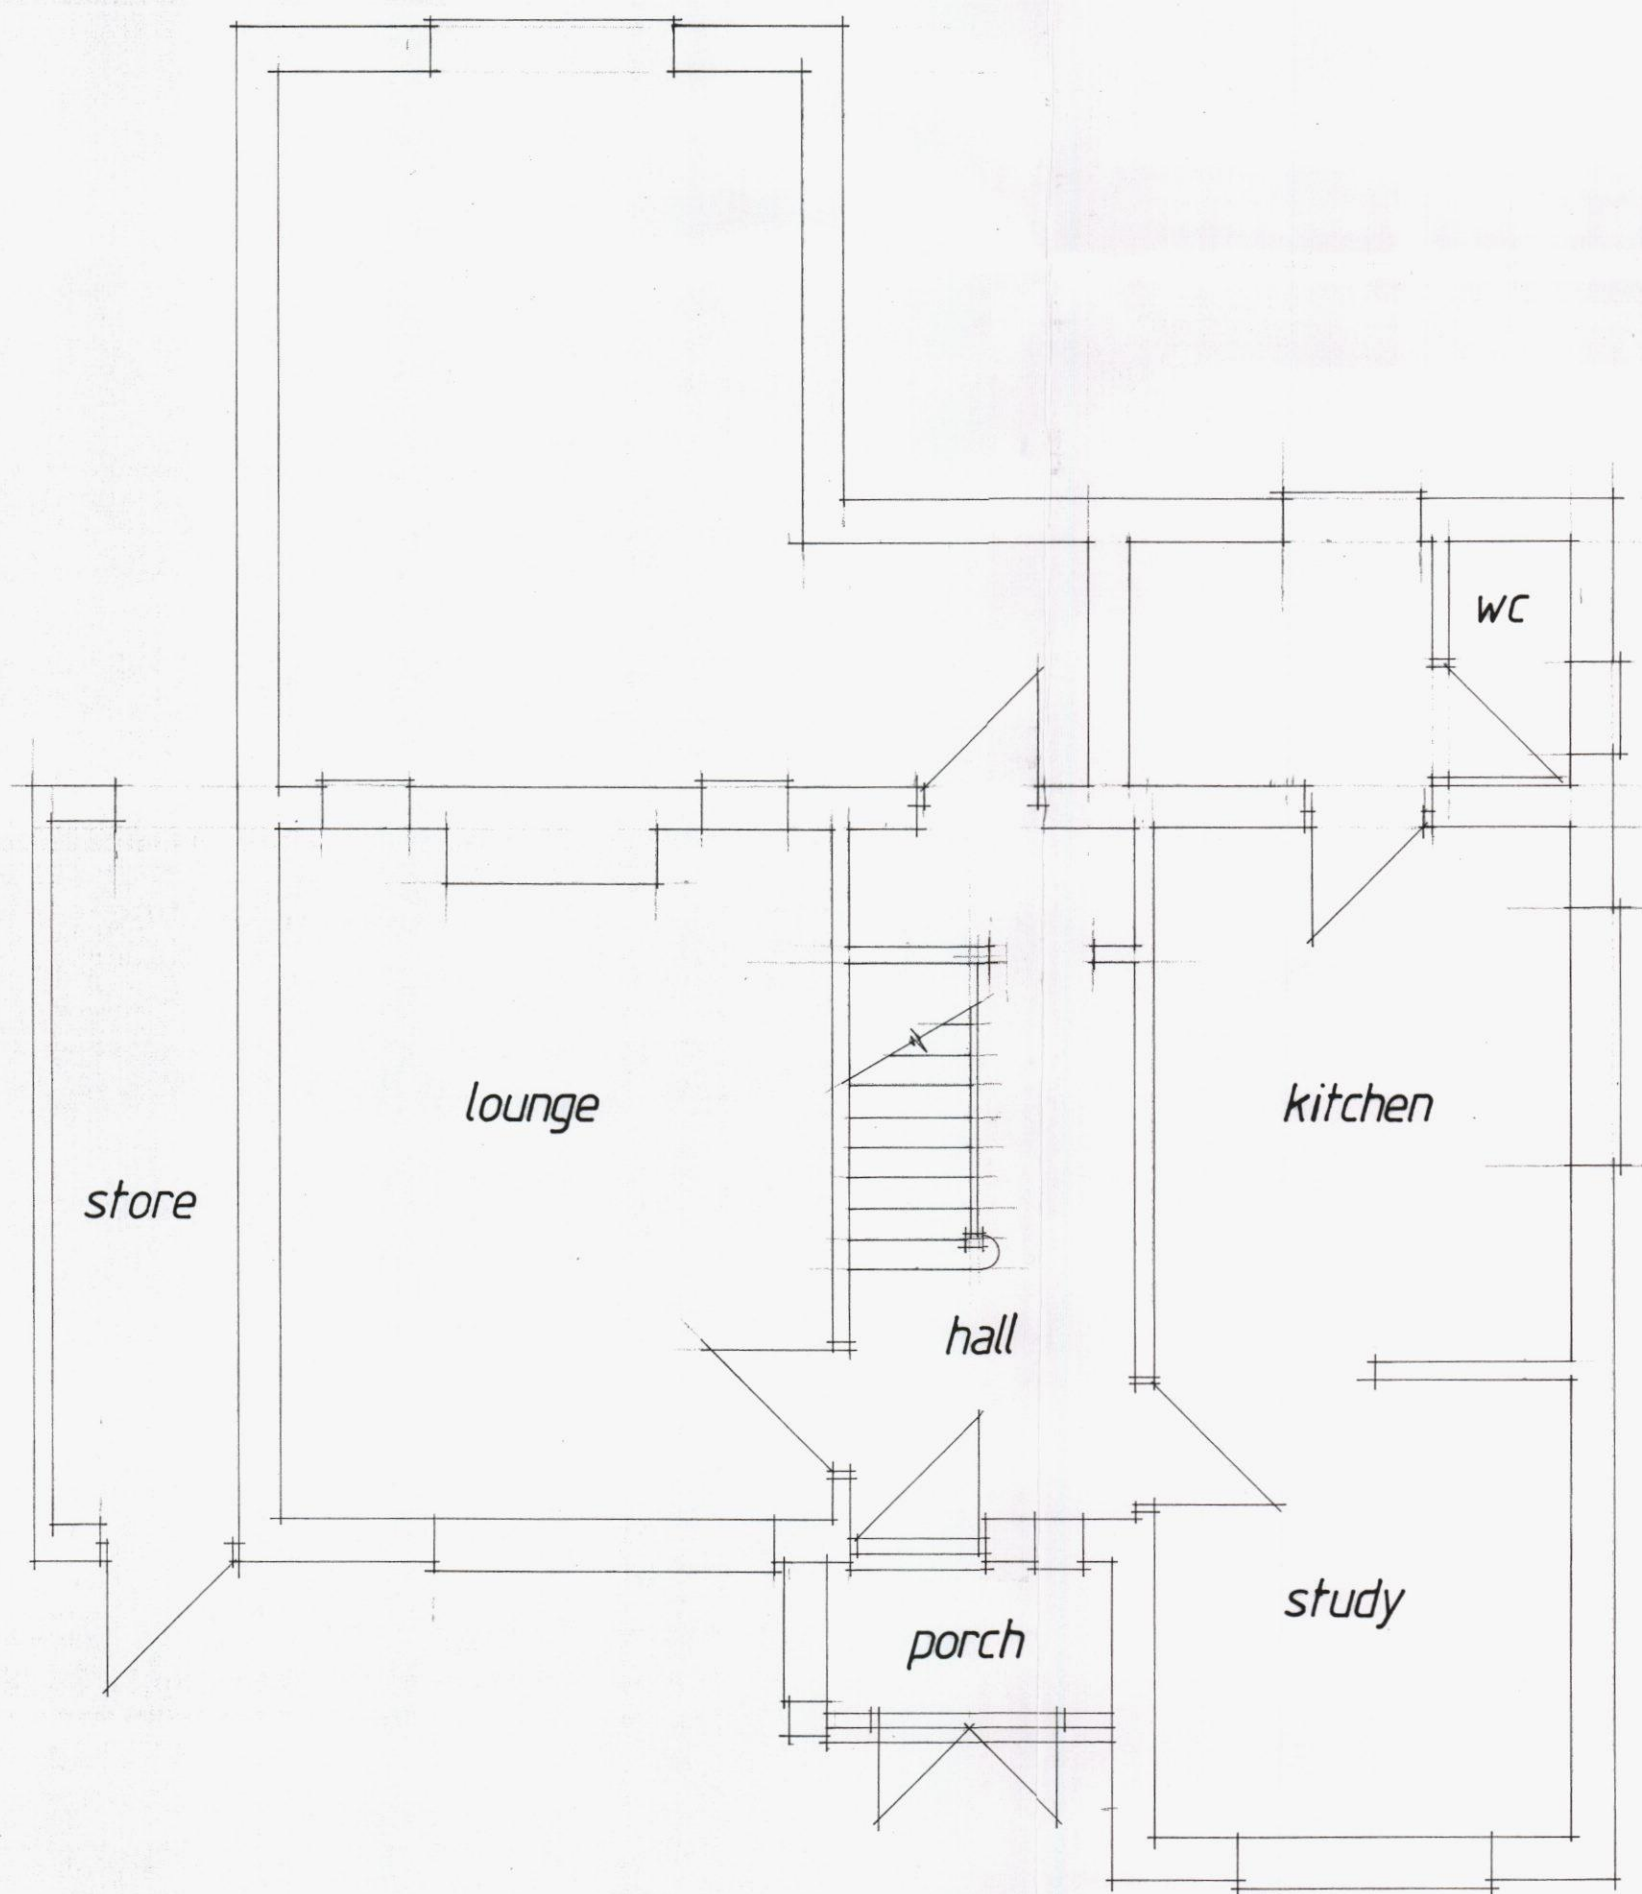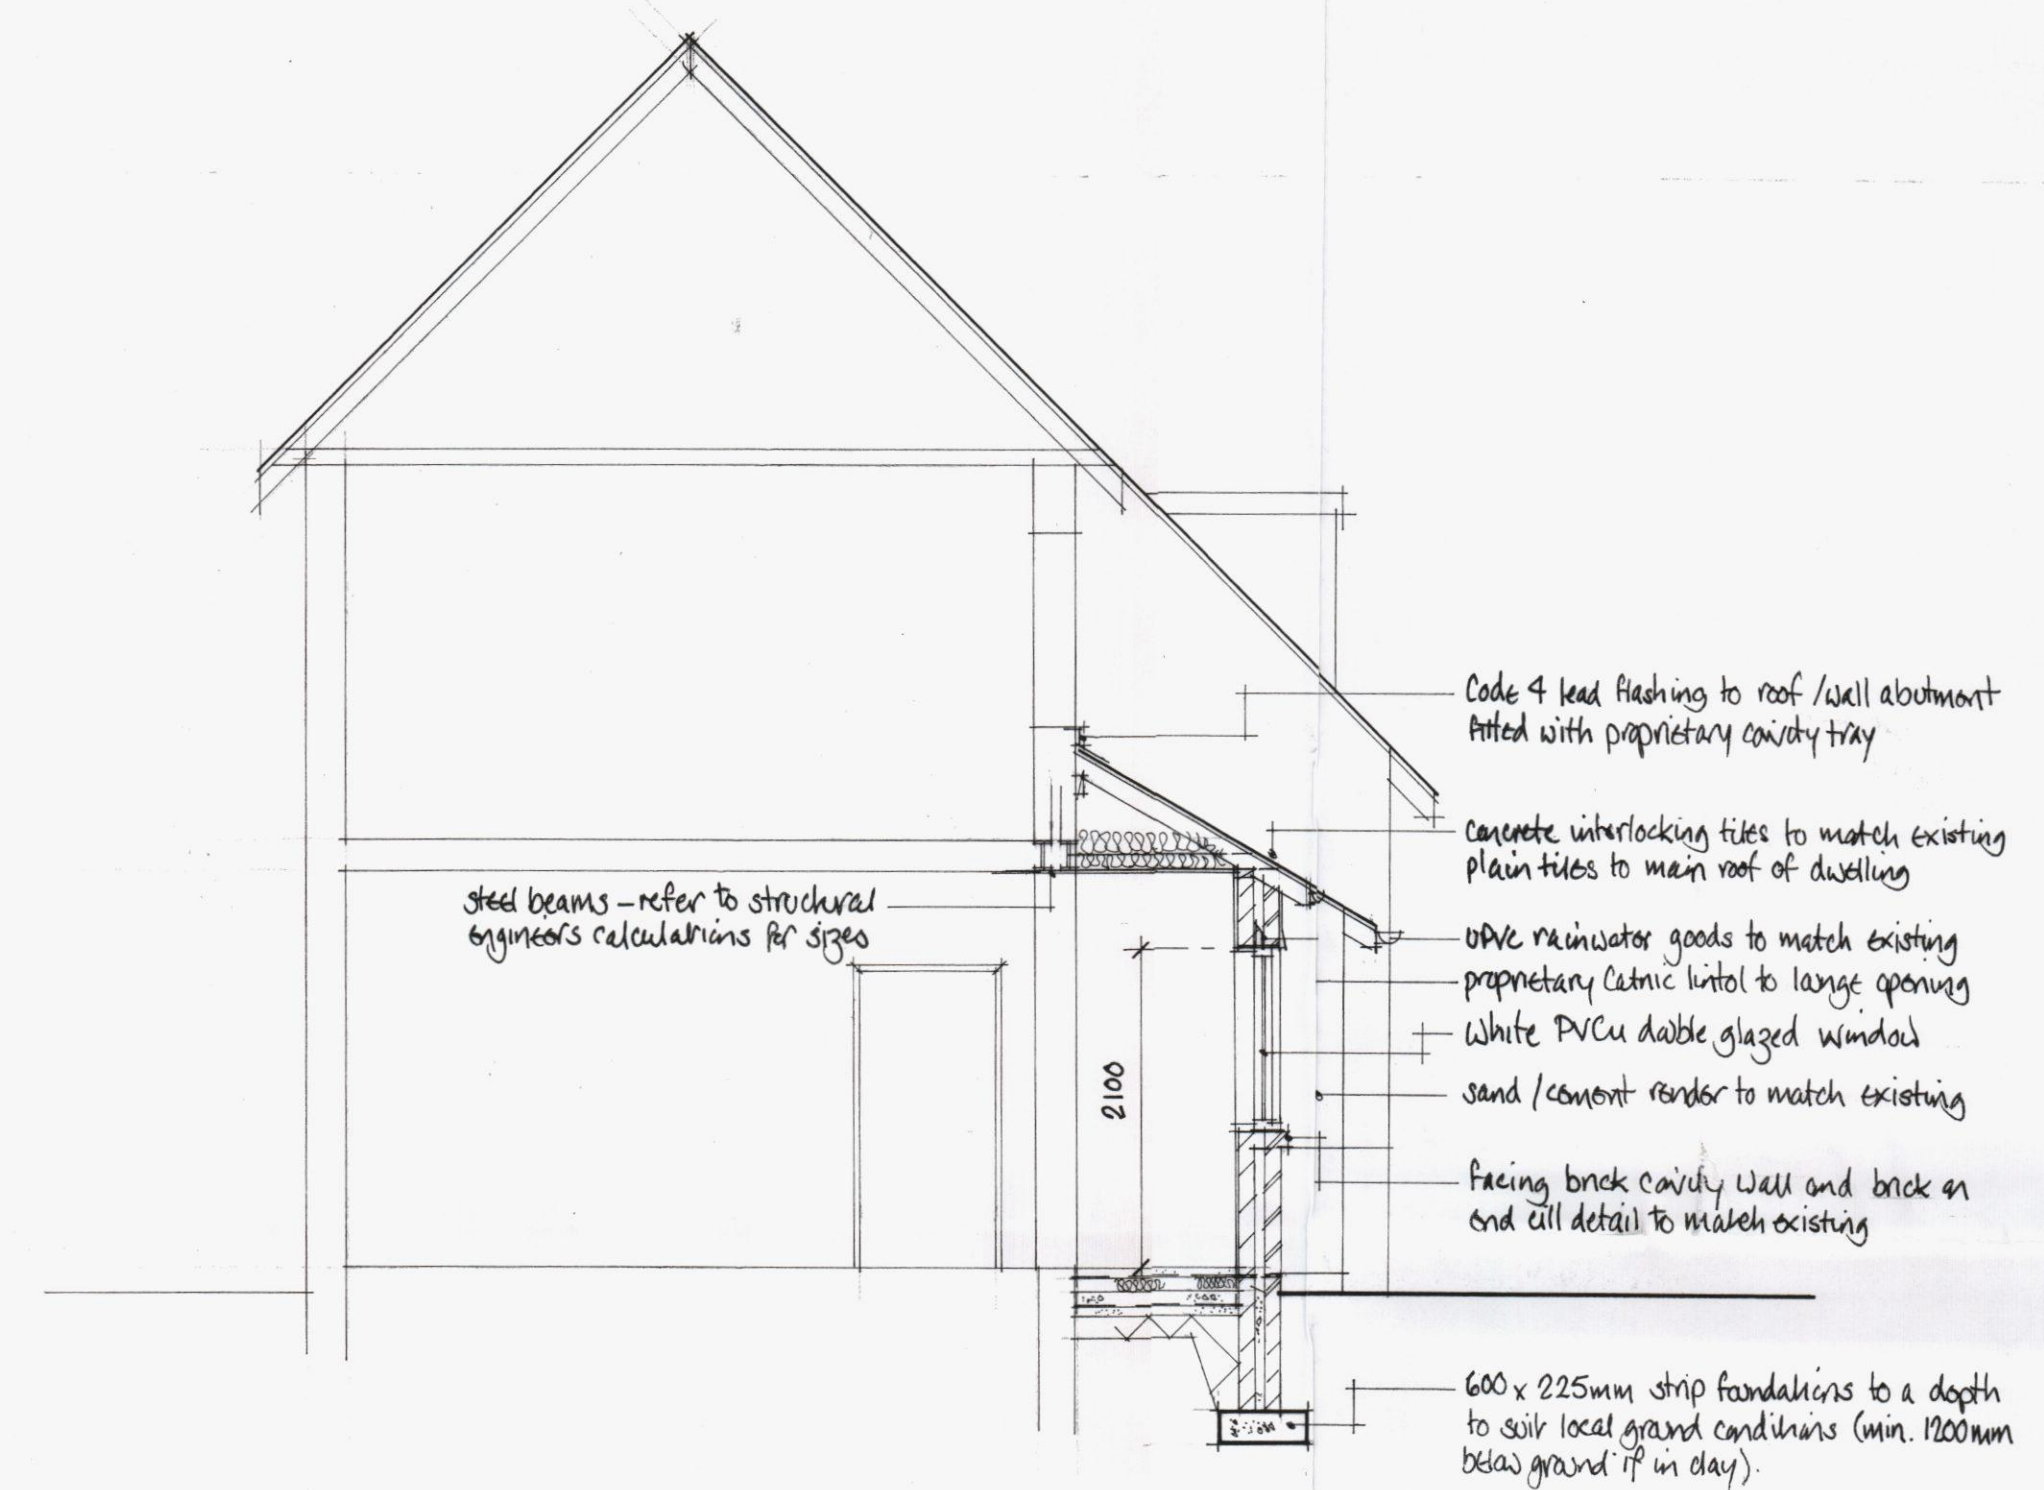

existing ground

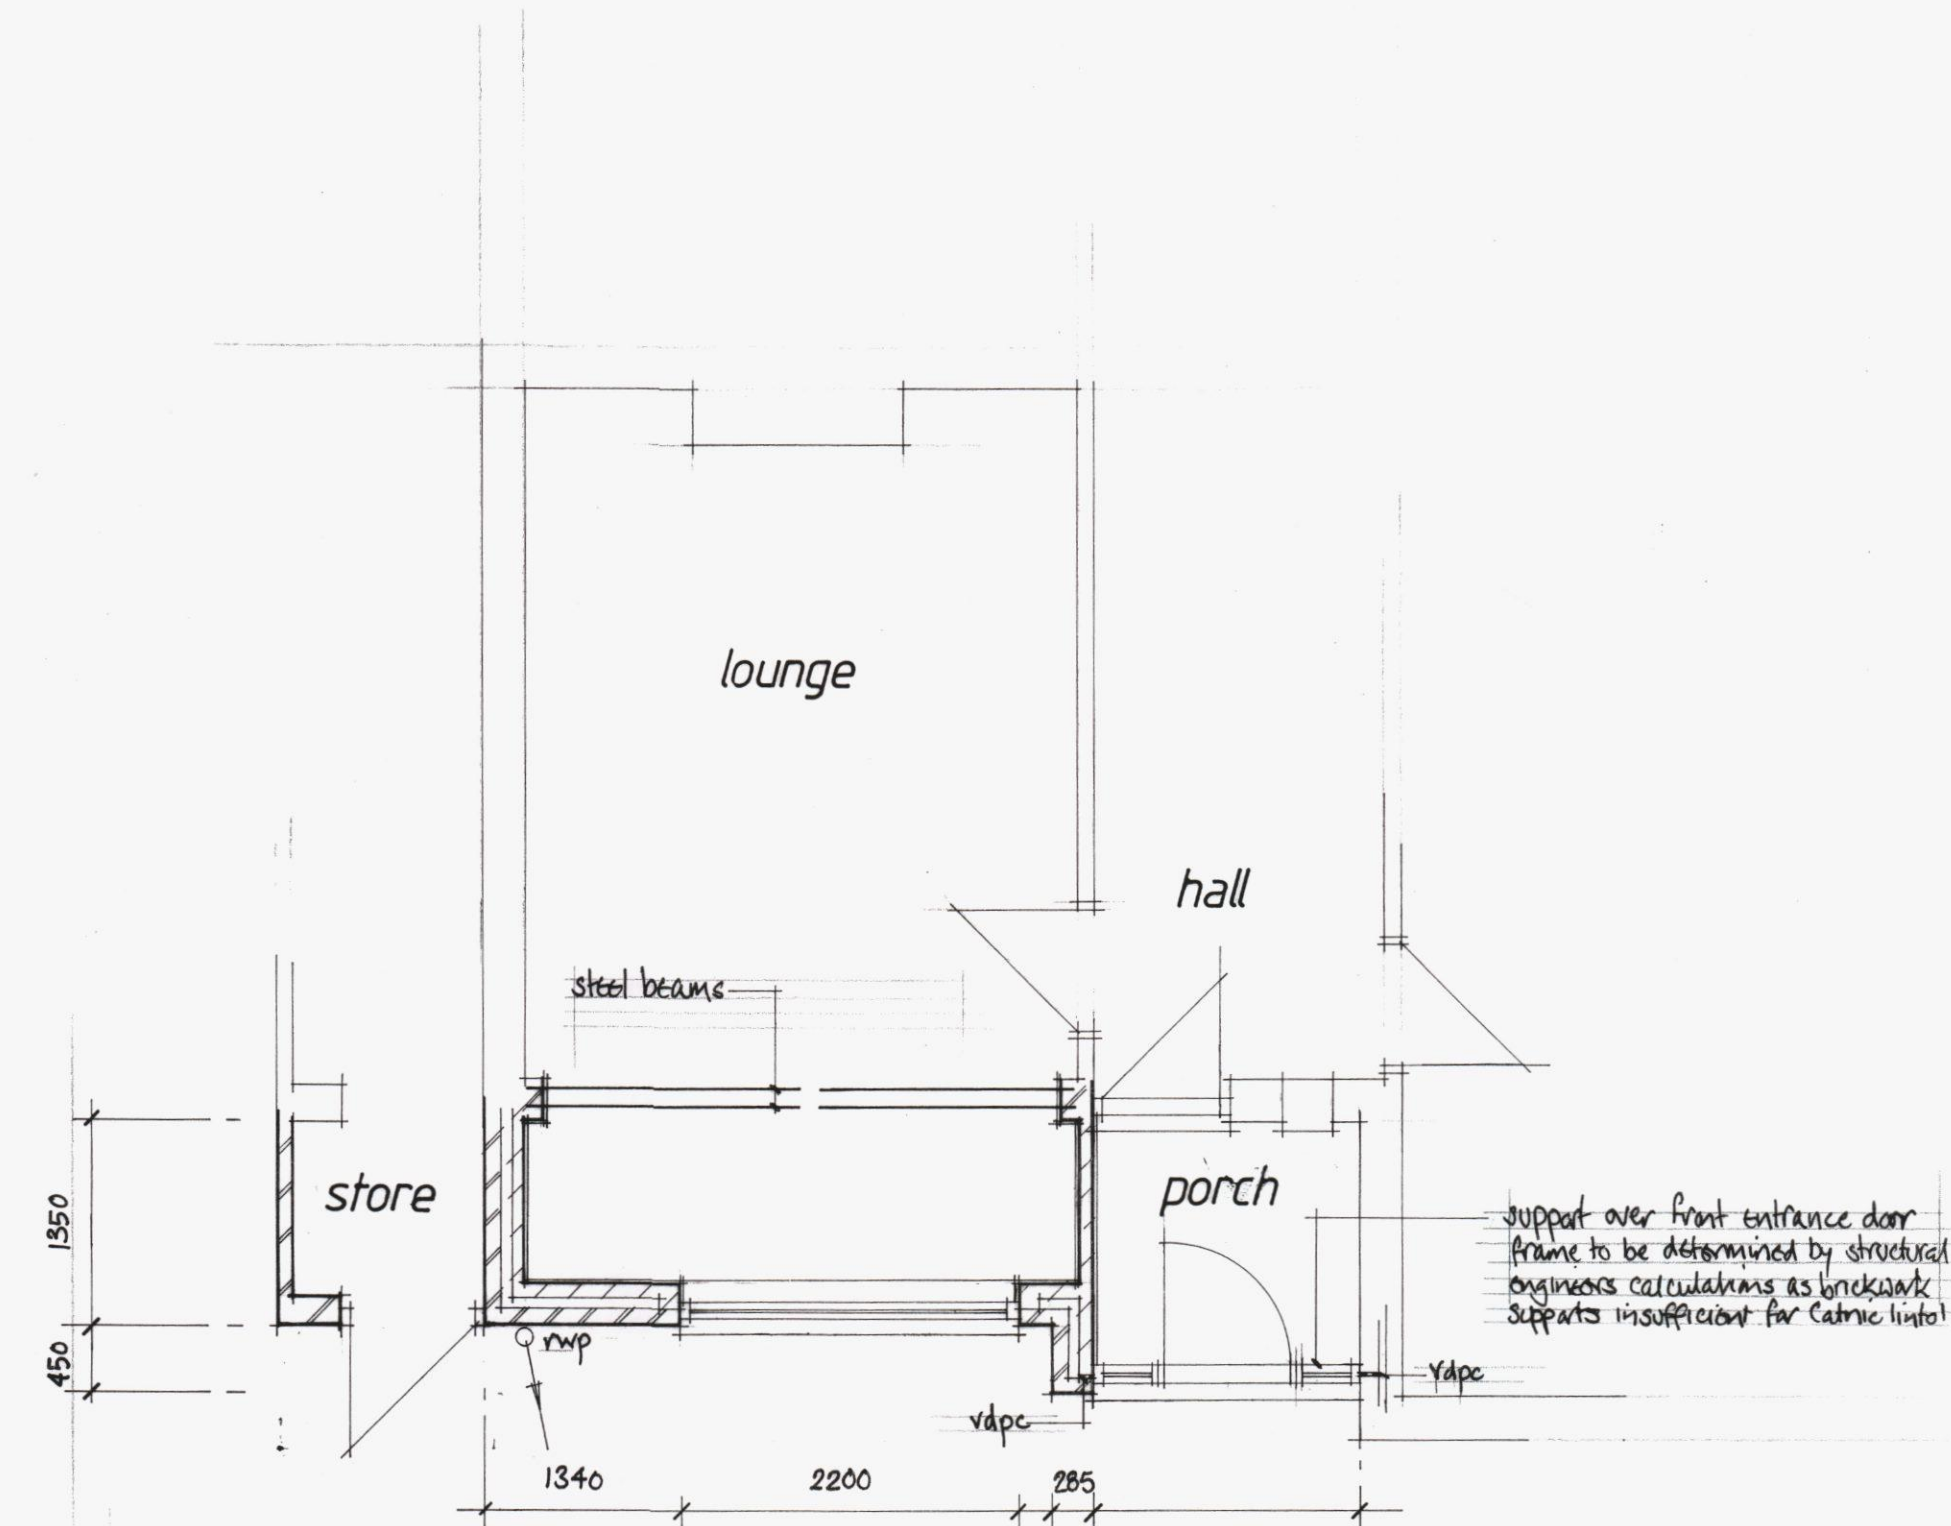

proposed ground

A	Date	Revisions

© copyright



Client
Mr & Mrs Russell

Job Title
14a Knox Road
Havant

Drawing Title
Proposed single storey
front extension

Scale
1:50 1:100

Date
May 13

Drg. No.
14 / 01