
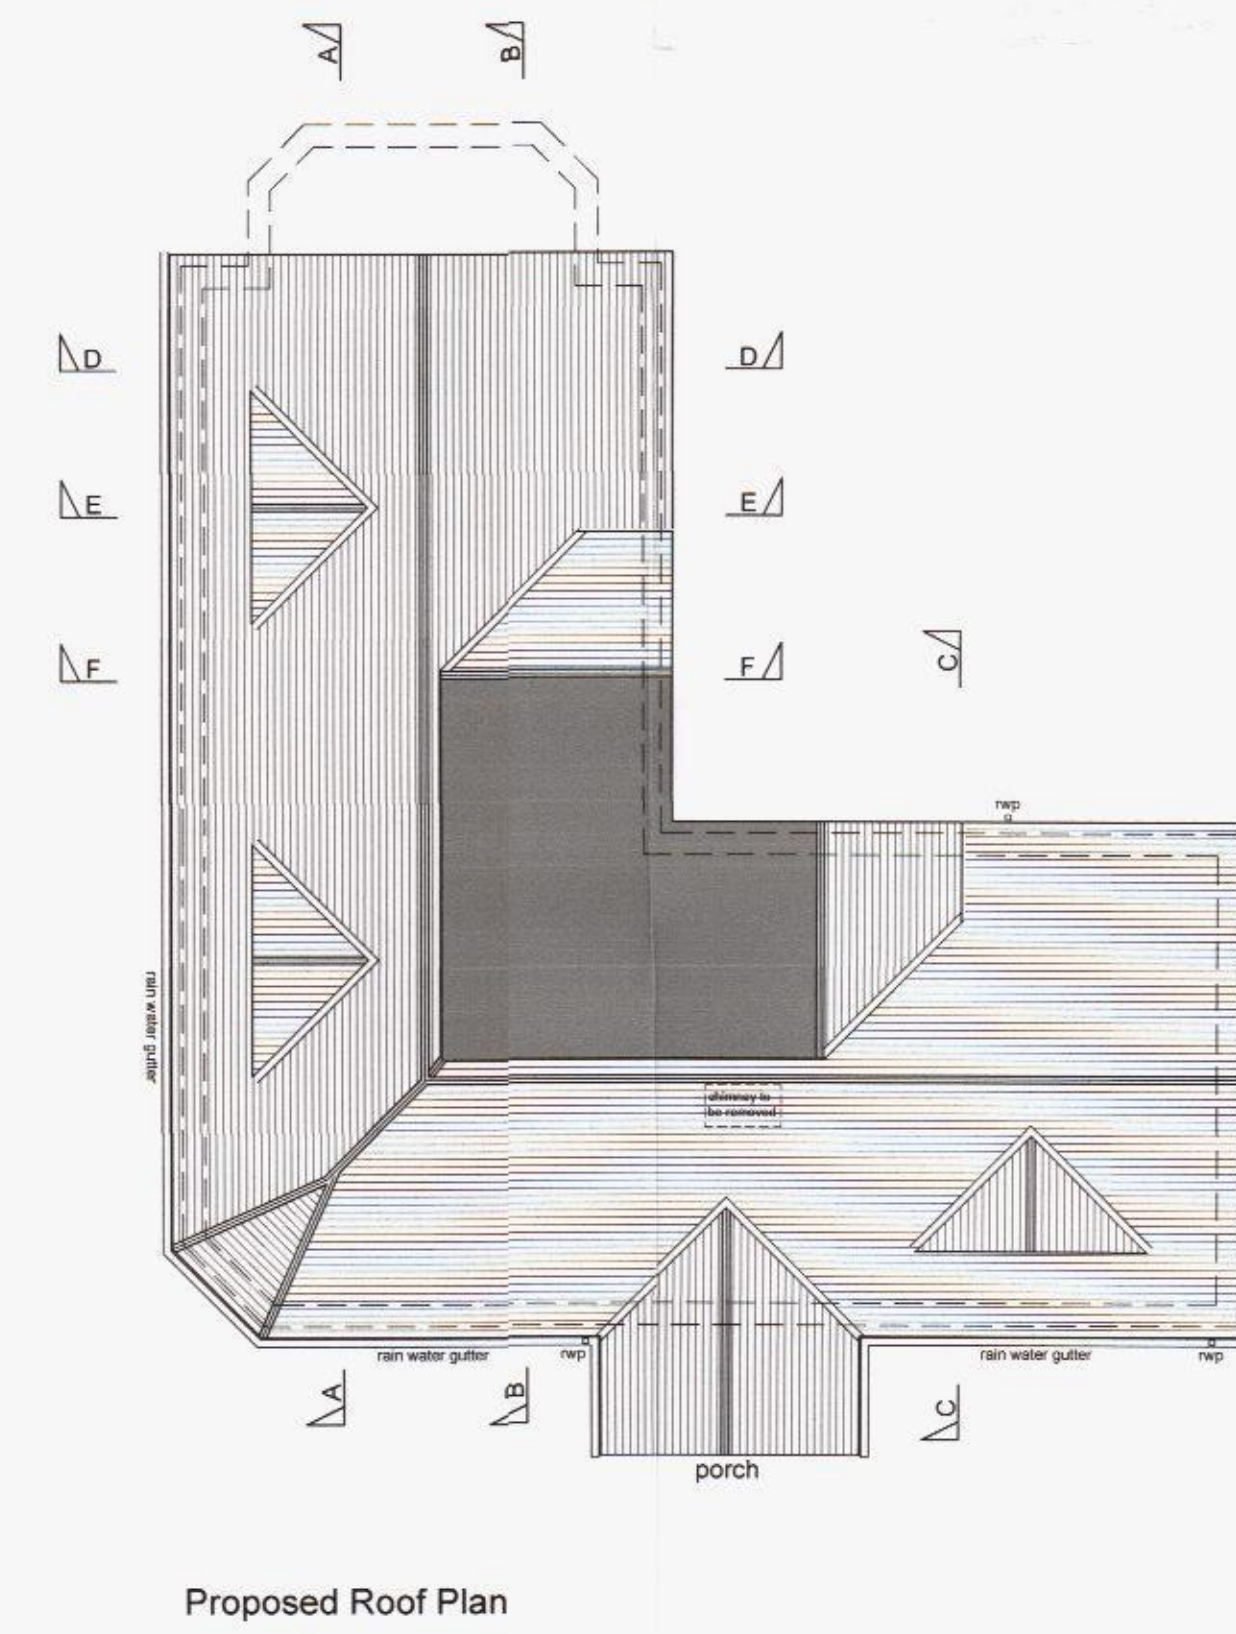
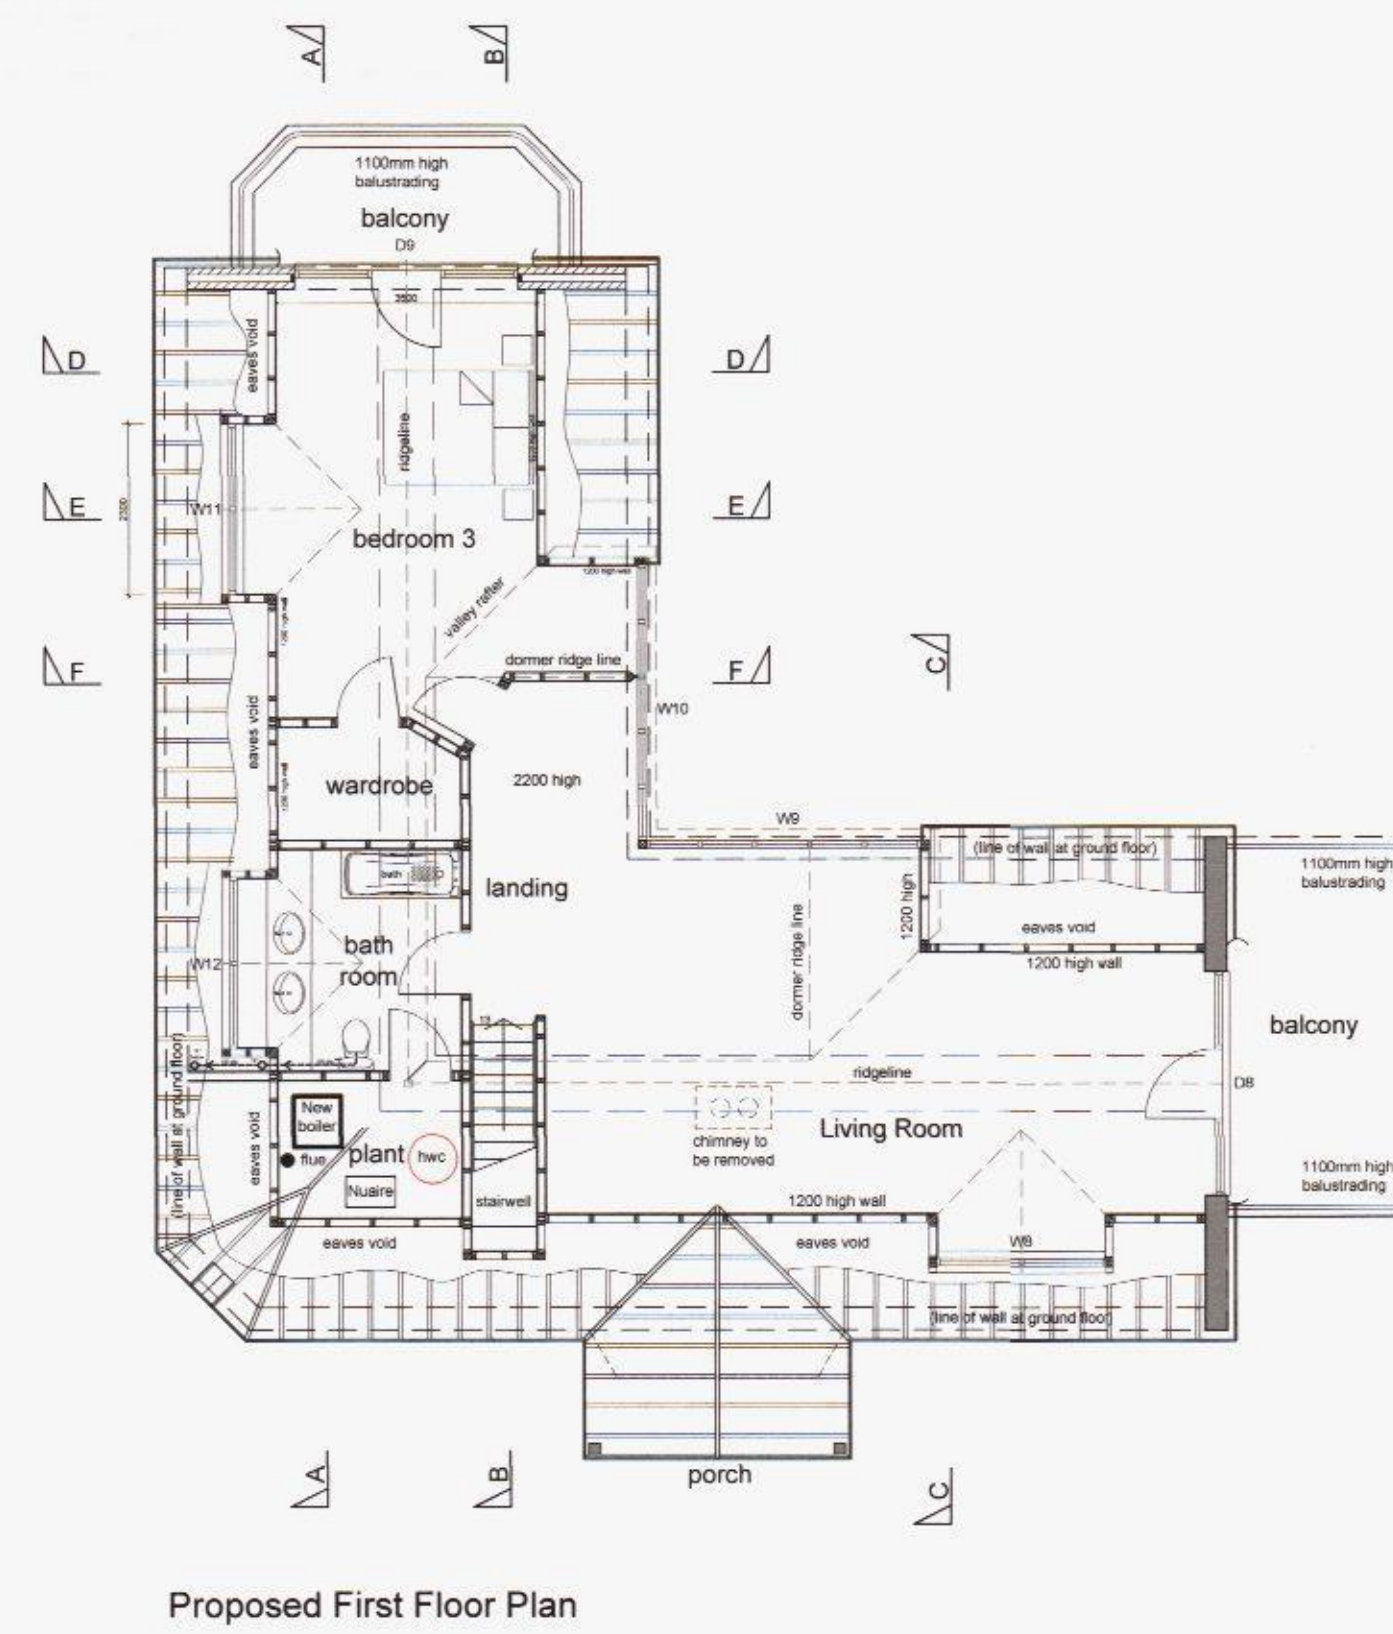
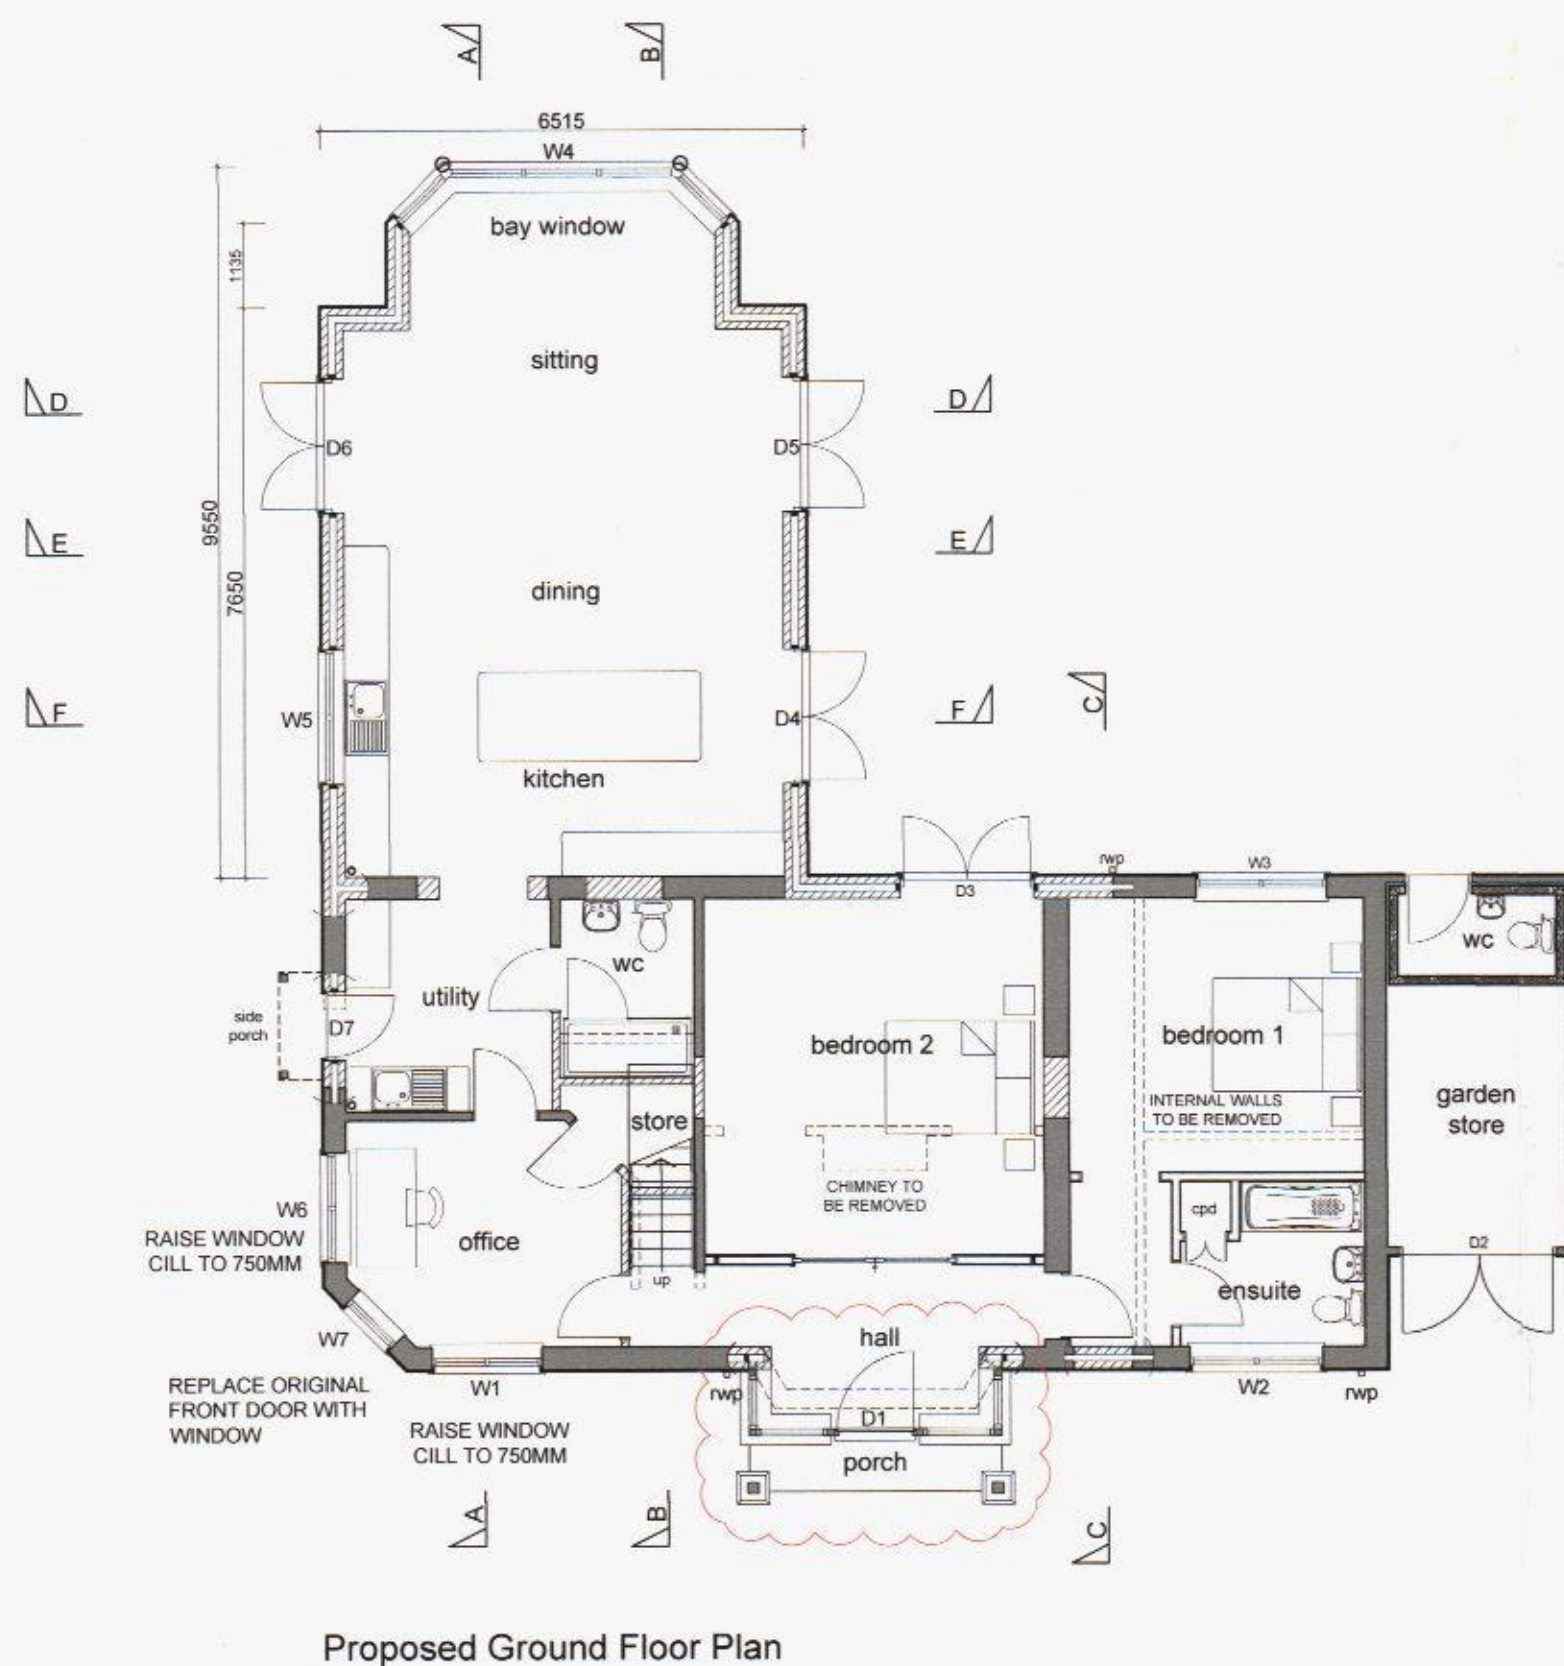
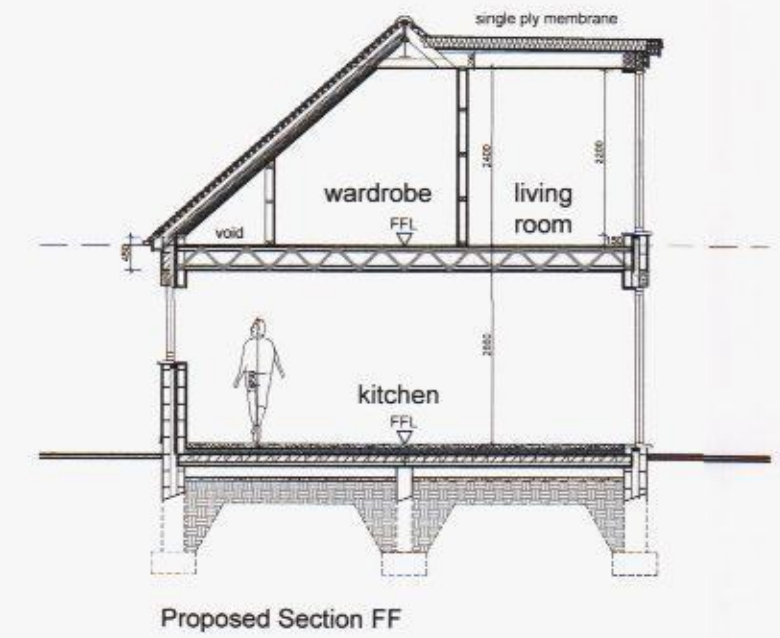
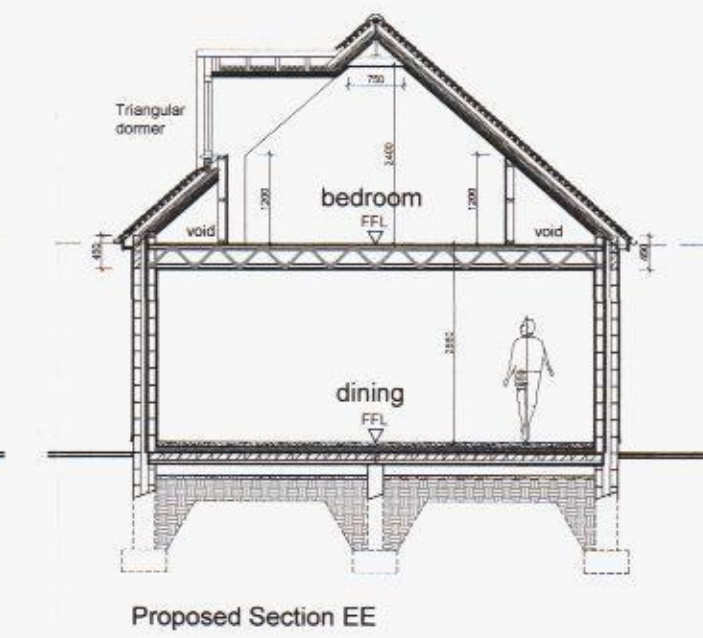
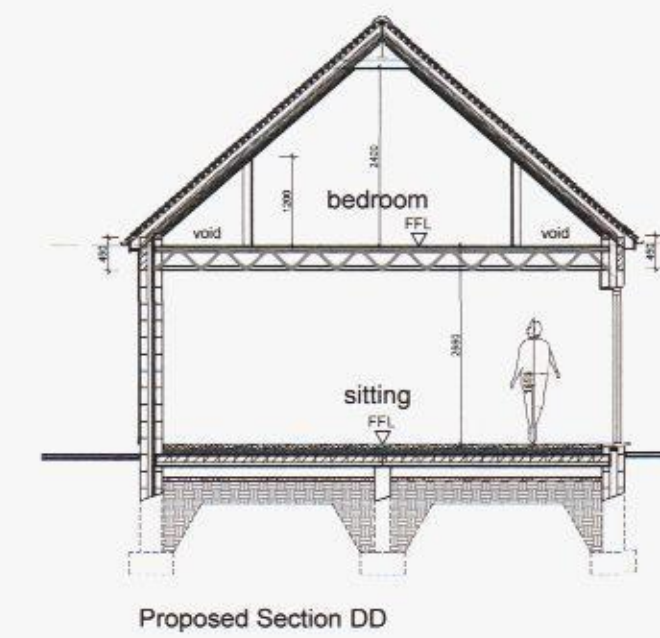
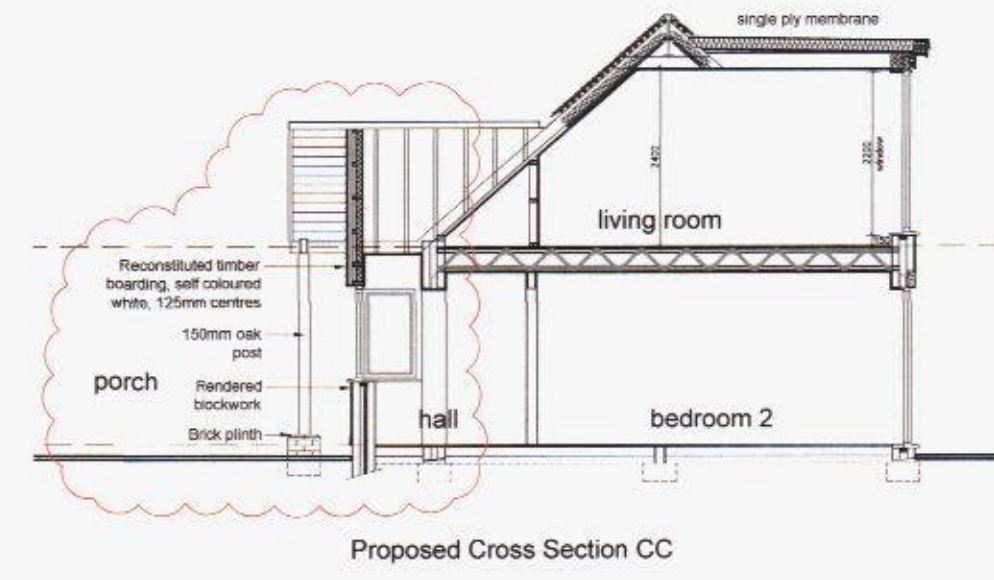
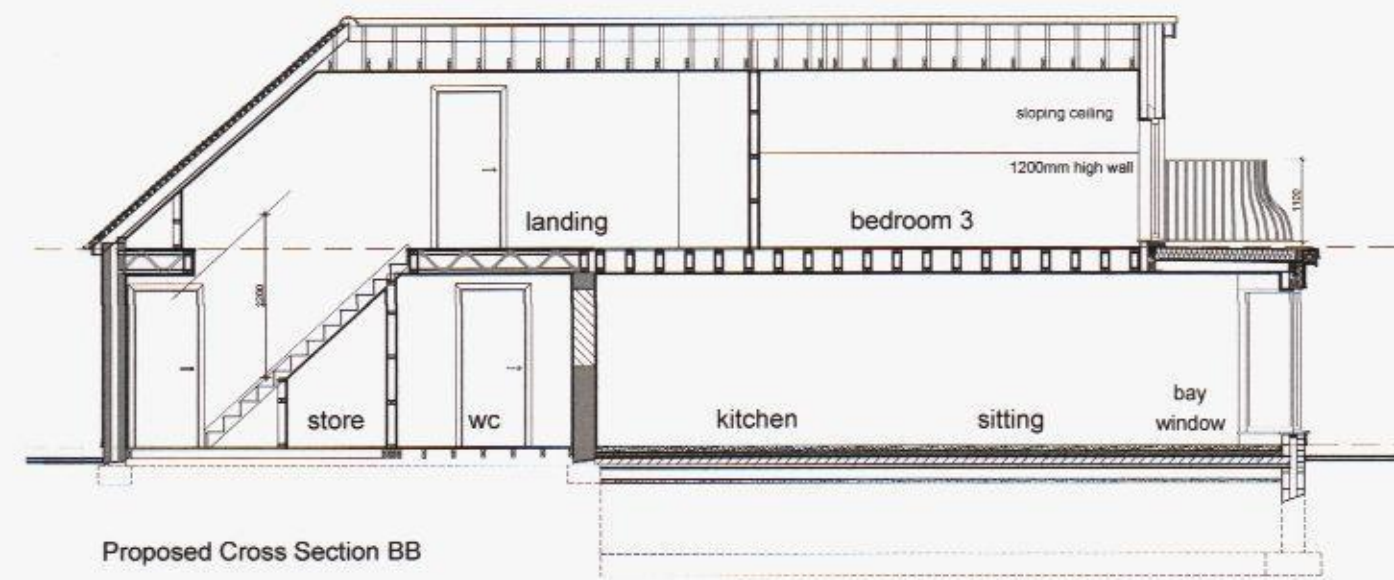
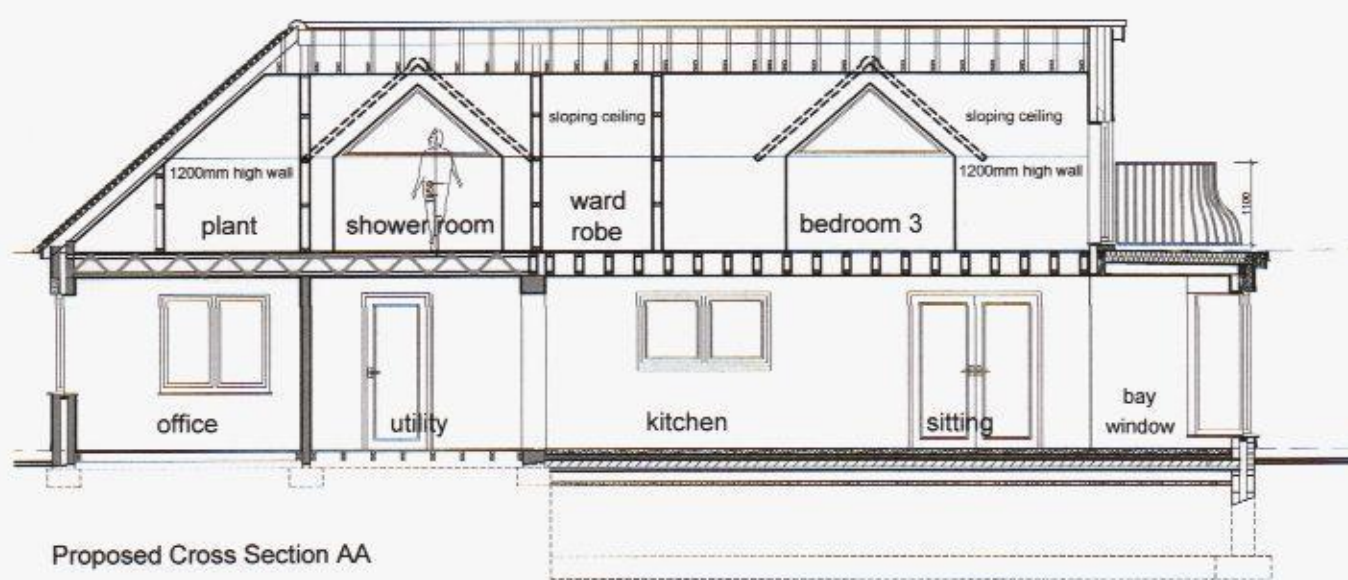
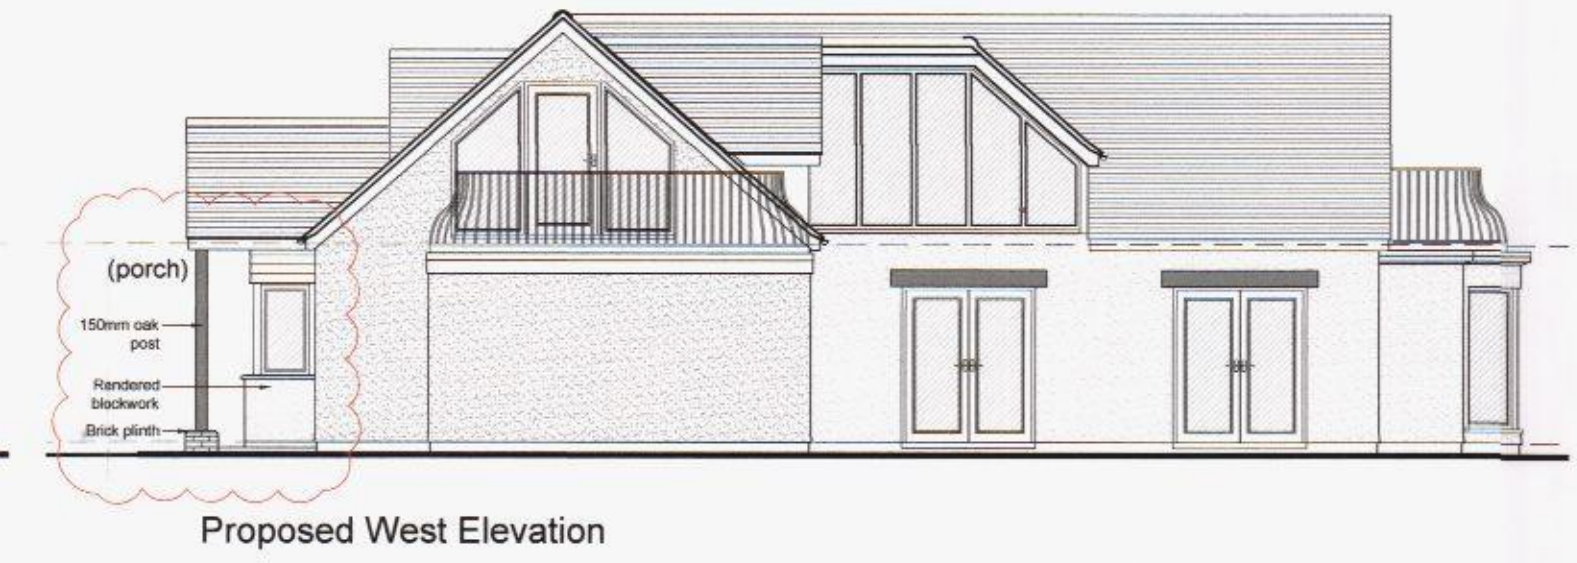
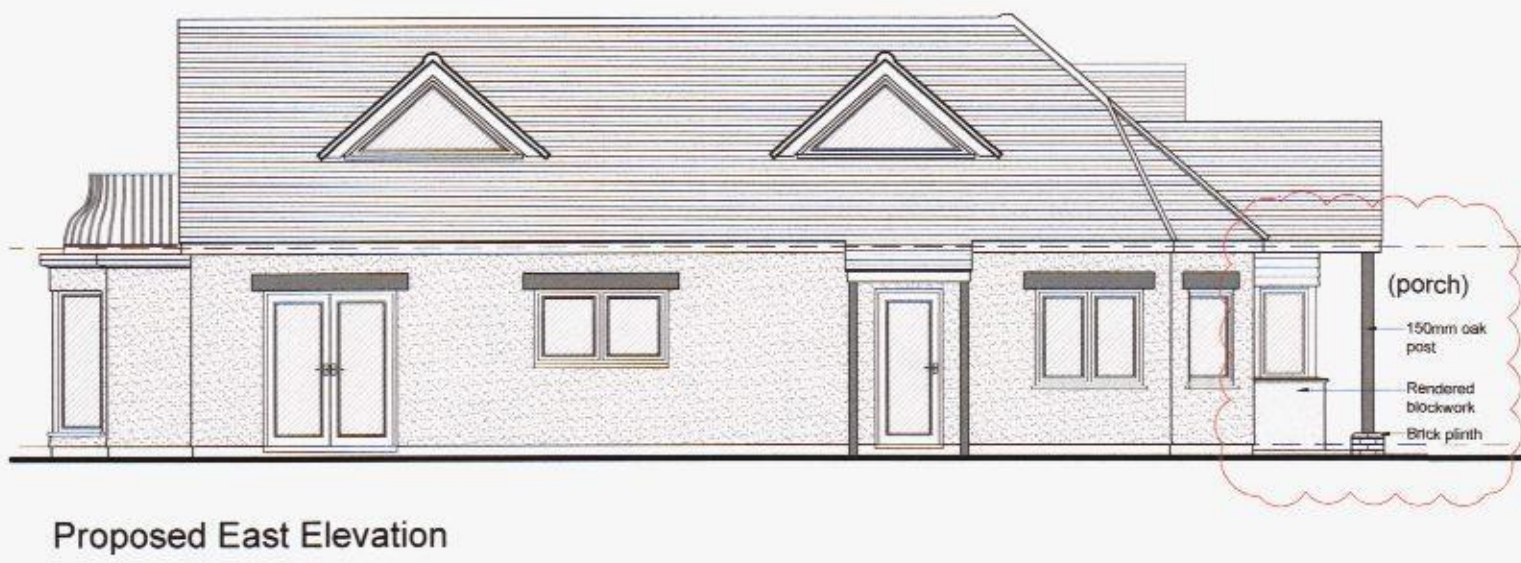


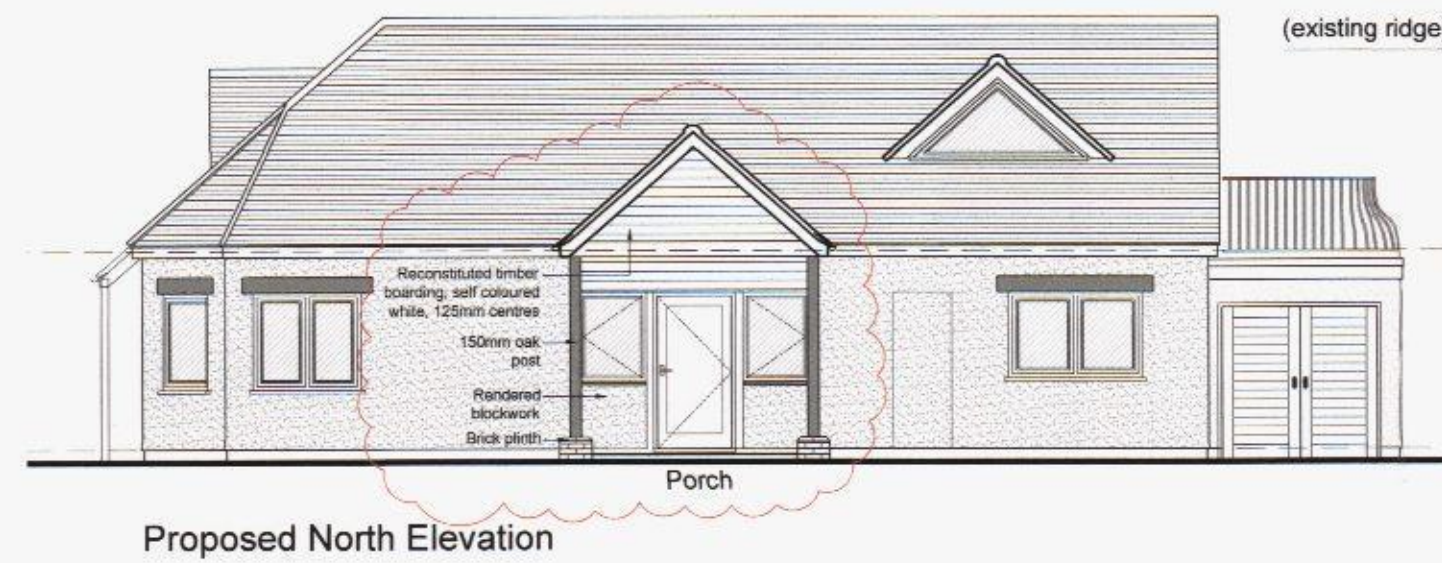

Proposed ridge to be set 450mm higher than approved APP/11/01083

Pitched roof to be tiled in Plain Clay Tiles, to an approved tile sample

Fascia and barge boards to be either Black stained timber or white plastic, TBC

Walls to be finished externally with a Cream self coloured render system.

Windows and french doors to be double glazed within either white plastic or in composite Aluminium frames, with Artstone heads



notes: revisions: A | 22.11.12 | JG | INFORMATION
B | 6.12.12 | JG | PLANNING APPLICATION
C | 11.3.13 | SJB | NON-MATERIAL PLANNING APPLICATION

revisions:

Mr and Mrs Newman
Proposed Extension
Round Croft Cottage, Hayling Island
drawing information title: PROPOSED PLANS AND ELEVATIONS



status: NON-MATERIAL PLANNING
date: NOVEMBER 2012
scale: 1:100 at A1
drawn: JG
chk'd: JS

PWP Architects Ltd 61 South Street, Havant, Hampshire PO9 1BZ
t: 02392 482494 f: 02392 481152
e: design@pwp-architects.com
w: www.pwp-architects.com

job: 4966 dwg: 1252 rev: C



NOTE: The contractor is responsible for checking all site dimensions and levels. These should be checked prior to the ordering of any components and before the commencement of the works. All discrepancies should be brought to the attention of the Contract Administrator