




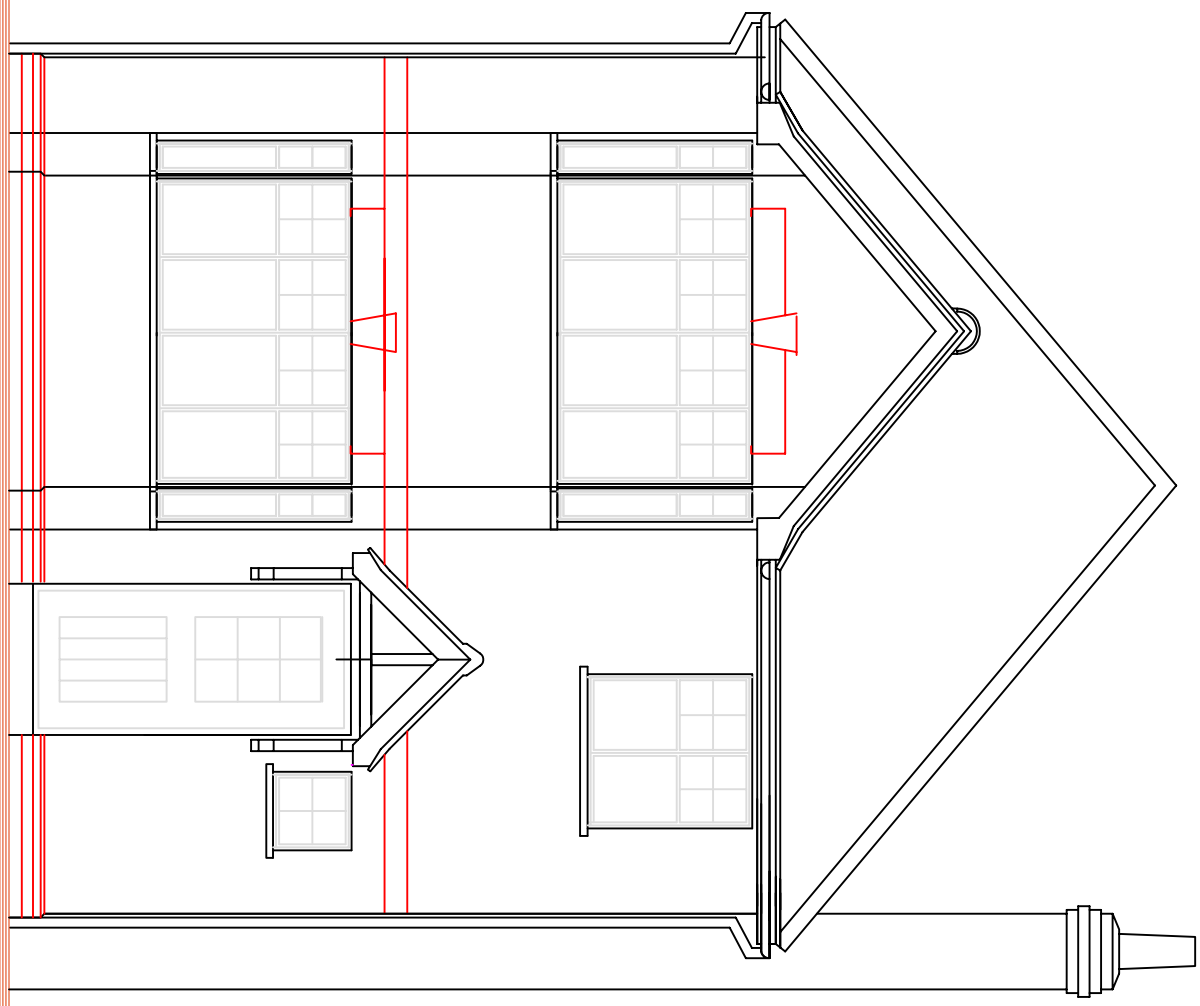


FRONT

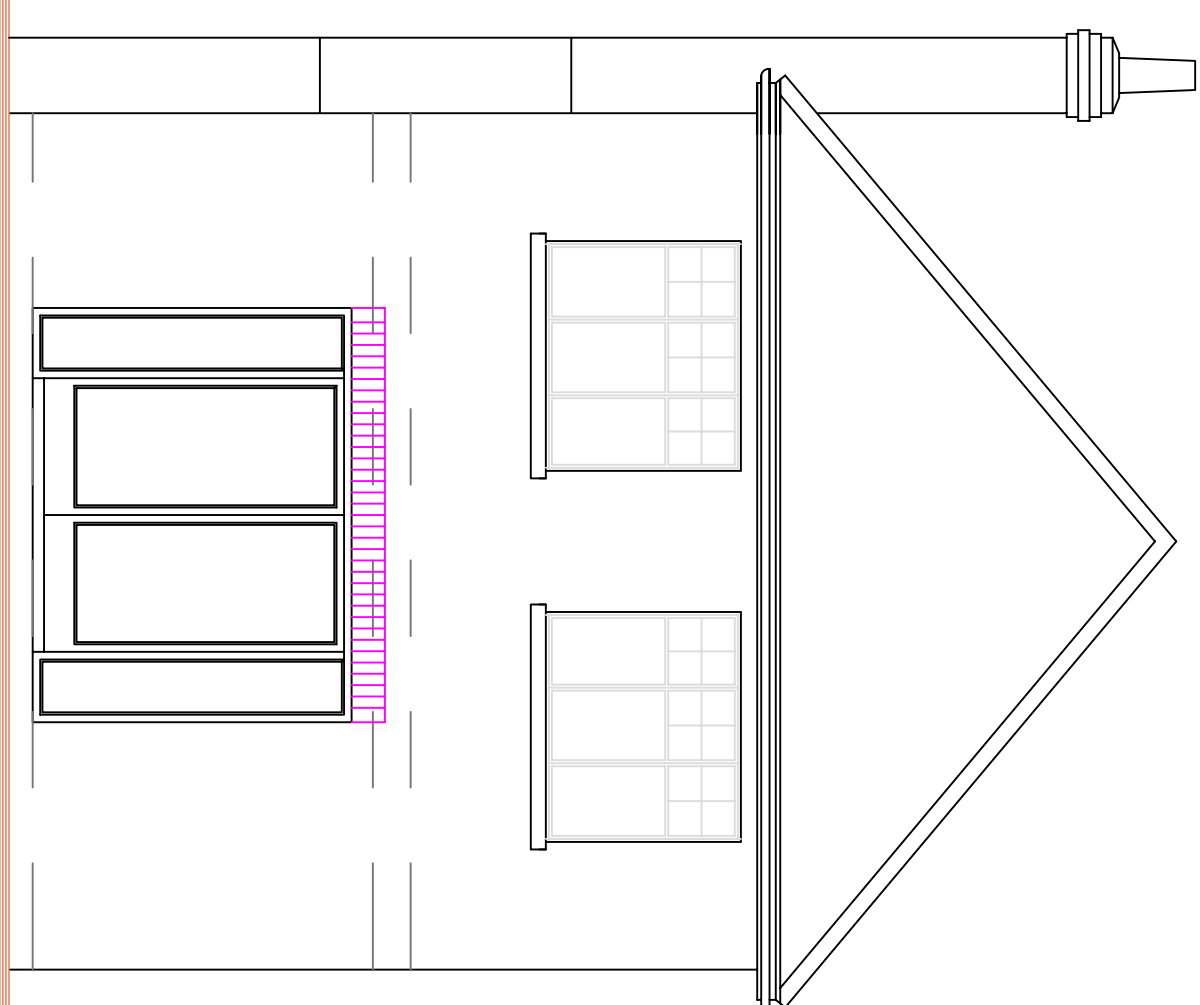


REAR

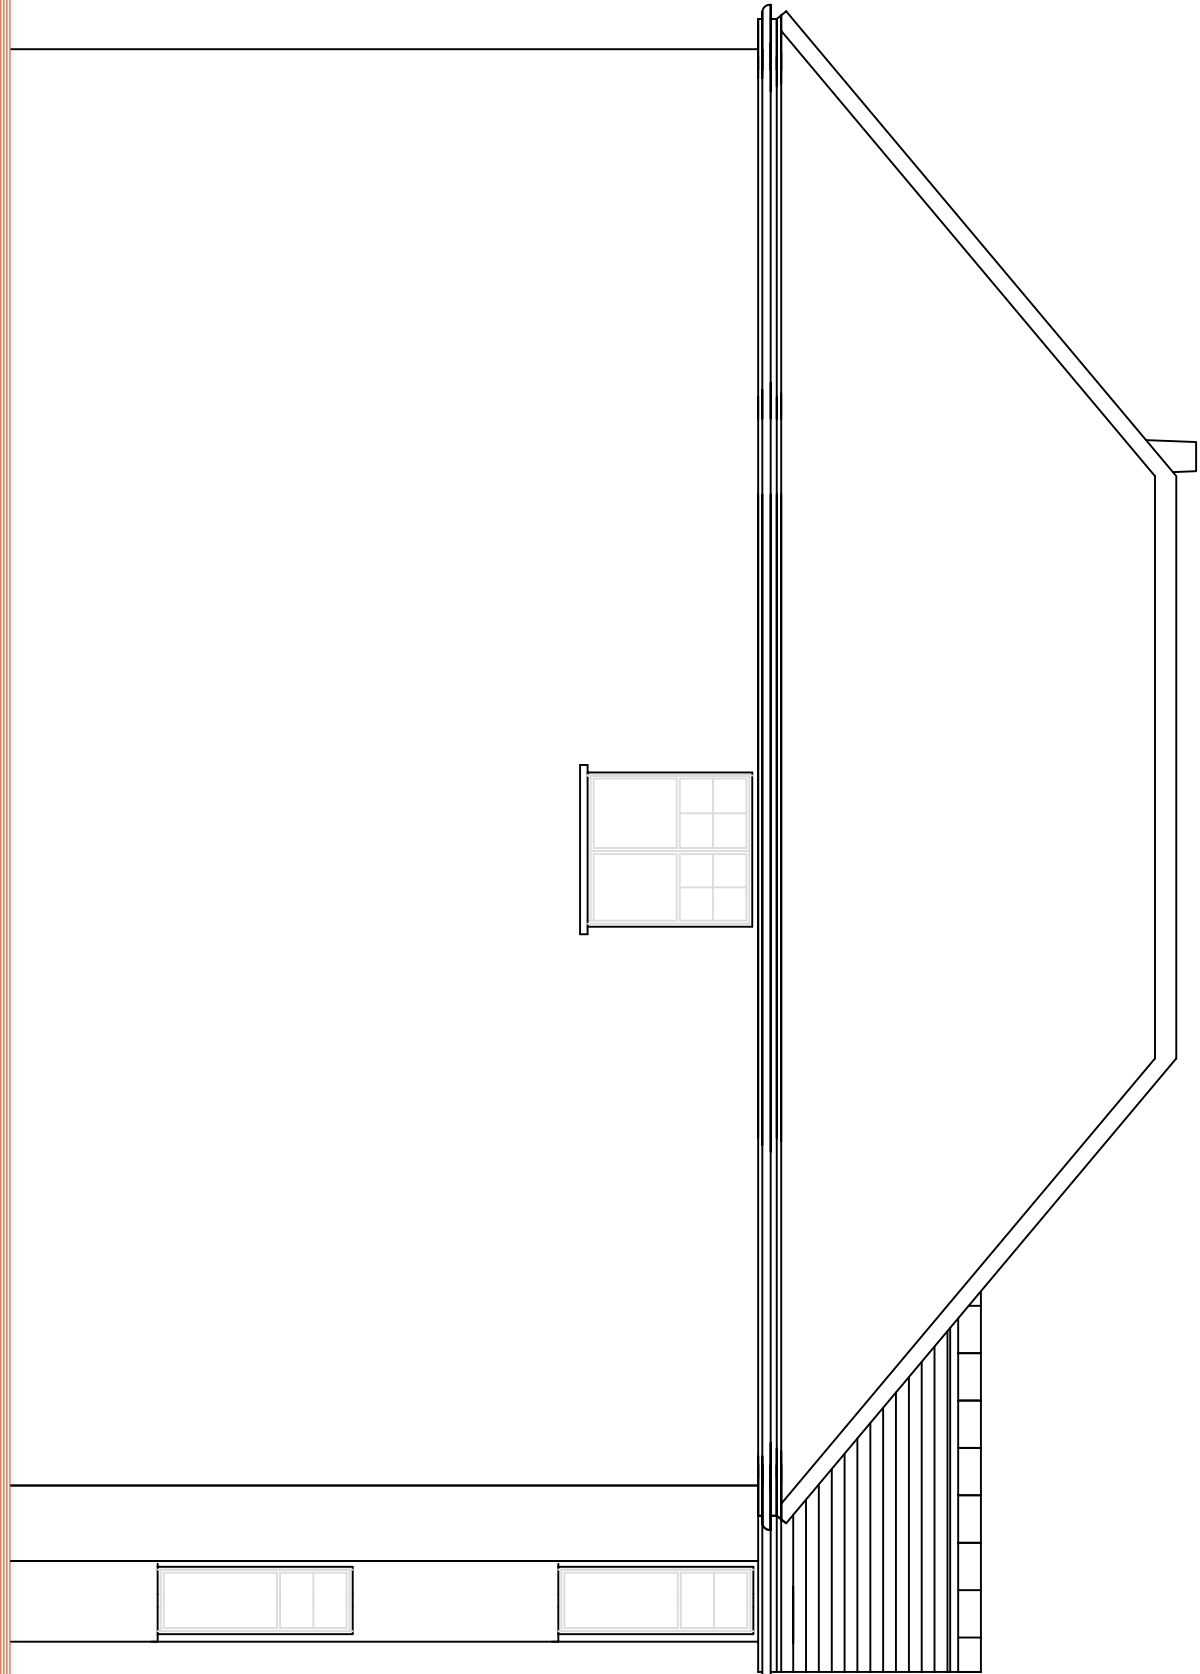


NORTH

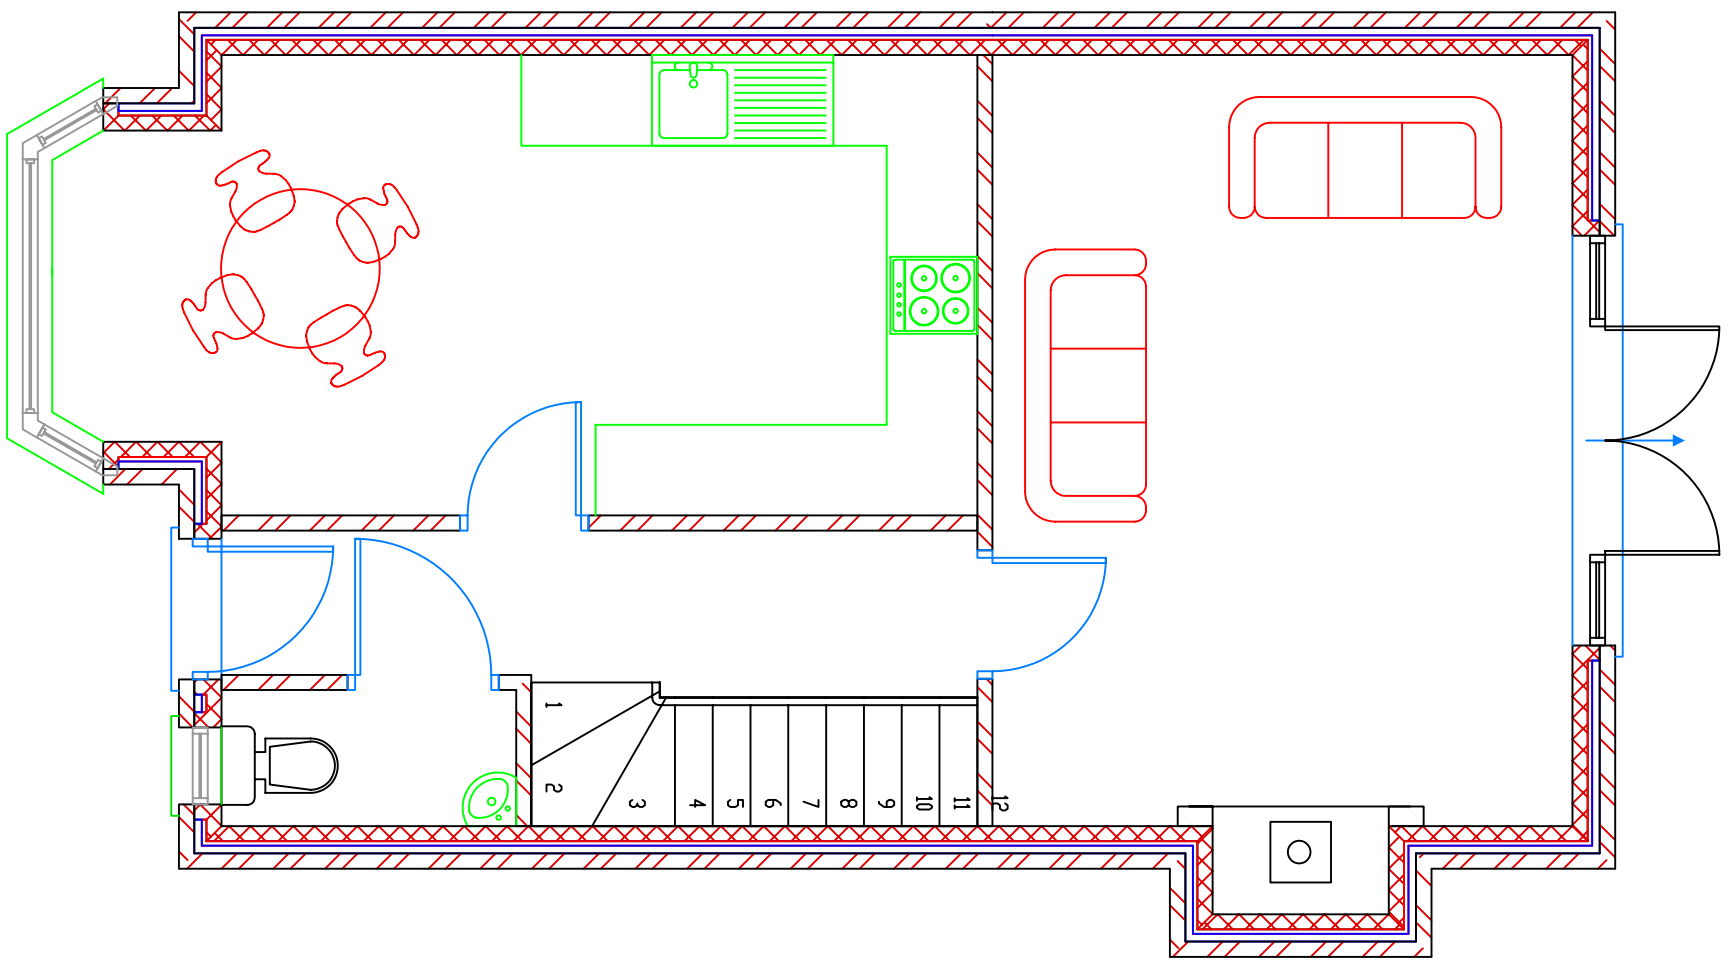

GROUND FLOOR

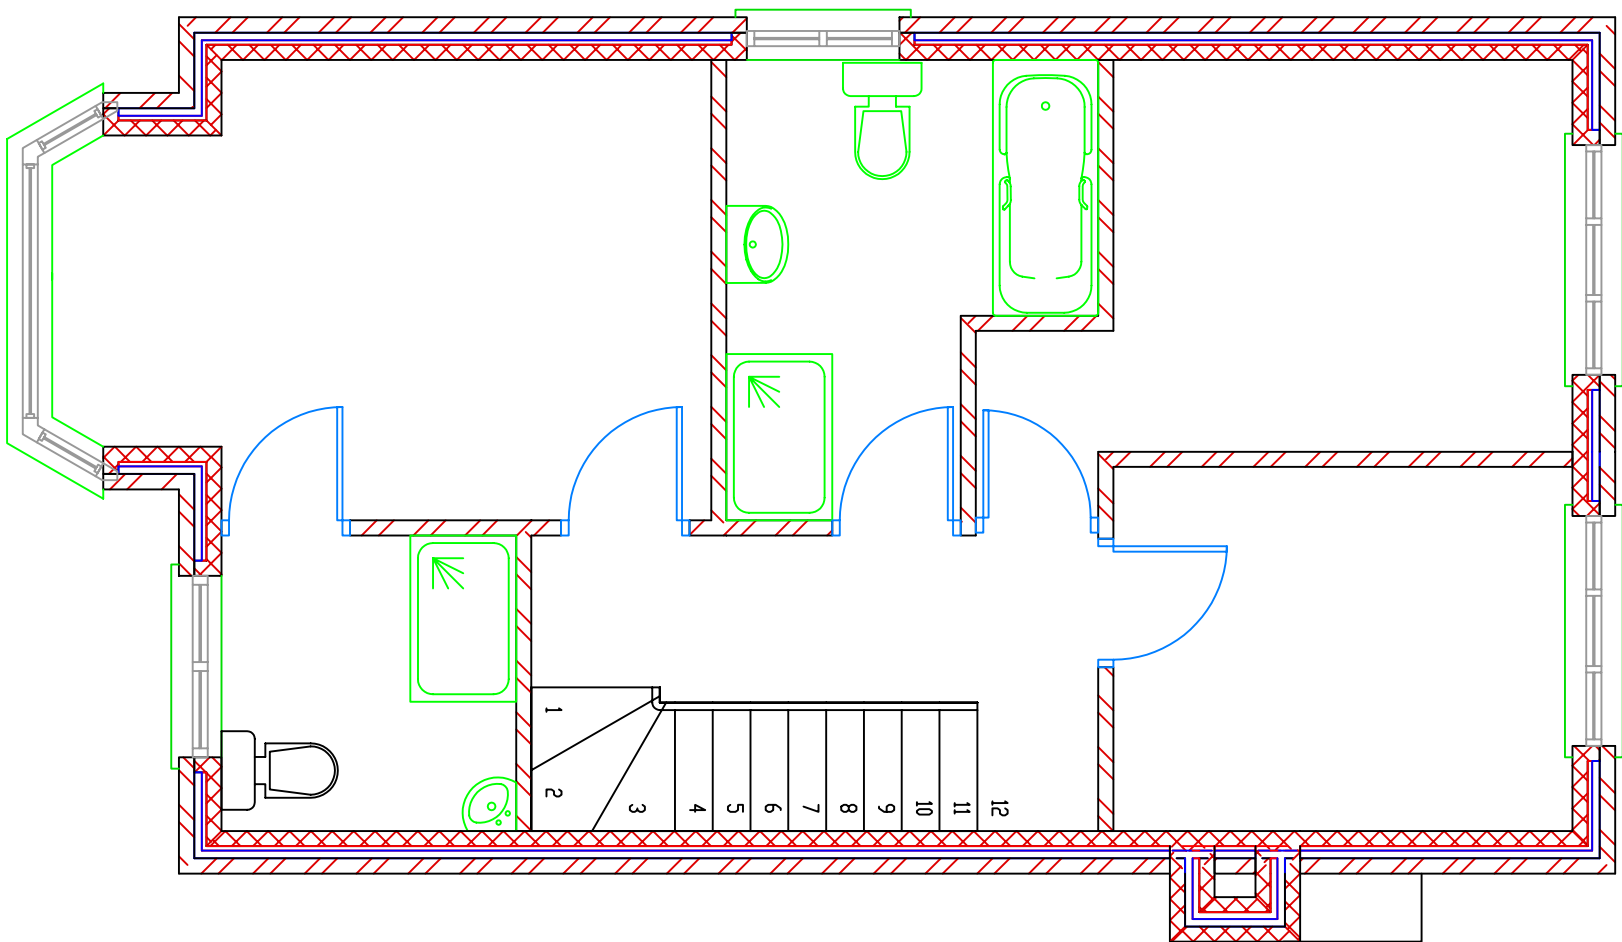

FIRST FLOOR

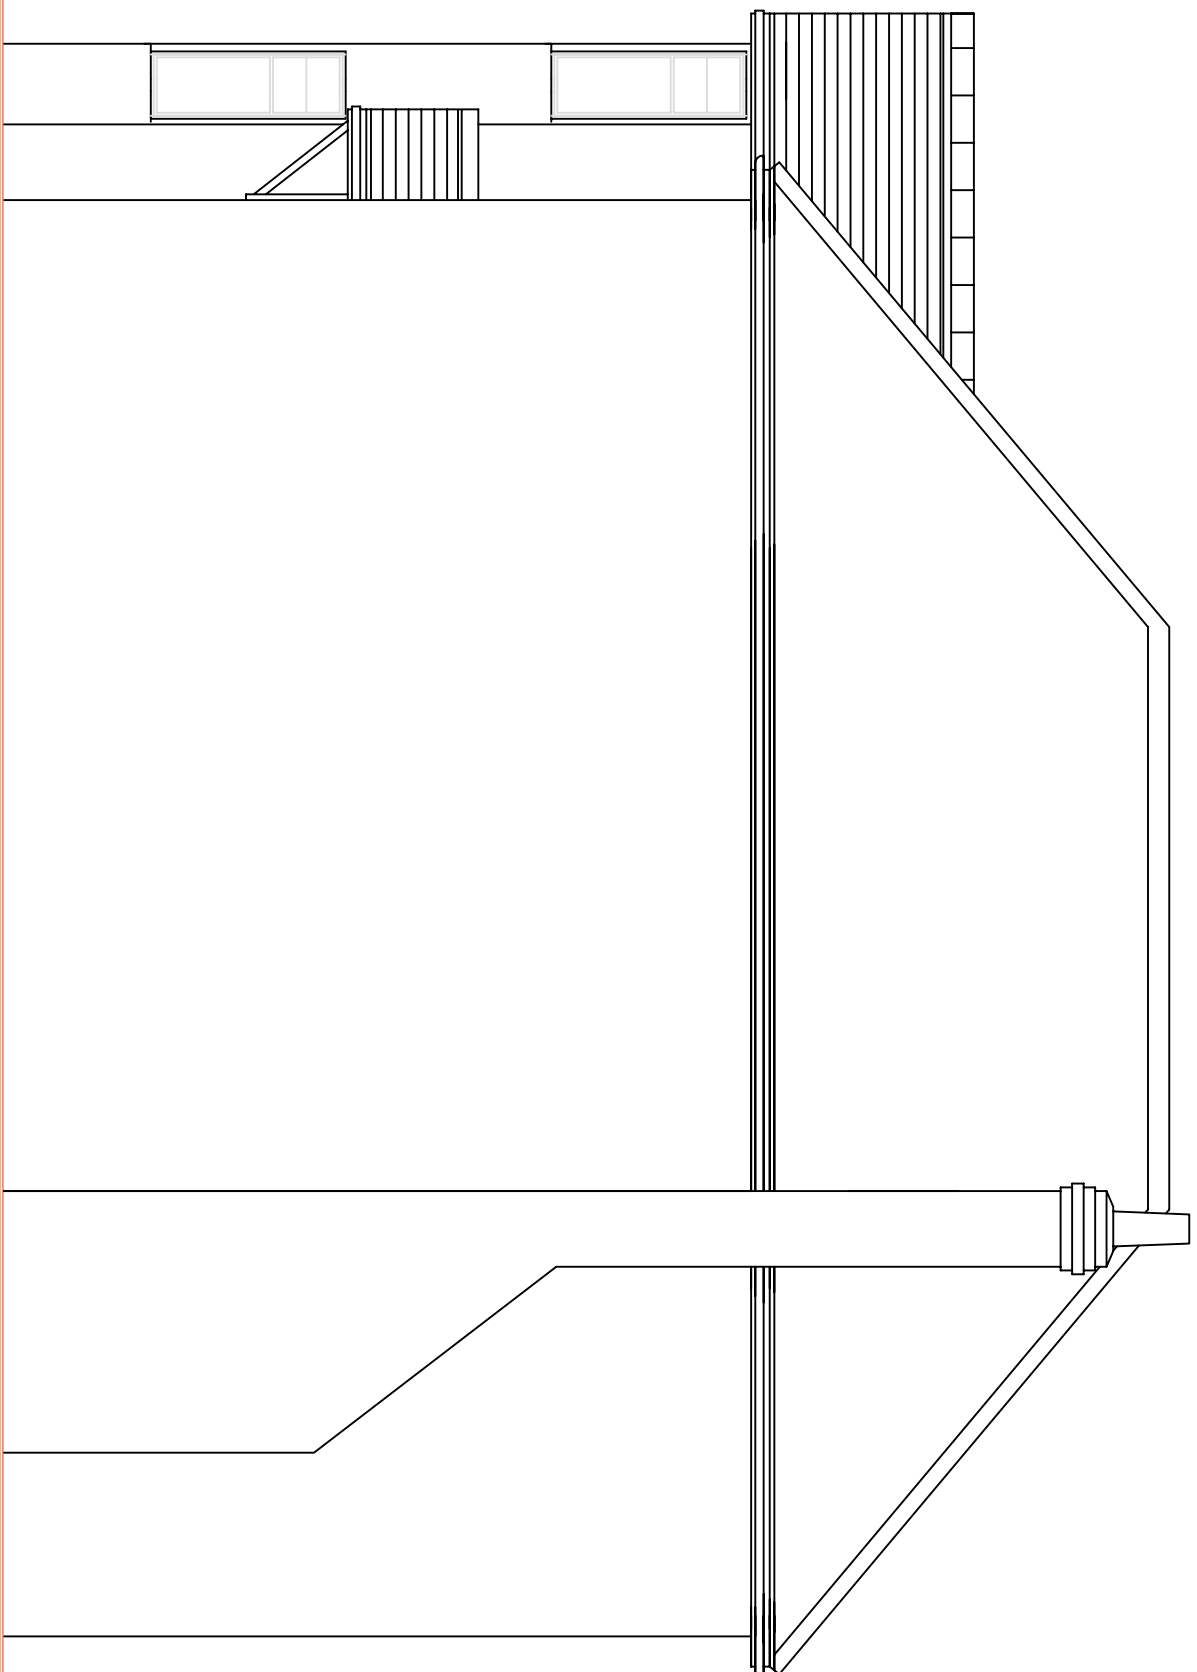

SOUTH

General Notes

No.	Revision/Issue	Date

From Name and Address
STEPHEN JUPP MRTPI
CHARTERED TOWN PLANNER
348 CHICHESTER ROAD
BOGNOR REGIS
PO21 5BX
T: 01243 822113
E: steve@planning-solutions.co.uk

Project Name and Address
Floor Plans & Elevations
Plot 2
6A Oak Tree Drive
EMSWORTH

Project	OTH/6/12	Sheet
Date	23.07.2012	5
Scale	1:50 @ A1	