




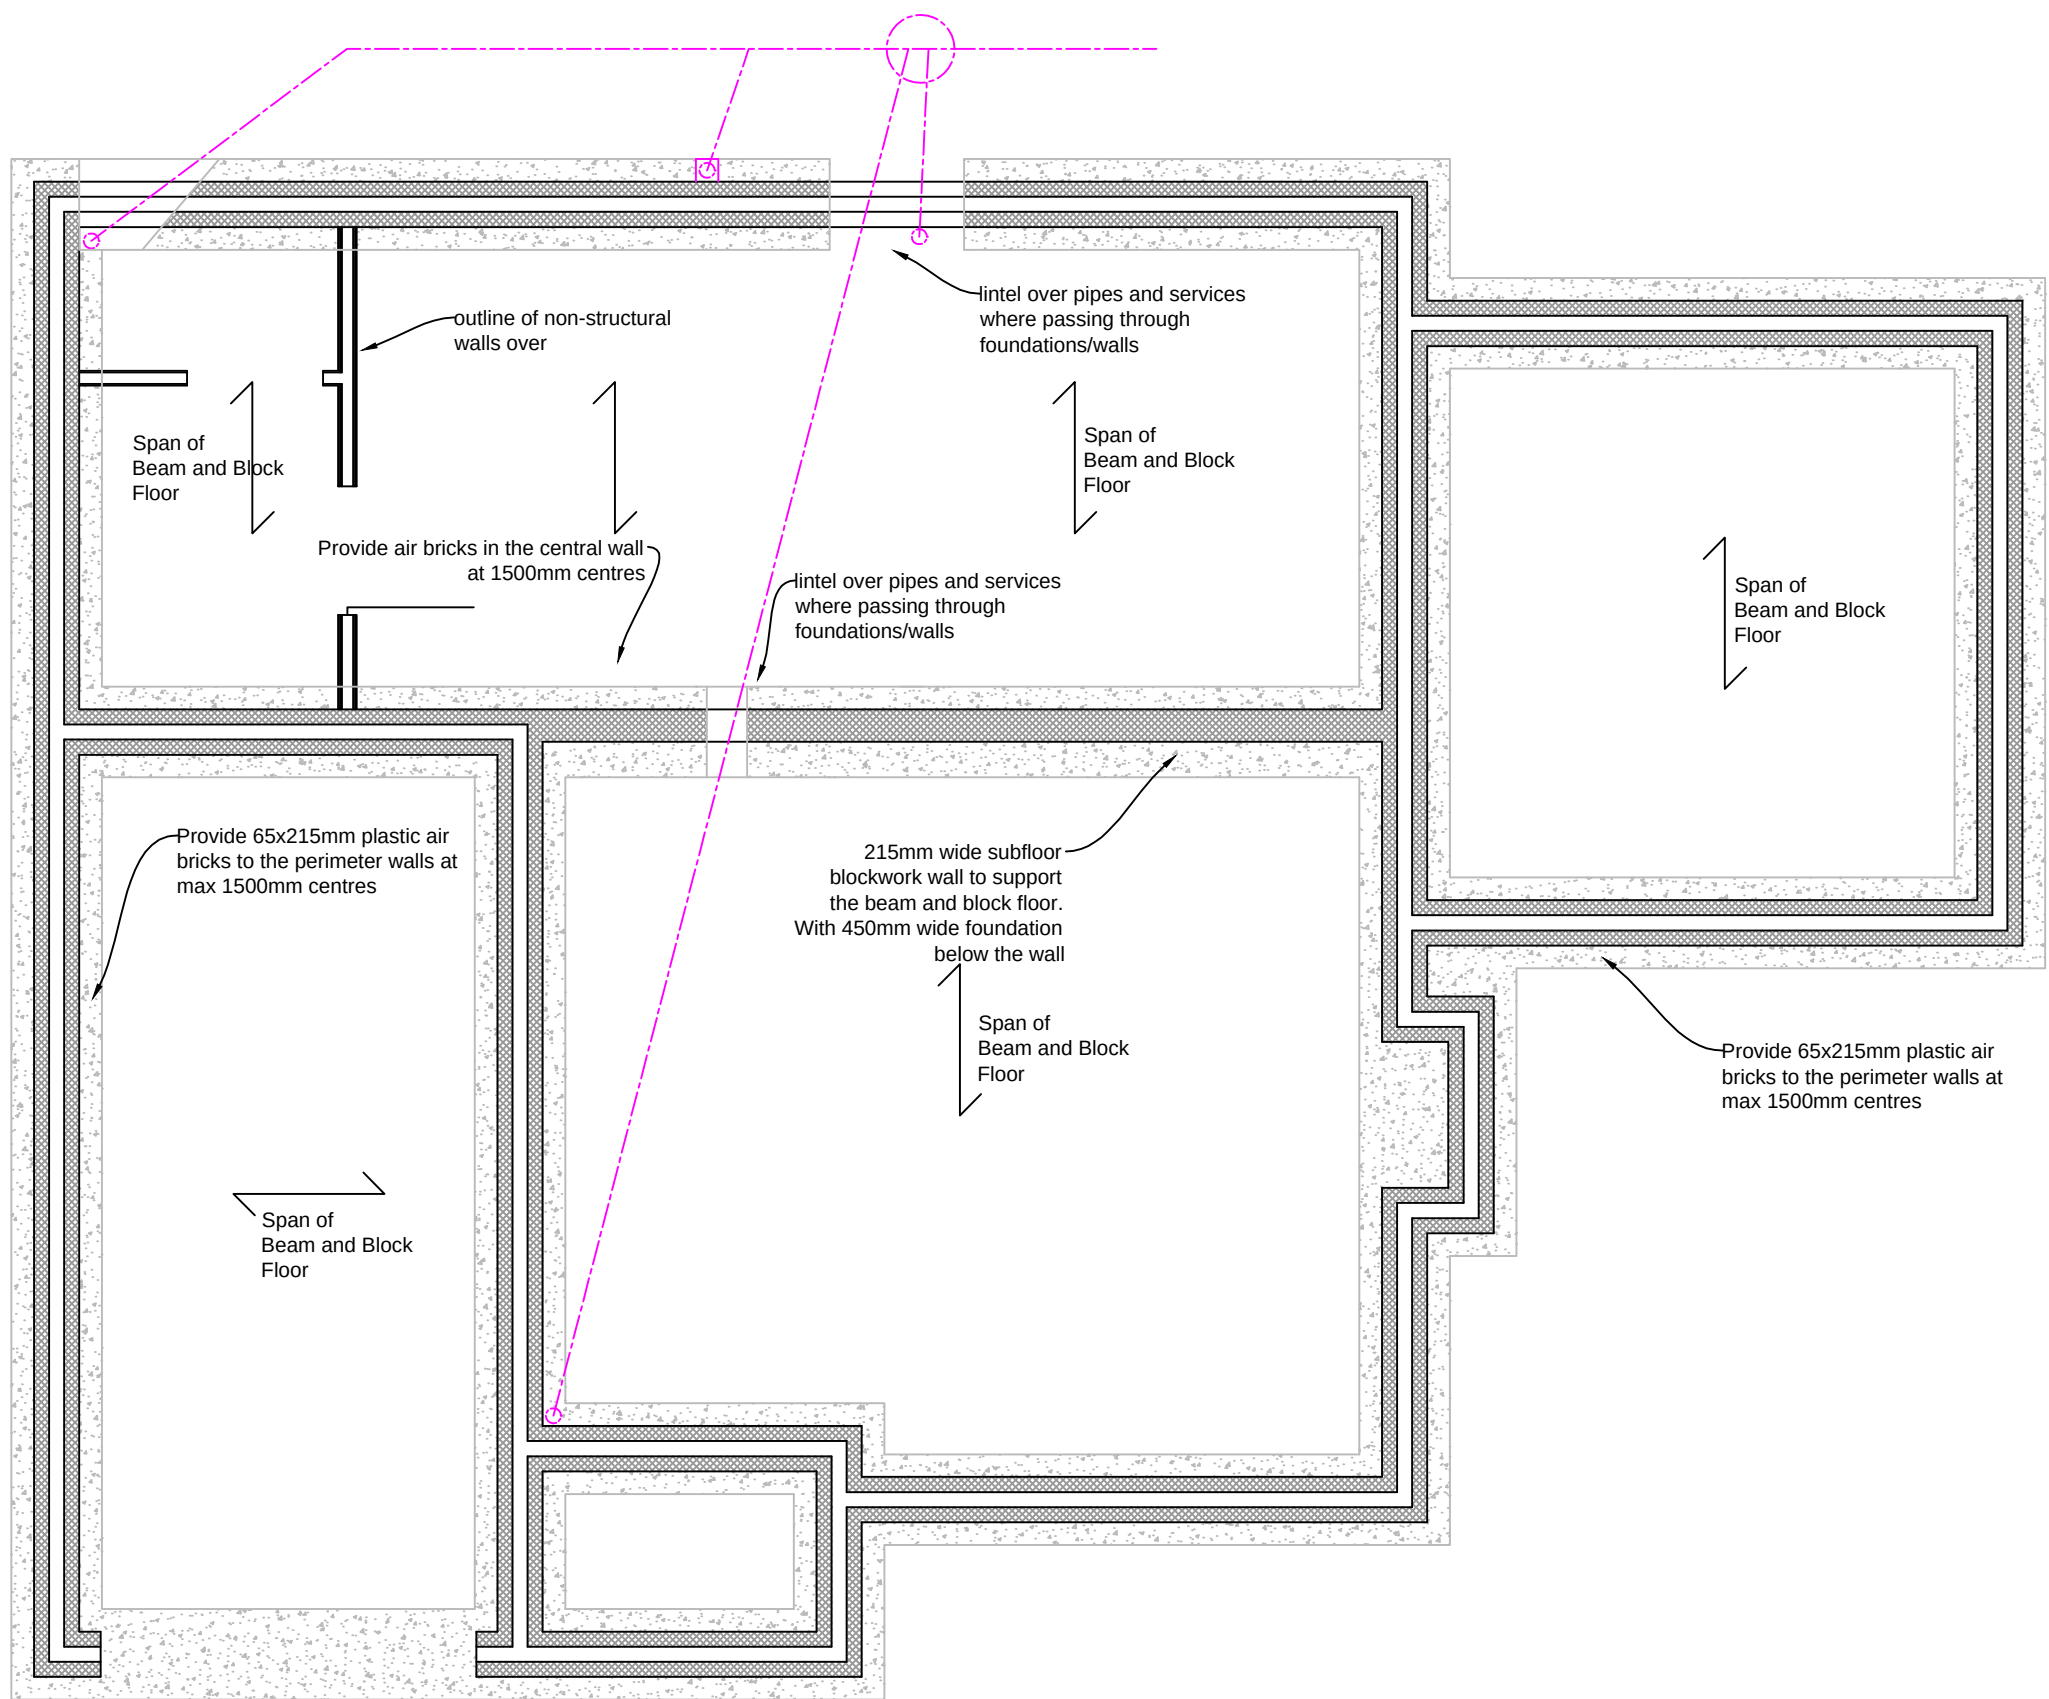


Proposed Sub-structure Plan
1:50

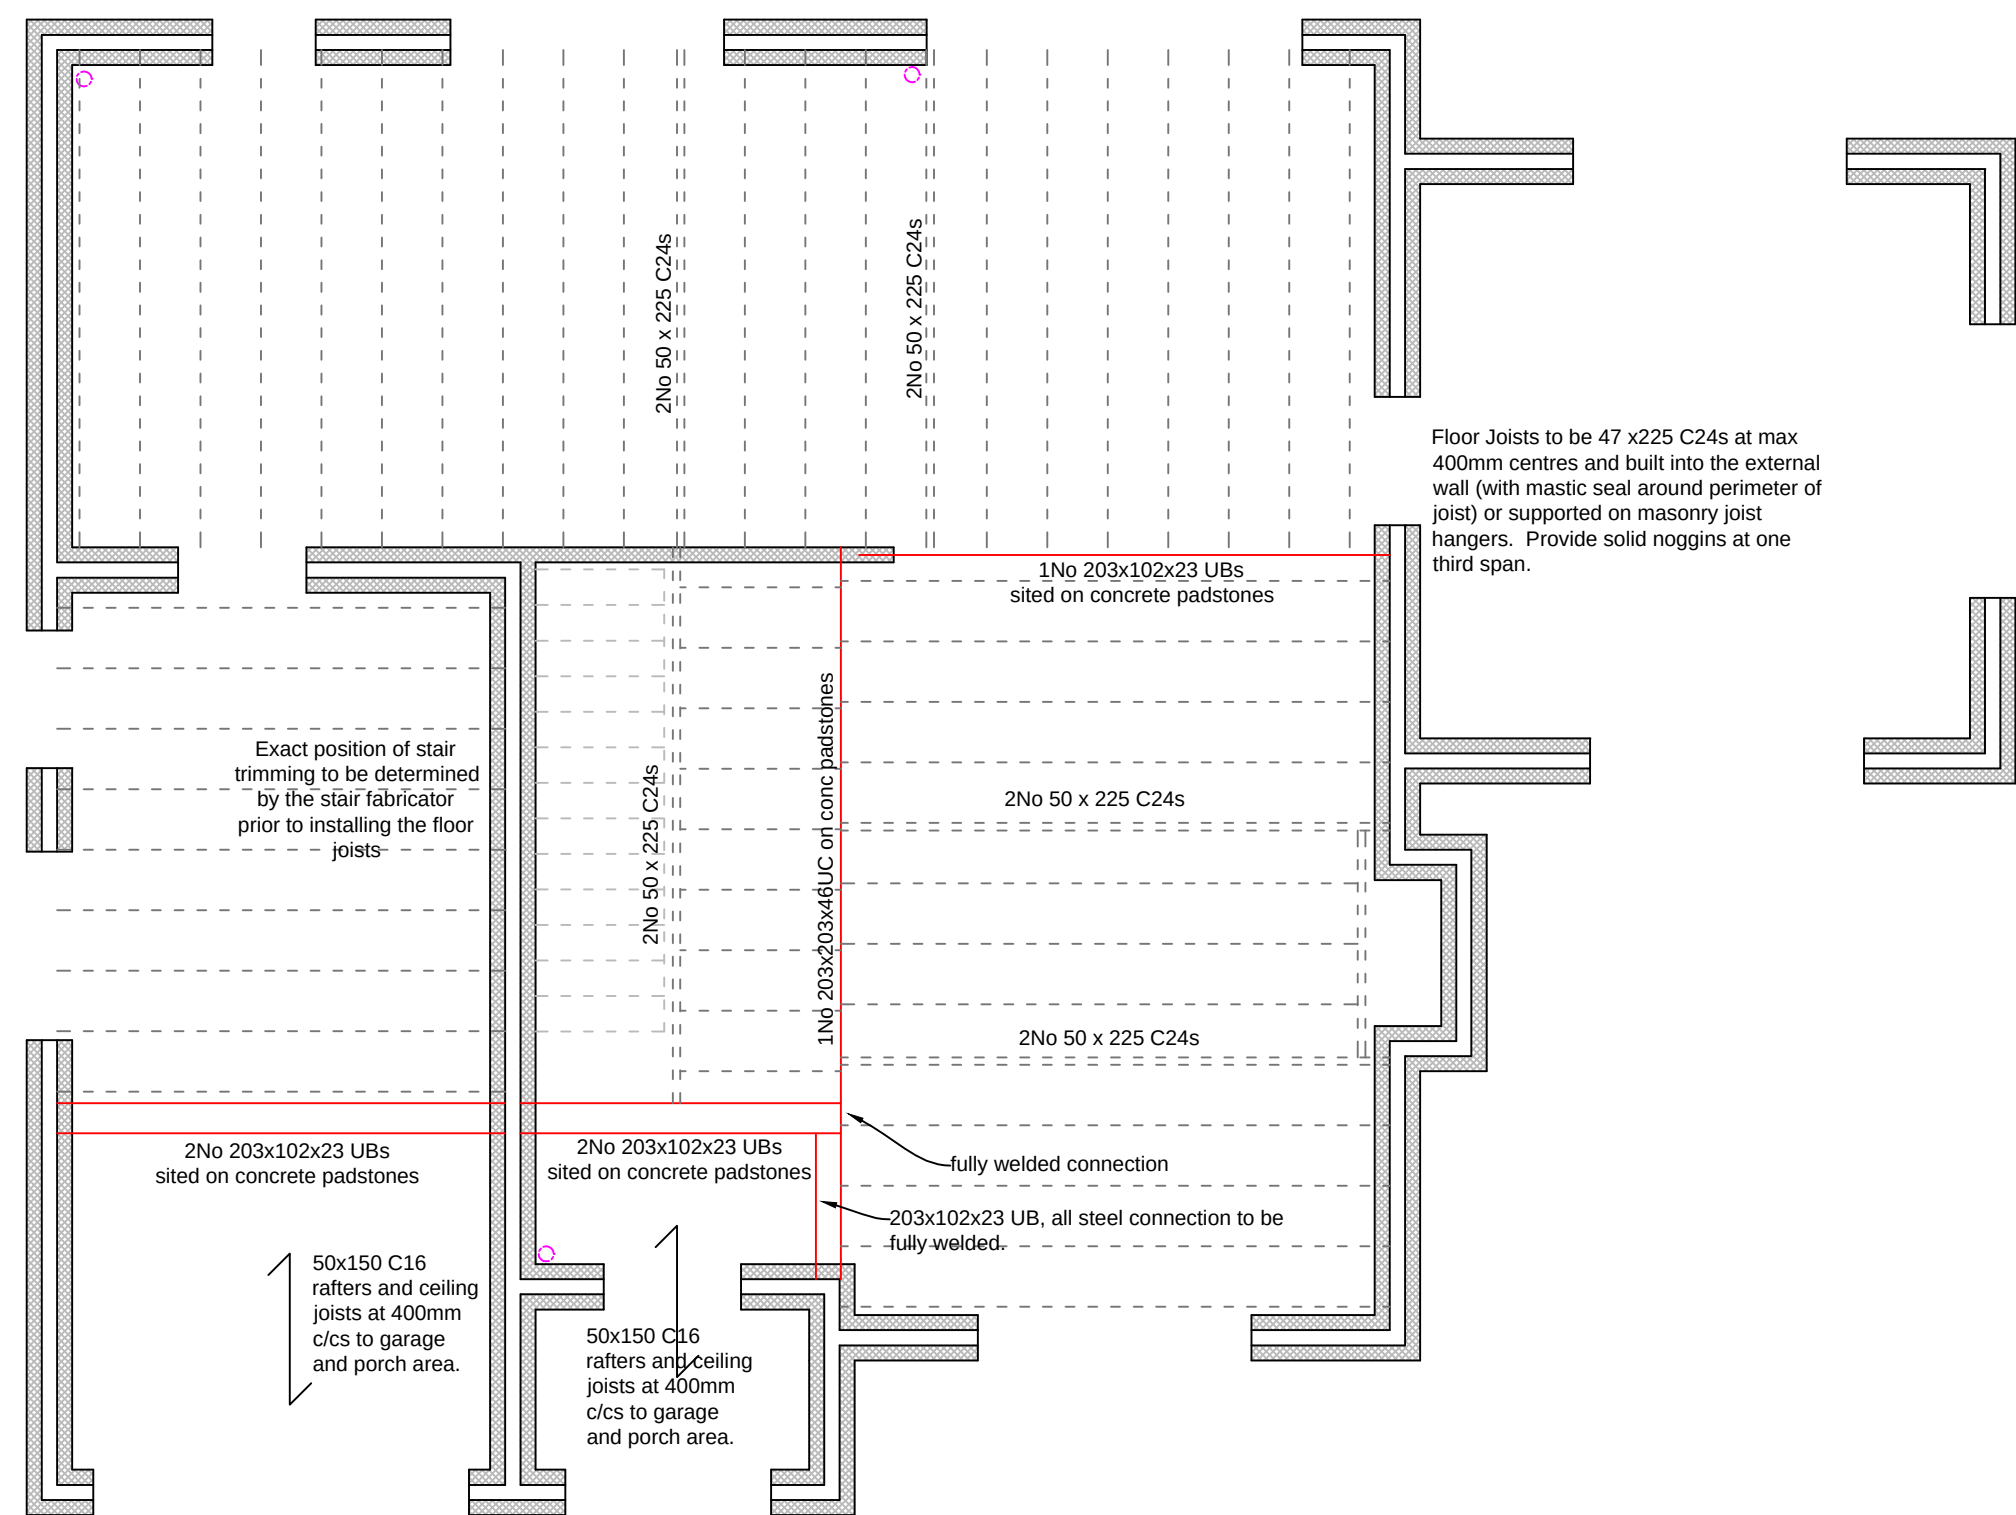


Proposed First Floor Joist Plan
1:50

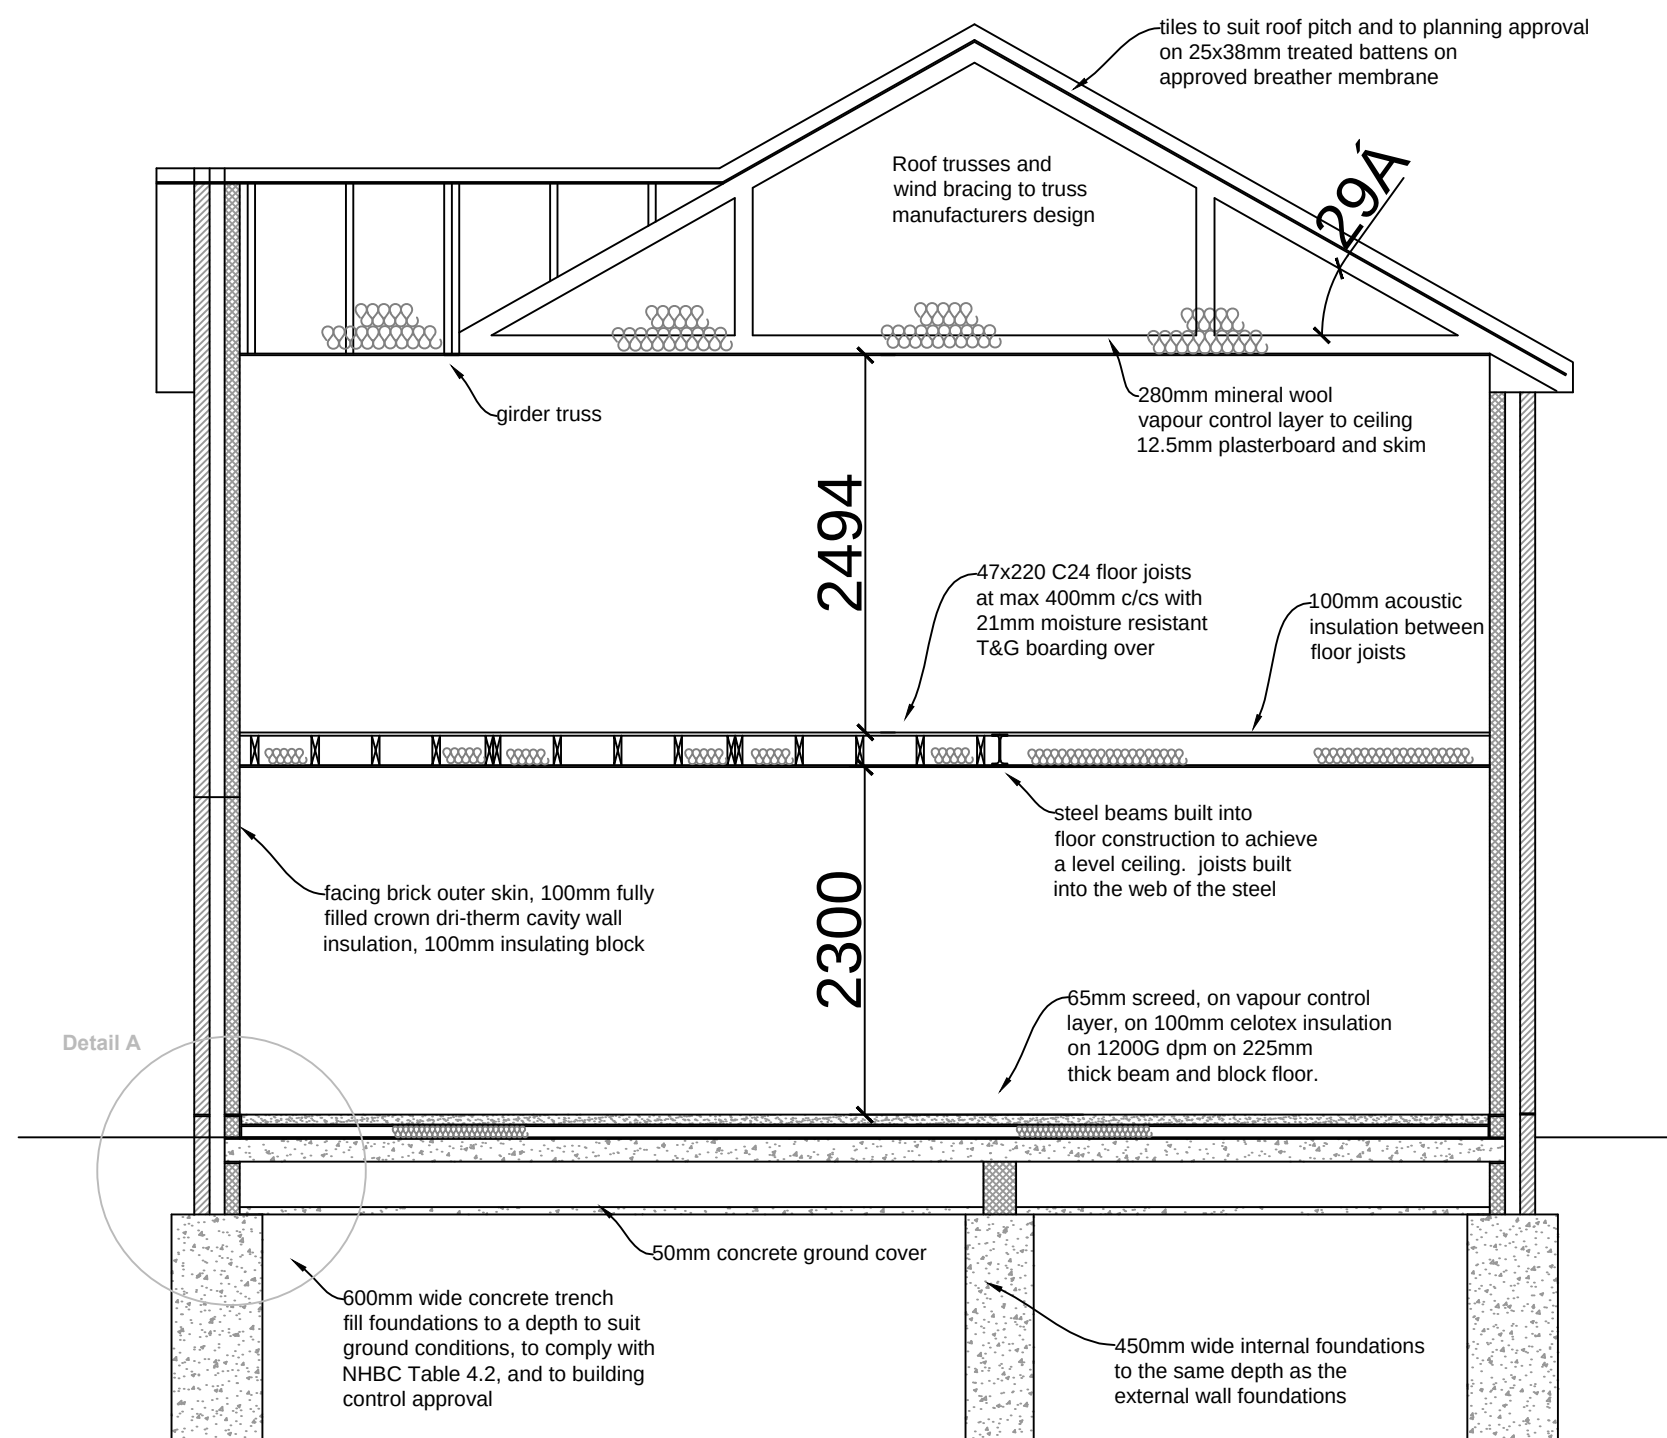

Section CC
1:50

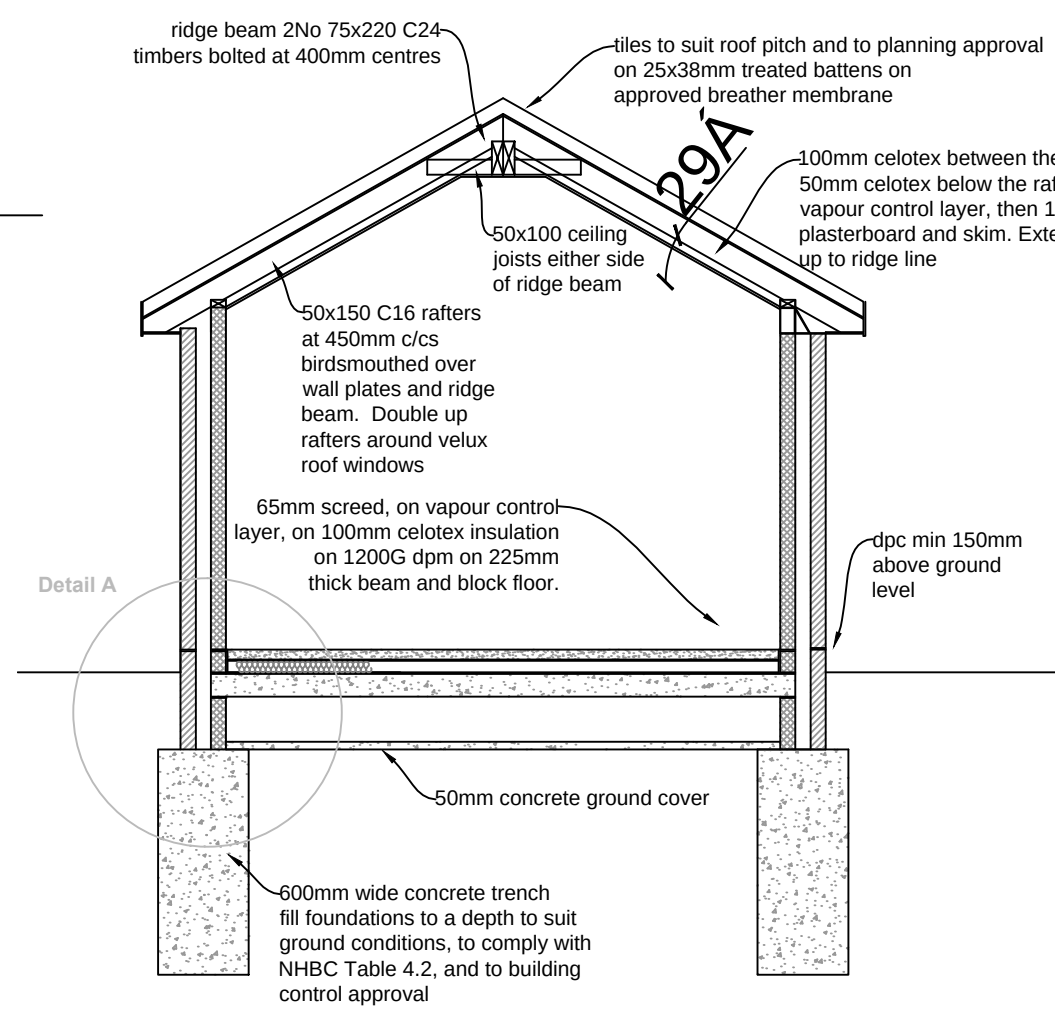

Section BB
1:50

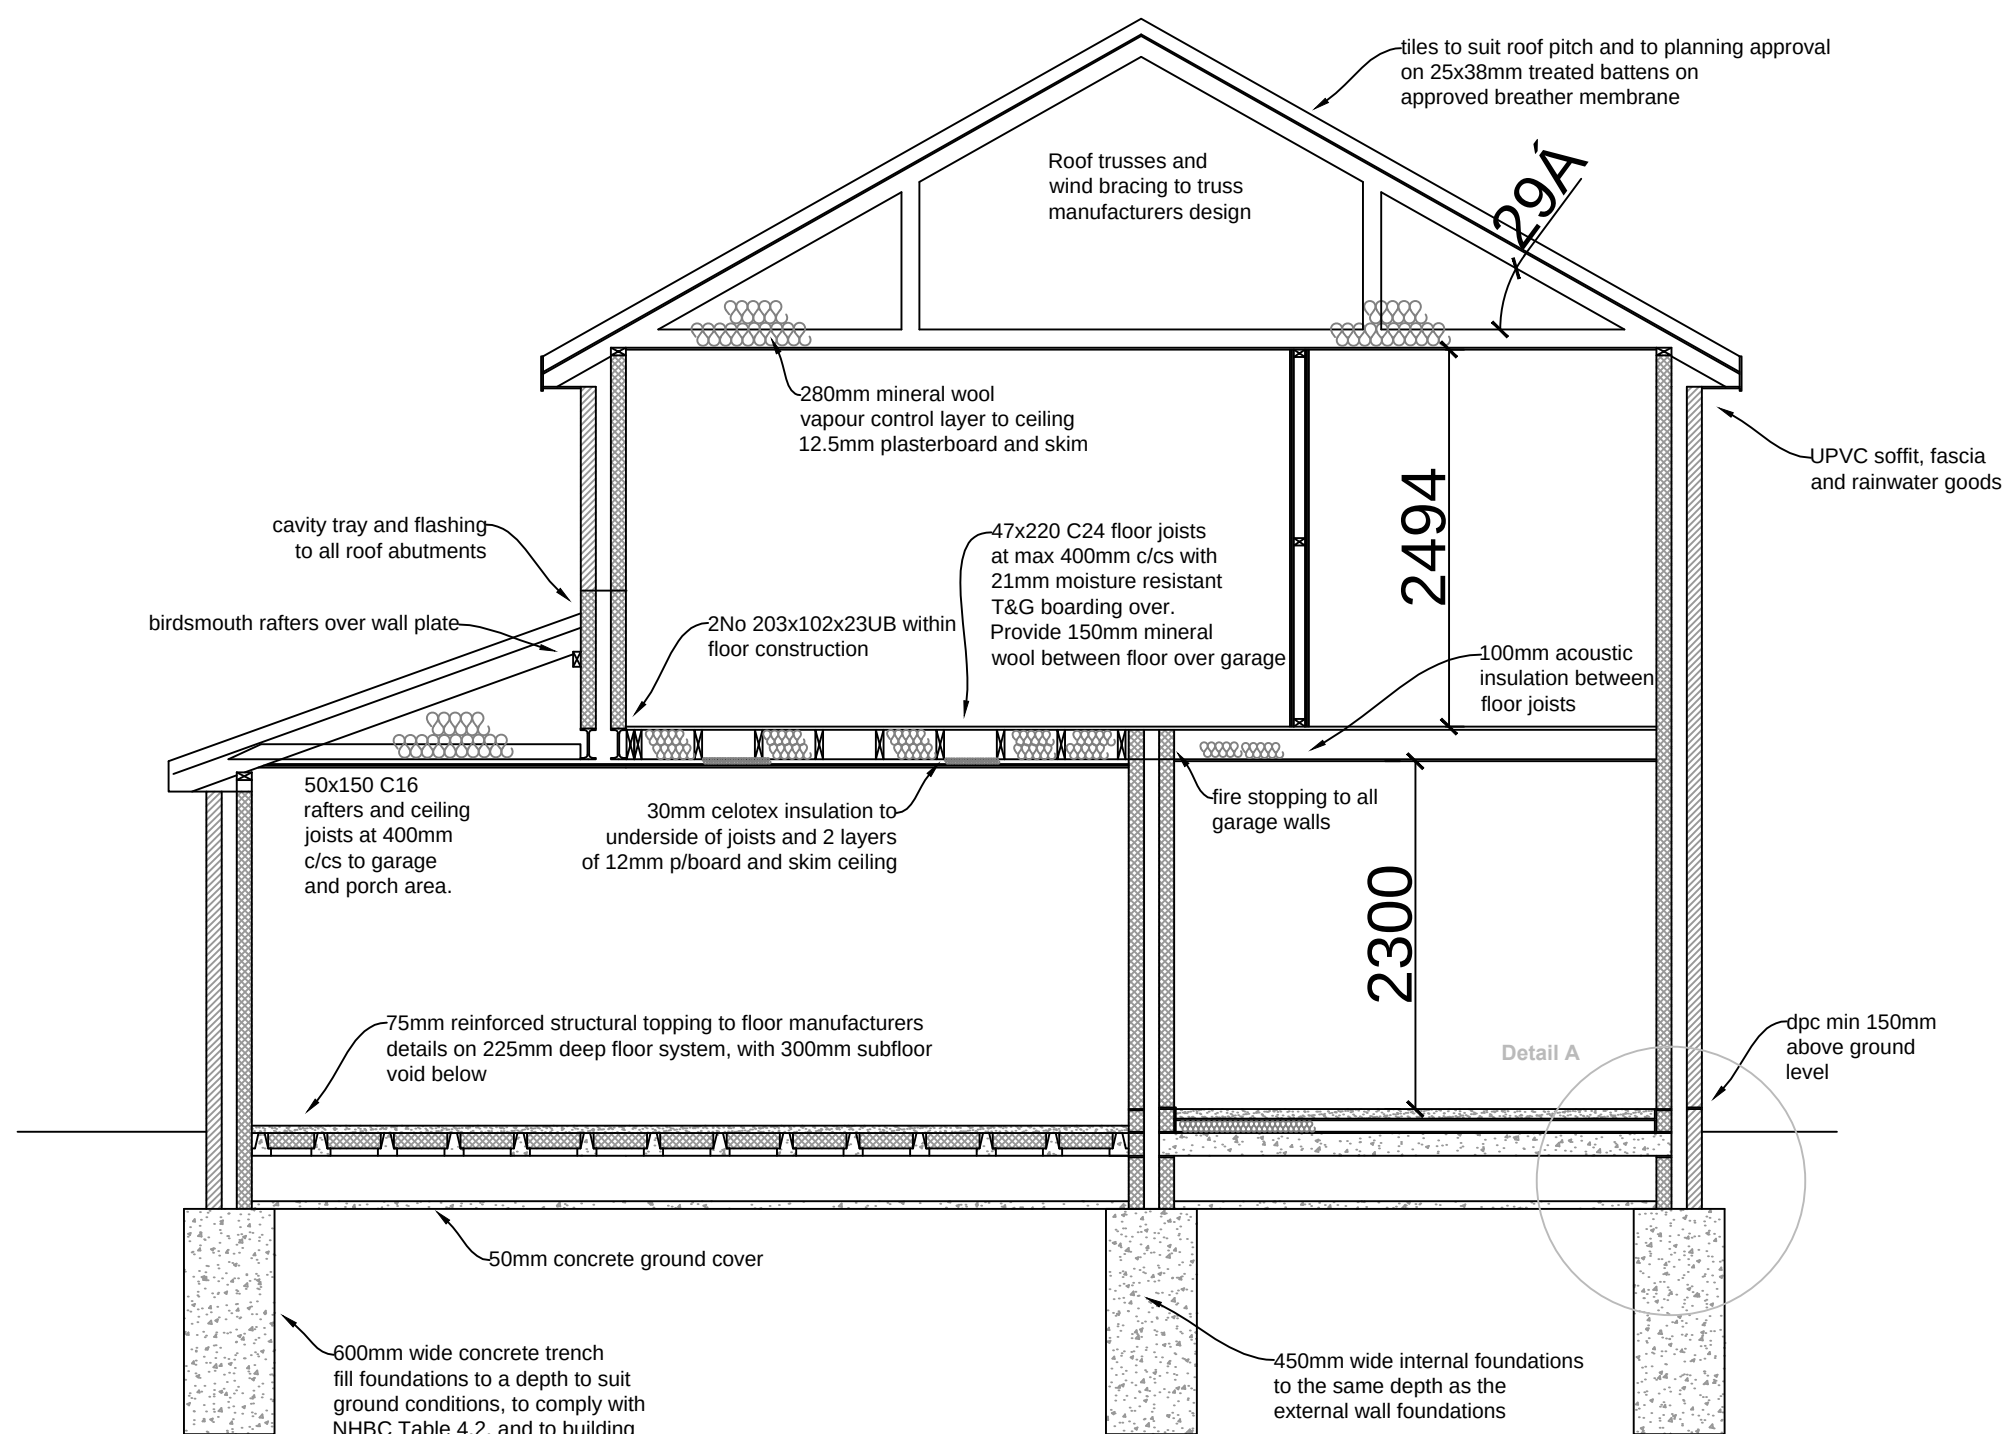

Section DD
1:50

This is not a specification of works but has only been prepared for the sole purpose of securing Local Authority approvals.

Drawing to be read in conjunction with specification notes and specialist design elements. Any works carried out prior to approval are done so at the clients own risk.

The contractor is responsible for checking all scaled and stated dimensions prior to commencement on site.

This drawing is the copy right of PMG Ltd and should not be copied or reproduced in any way without prior consent.

Any boundaries shown on the plan are their assumed location/line. No works to project over the boundary line.

Client is resolve all matters relating to the Party Wall etc Act 1996.

Project Title

**New Dwellings
R/O 13-17 Bushy Mead
Widley, Hants, PO7 5DY**

Drawing Title

**Plot A
Structural Plans**

Client

Mr P Walder

Date:

March 2012

Scale:

1:50 at A1

Drawing No.

004 rev E

PMG
SurveyingPlanDrawingConsultancy

PMG (Building Design & Consultancy) Ltd

20 Bluebell Way,
Whiteley, Fareham,
Hampshire PO15 7FF
Tel: 07796 124247
Email: paul@pmgltd.uk.com
www.pmg ltd.uk.com