

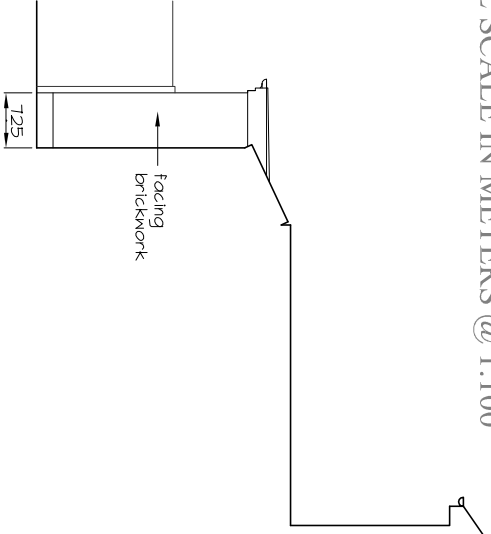



NOTES:
This drawing has been produced solely for PLANNING/DESIGN.
Do not Scale from this Drawing except for planning purposes.
This drawing is the copyright of MF Designs Ltd.

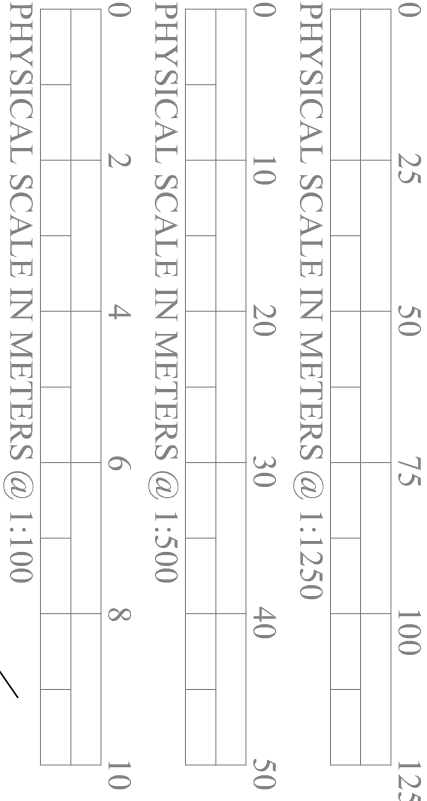


Proposed West

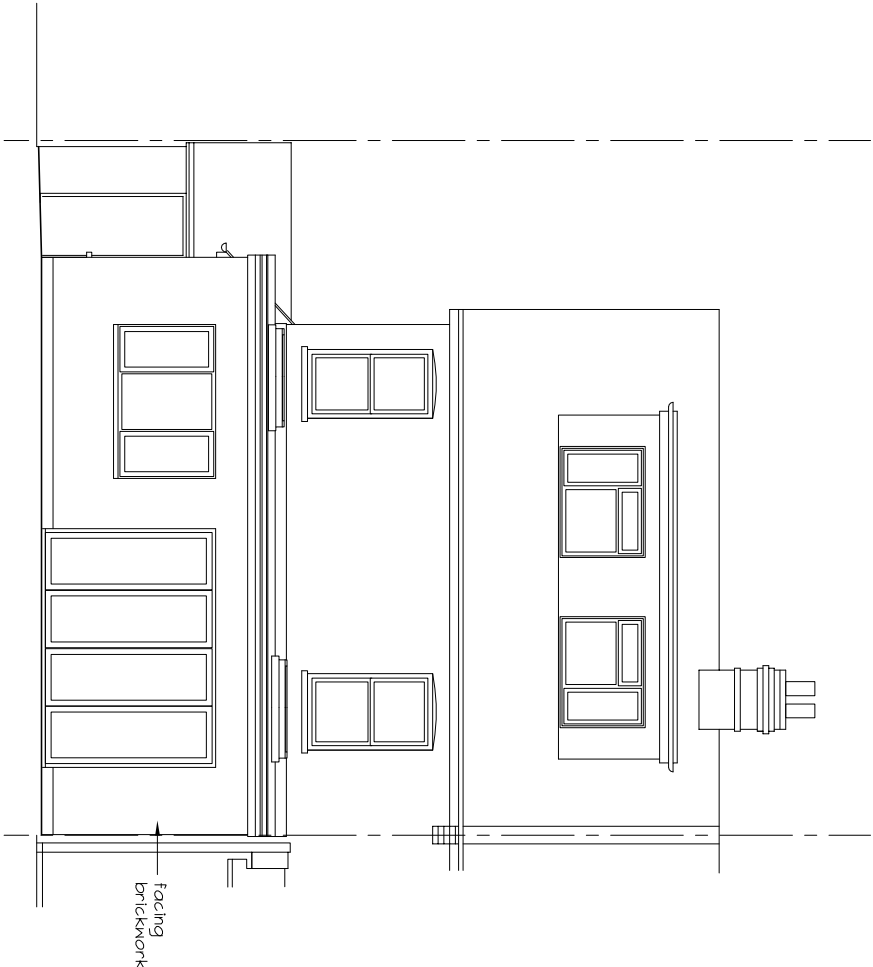


Proposed North

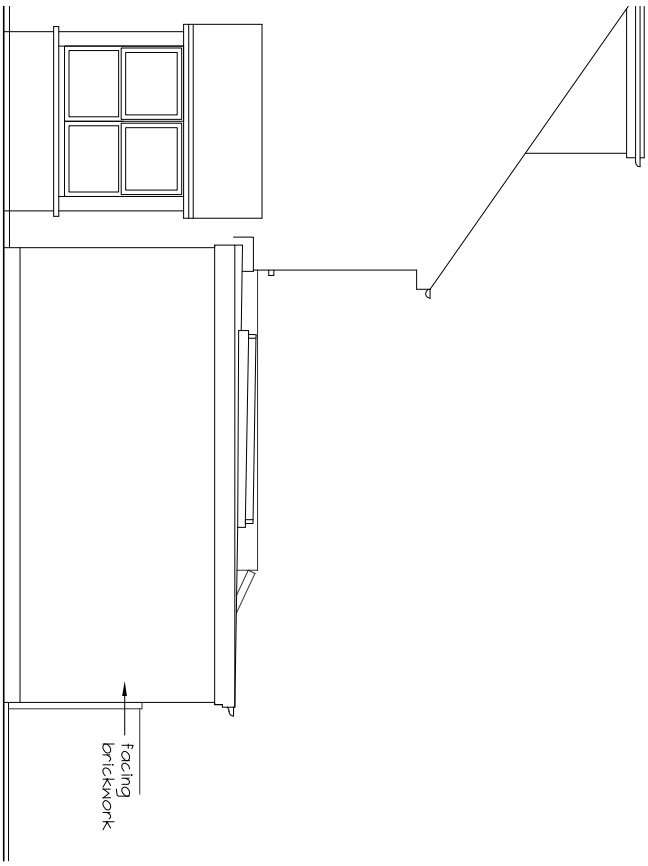


Proposed East

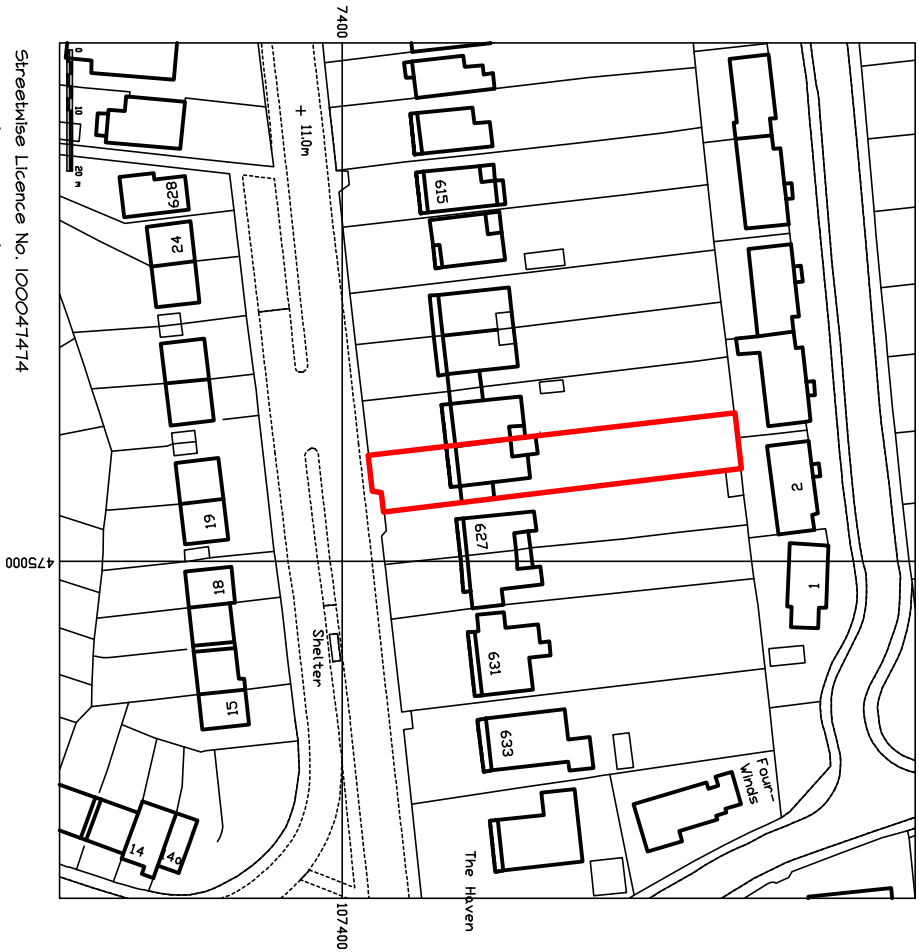

Location Plan

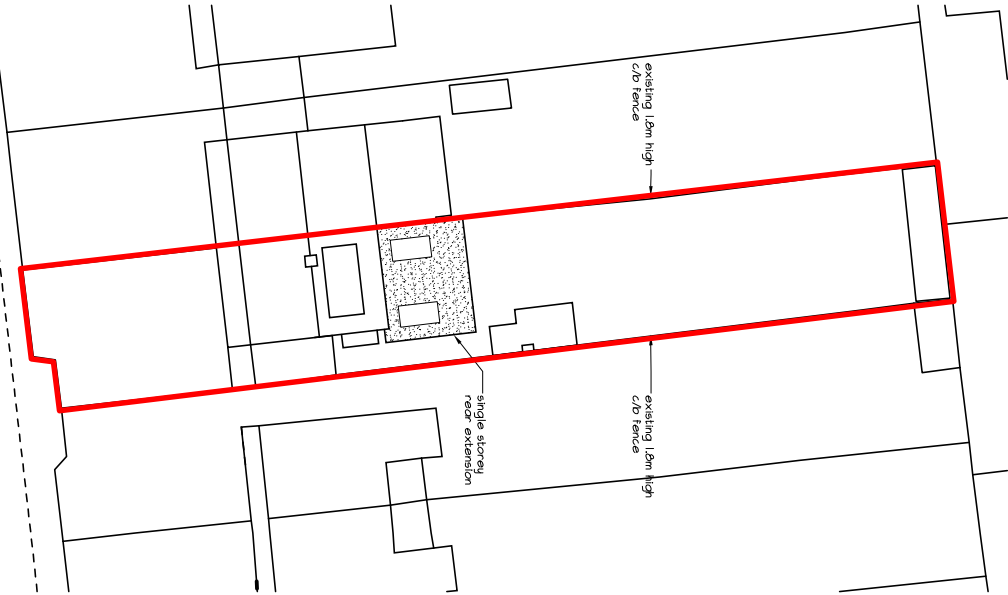

Block Plan

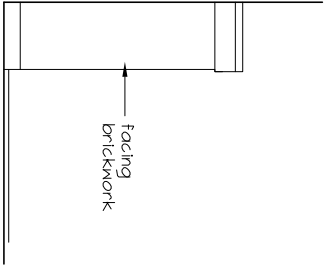

Proposed South

A: 01.02.13 - roof and rooflights

mf designs ltd

Chartered Architects

52 King Street • Emsworth • Hampshire • PO10 7AZ

Director: Martin Farrer RIBA • Co Registration No.4507379

t 01243 377766

e admin@mfdesigns.org.uk

Date: Jan 2013

Job No: 3061

Scale: 1:1250/500/100

Dwg No: PO2 A



SINGLE STOREY REAR EXTENSION
625 Southleigh Road, Emsworth. PO10 7TE