


PERMIT

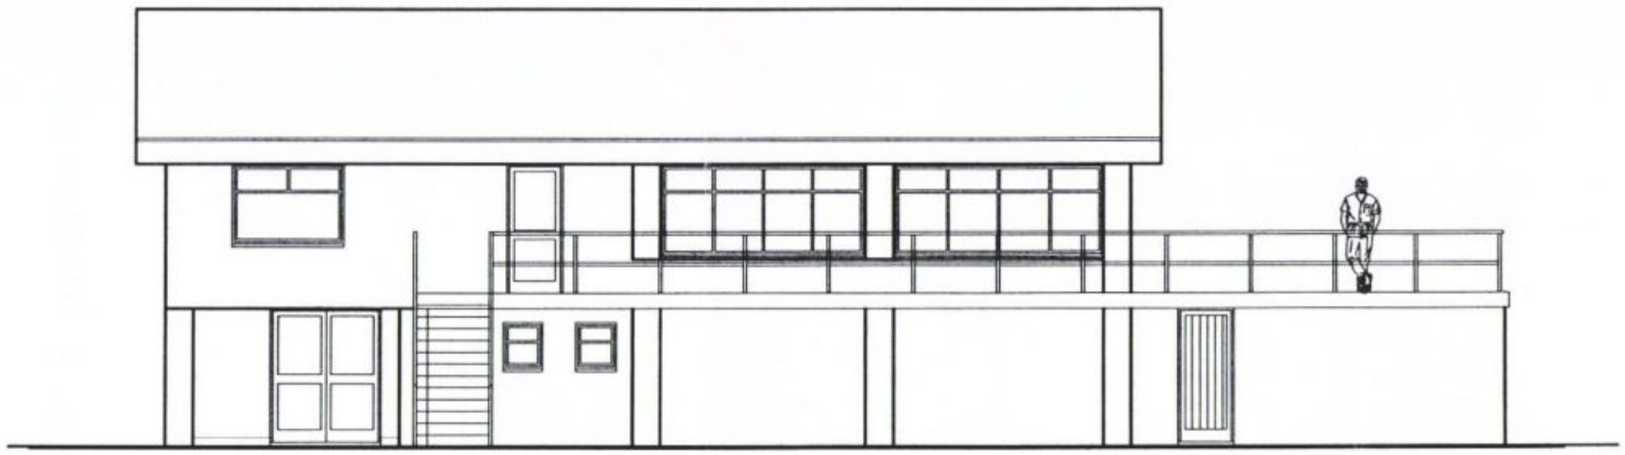

WEST

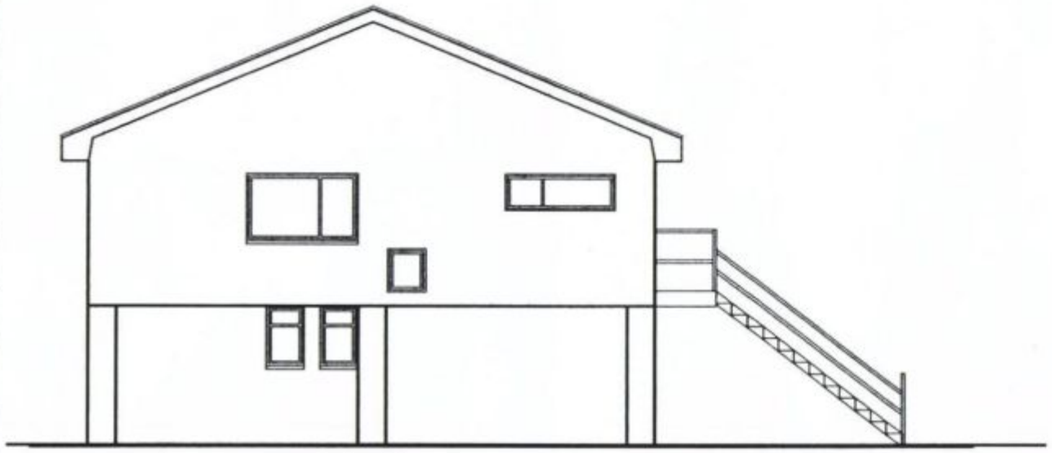

NORTH

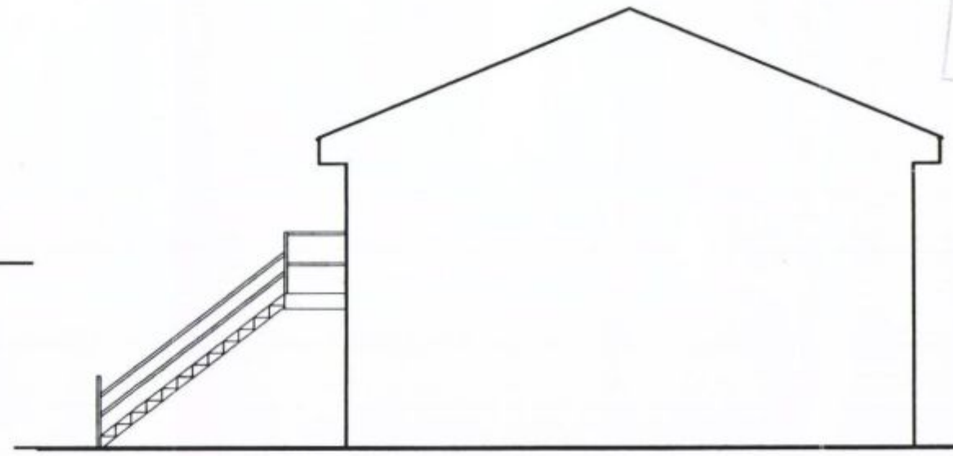

SOUTH

HAVANT BOROUGH COUNCIL
04 JUN 2011
RECEIVED

LANGSTONE
SAILING CLUB

EXISTING
ELEVATIONS

Martin Critchley
Consultants Ltd.
First Floor, 7 North Street
Havant, Hampshire, PO9 1PW
023 92 474 919
critchleyarchitect@hotmail.com

Scale A1 = 1 : 50 A3 = 1:100
Drawn MHC/ALB
Date 05/04/11

Revisions
A. Stairs added. 09/06/11
B.
C.

0657–401[A]

metres 10 20 30