REFUSE

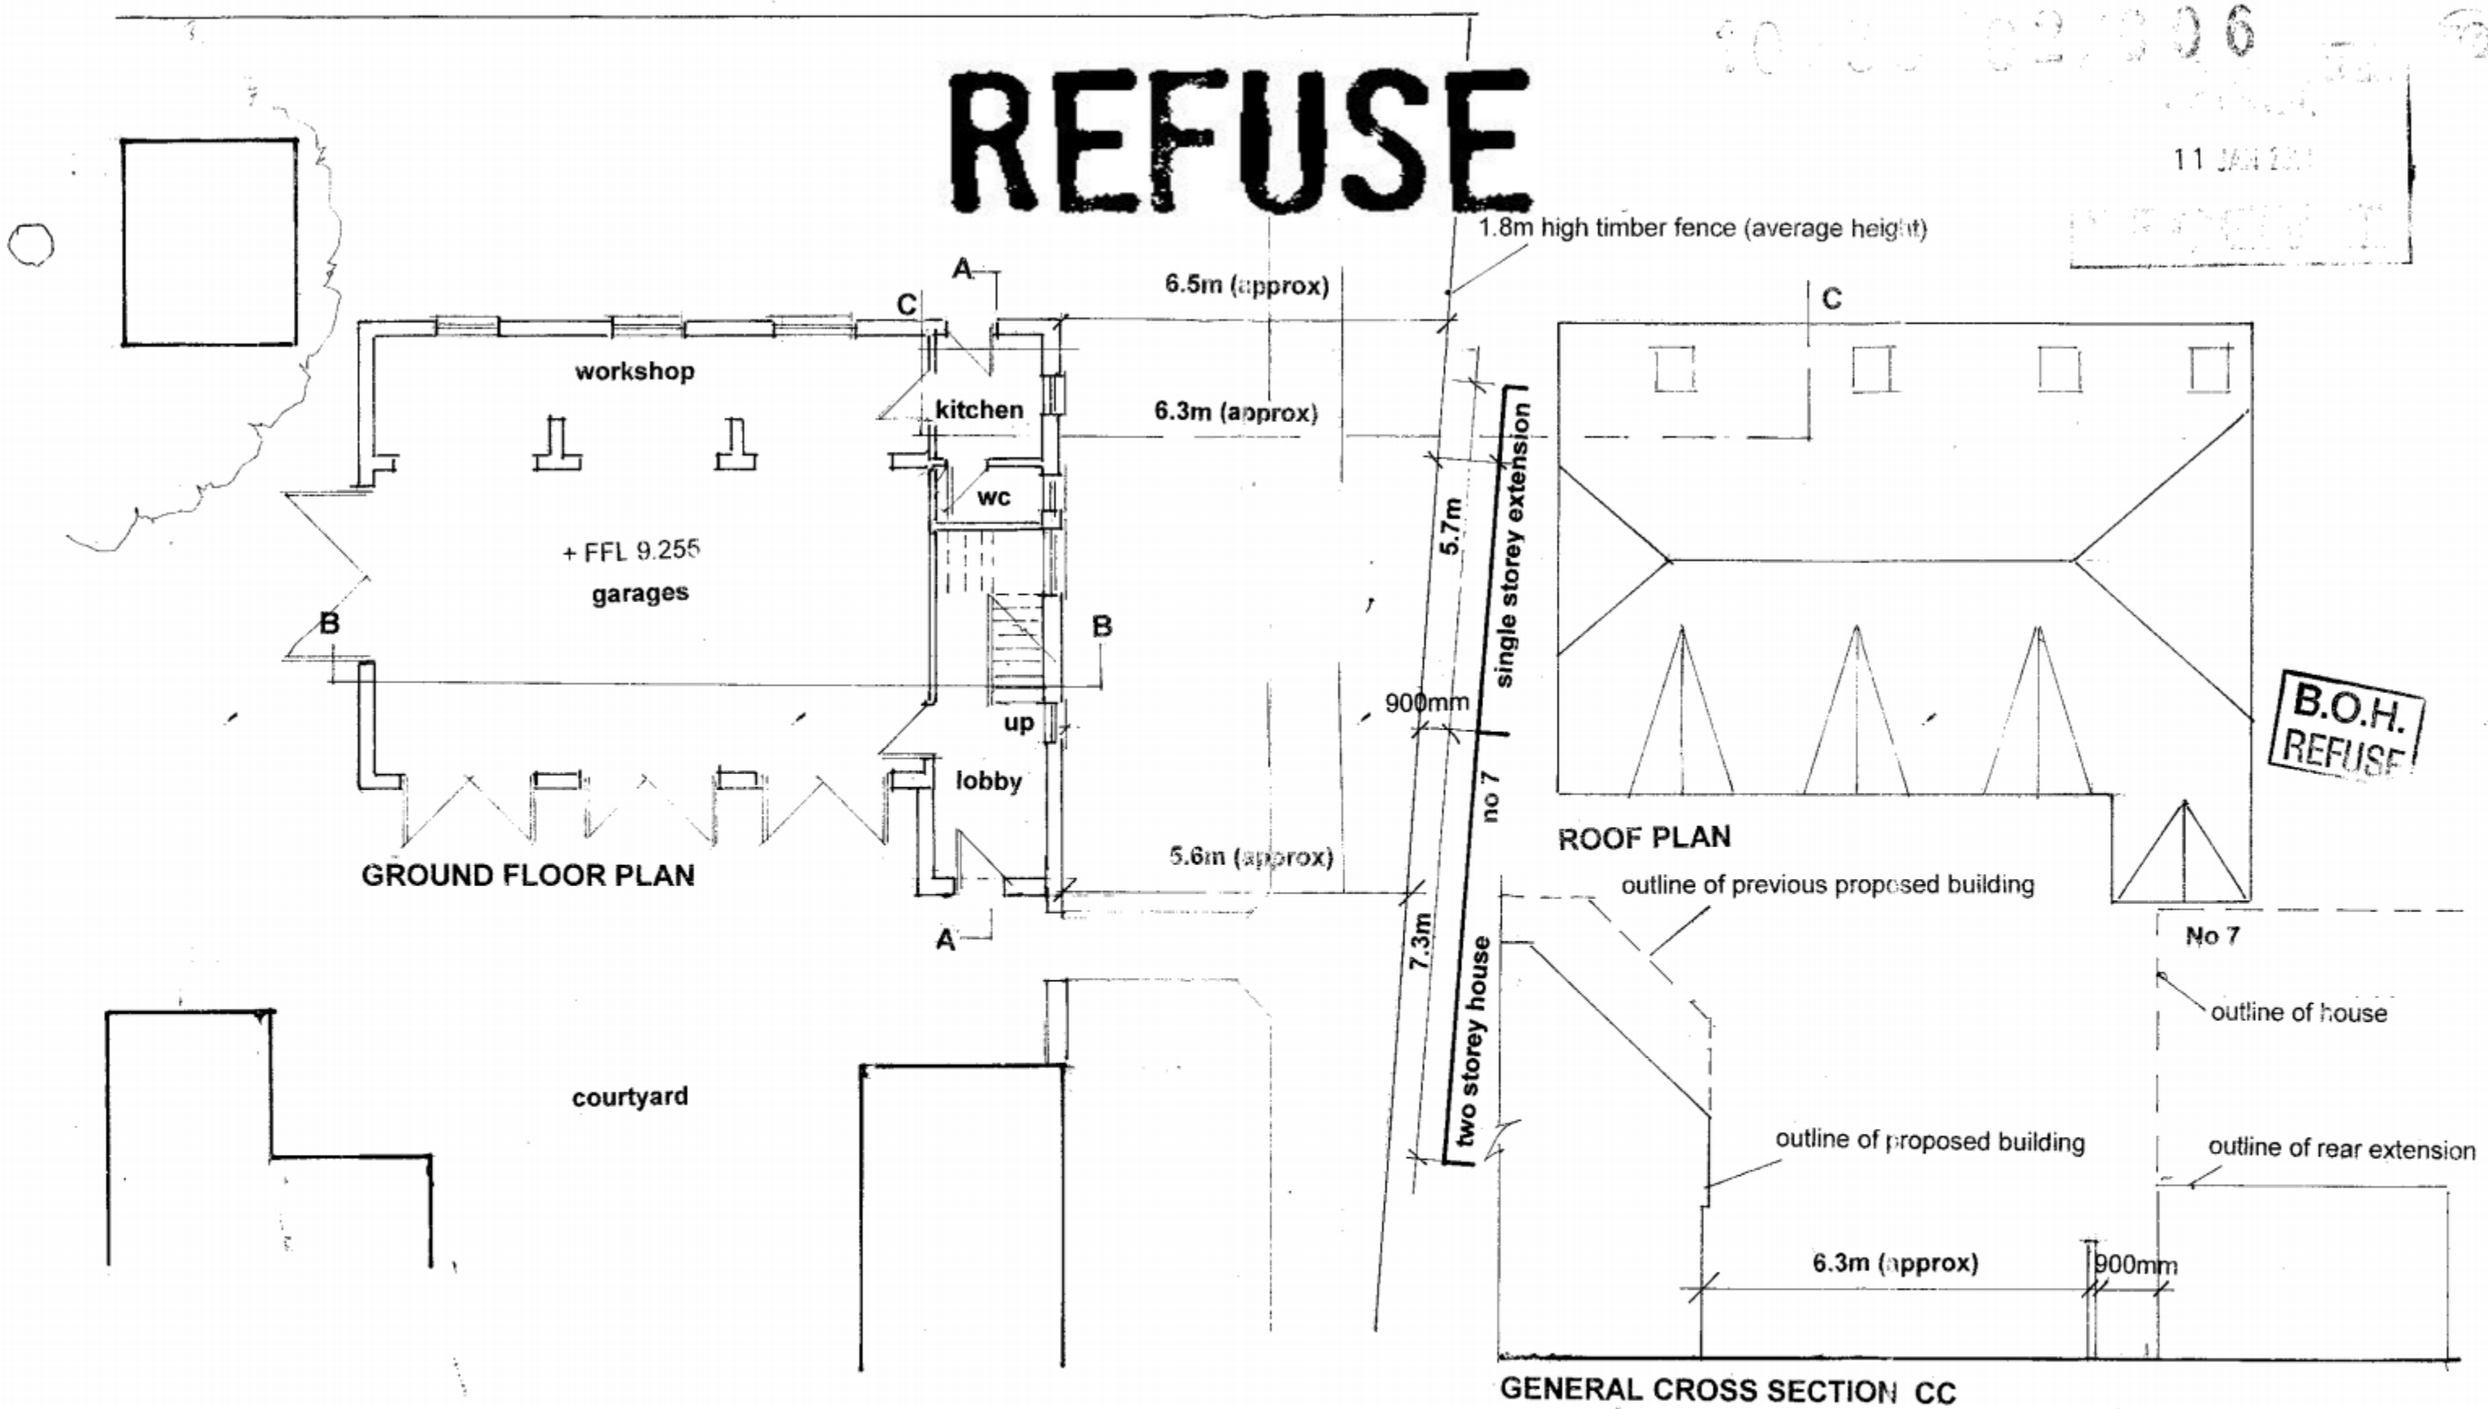

B.O.H. REFUSE

11 JAN 2010

John Groom Chartered Architect
32A High Street, Emsworth, Hampshire PO10 7AW
T 01243 372560 M 07780 997563
johngroom@freeuk.com
www.johngroomarchitect.co.uk

JOB: Demolition of Coach House: erection of two storey garage and studio
LOCATION: 52 Havant Road, Emsworth
DRG TITLE: Proposed ground floor & roof plan
SCALE: 1:100 DRAWN: JG
DRG NO: 08./217/5 DATE: 01.12.09