


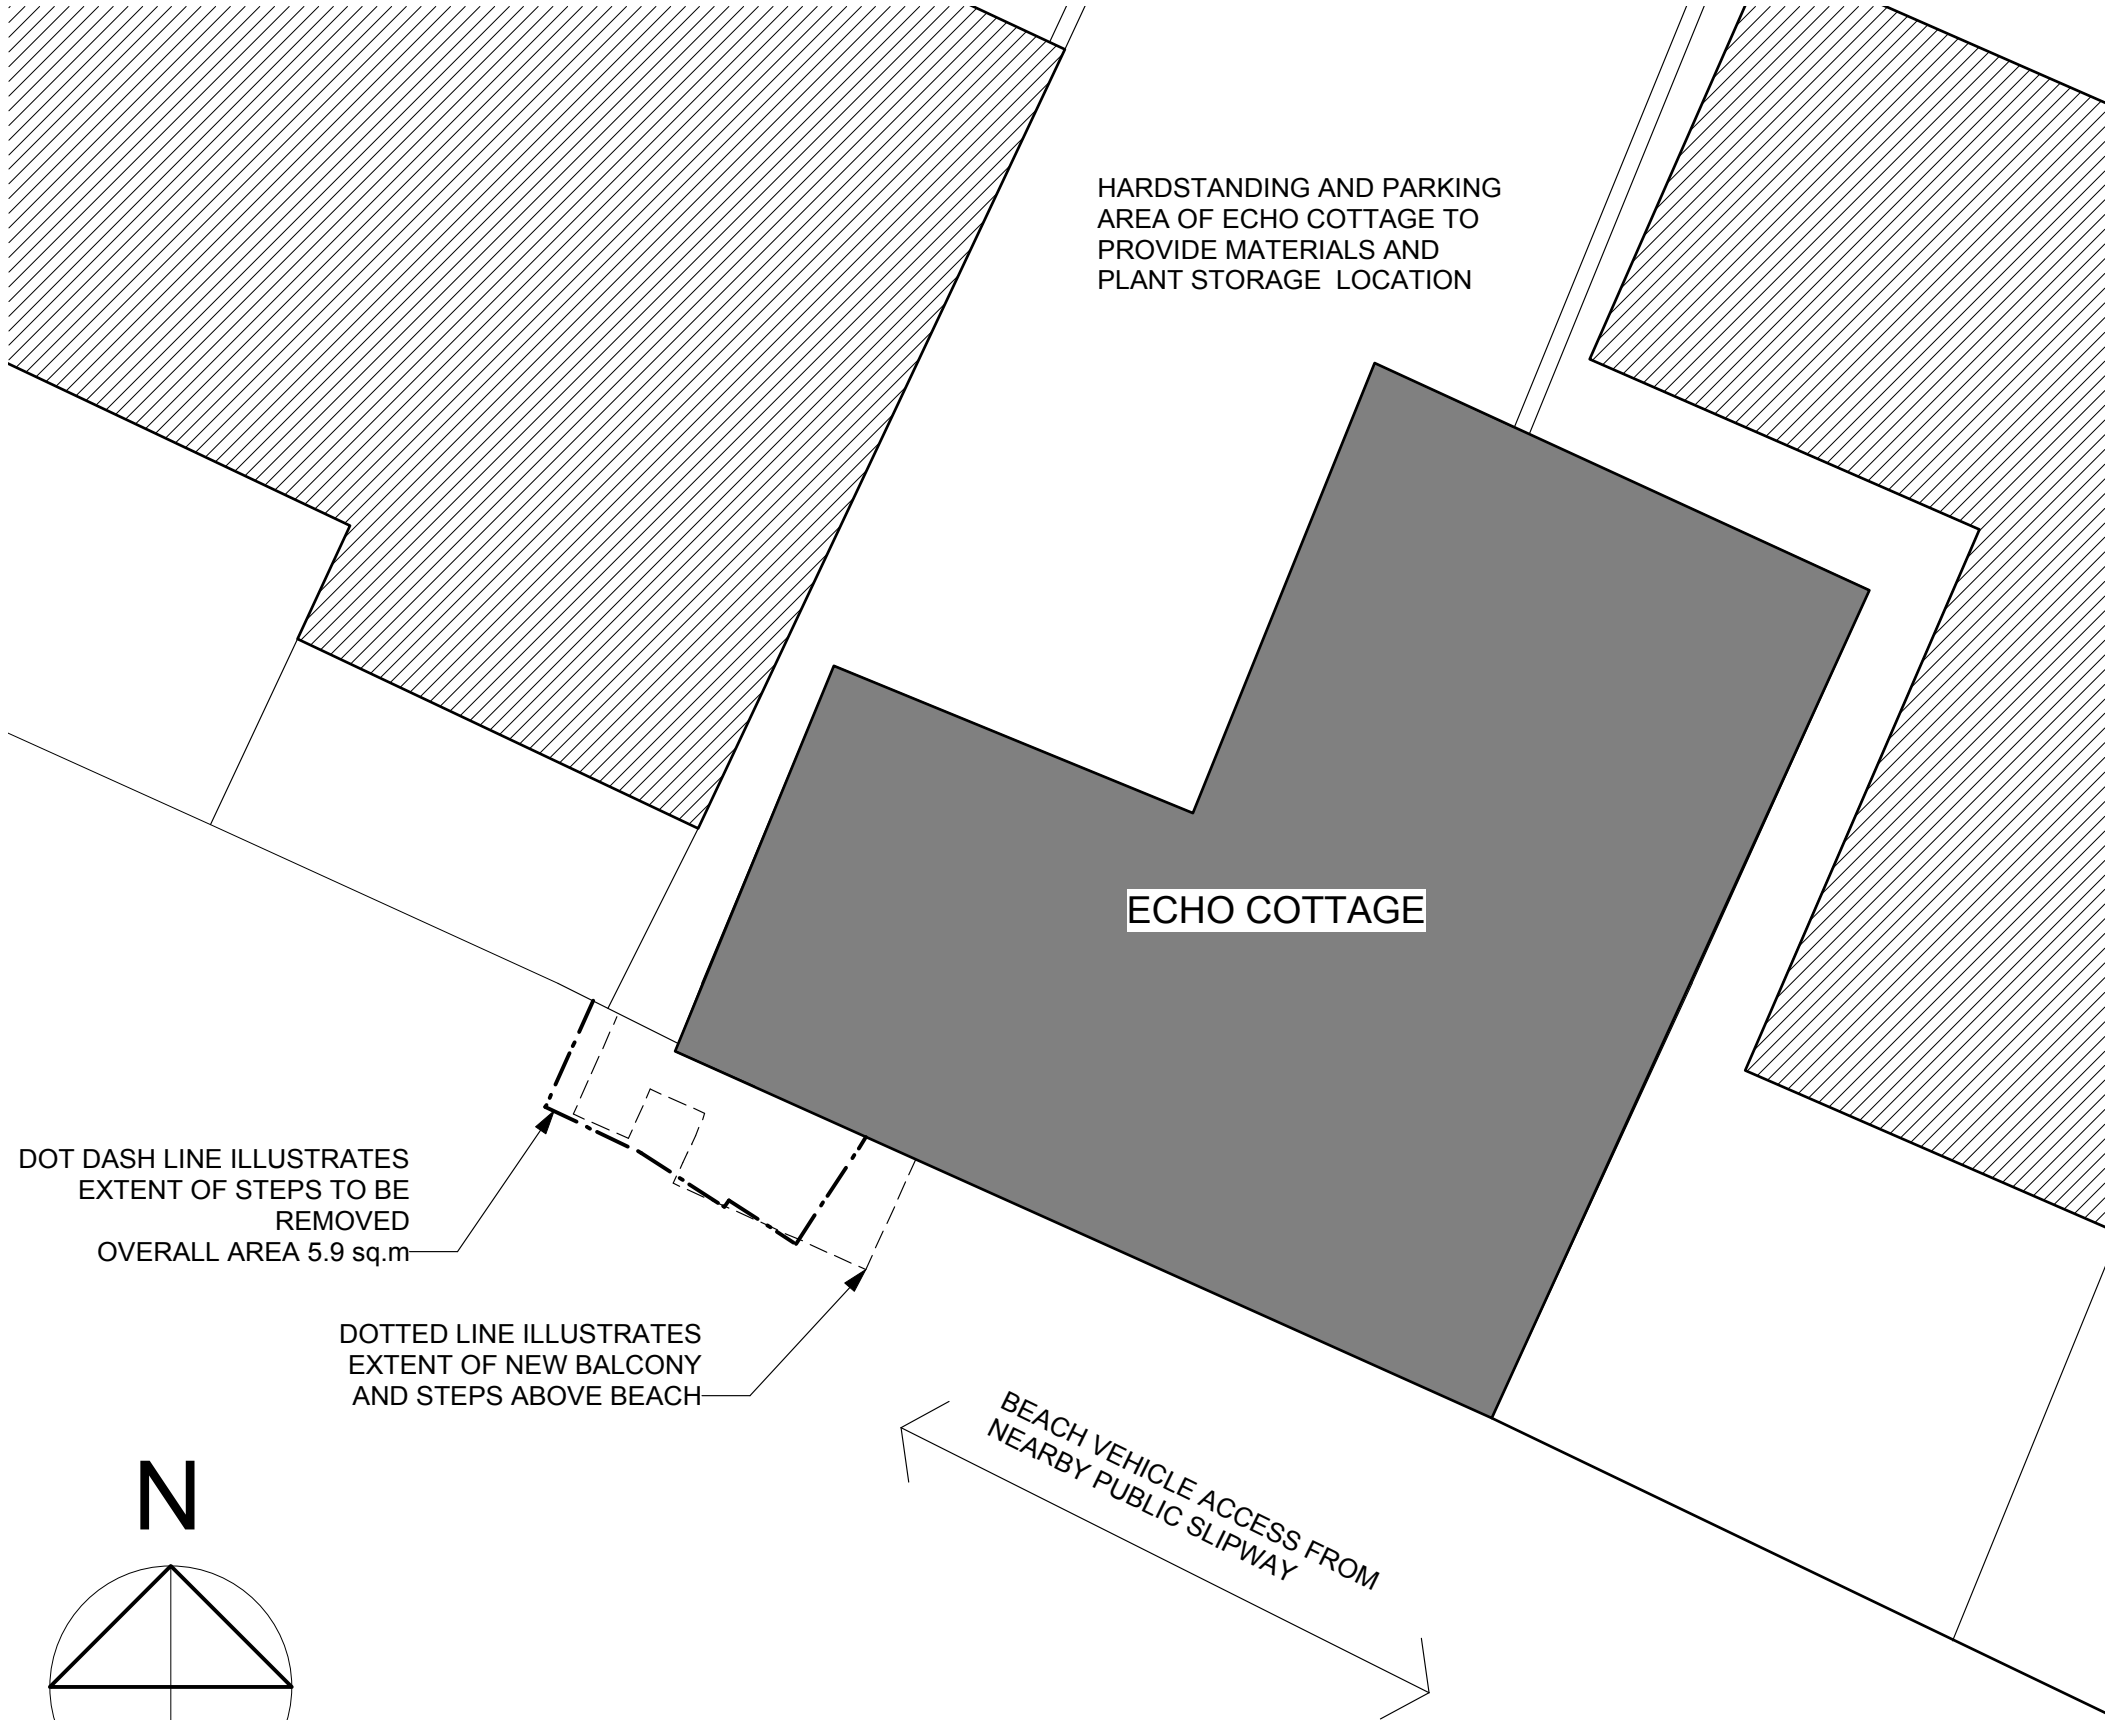


REPLACEMENT BALCONY; OPERATIONS PLAN
SCALE 1:100

PROJECT; ECHO COTTAGE
JOHN KING SHIPYARD
KING STREET, EMSWORTH

SCALE 1:100, 1:1250
DATE AUGUST 2013

DRAWING NUMBER OP 1 revision -

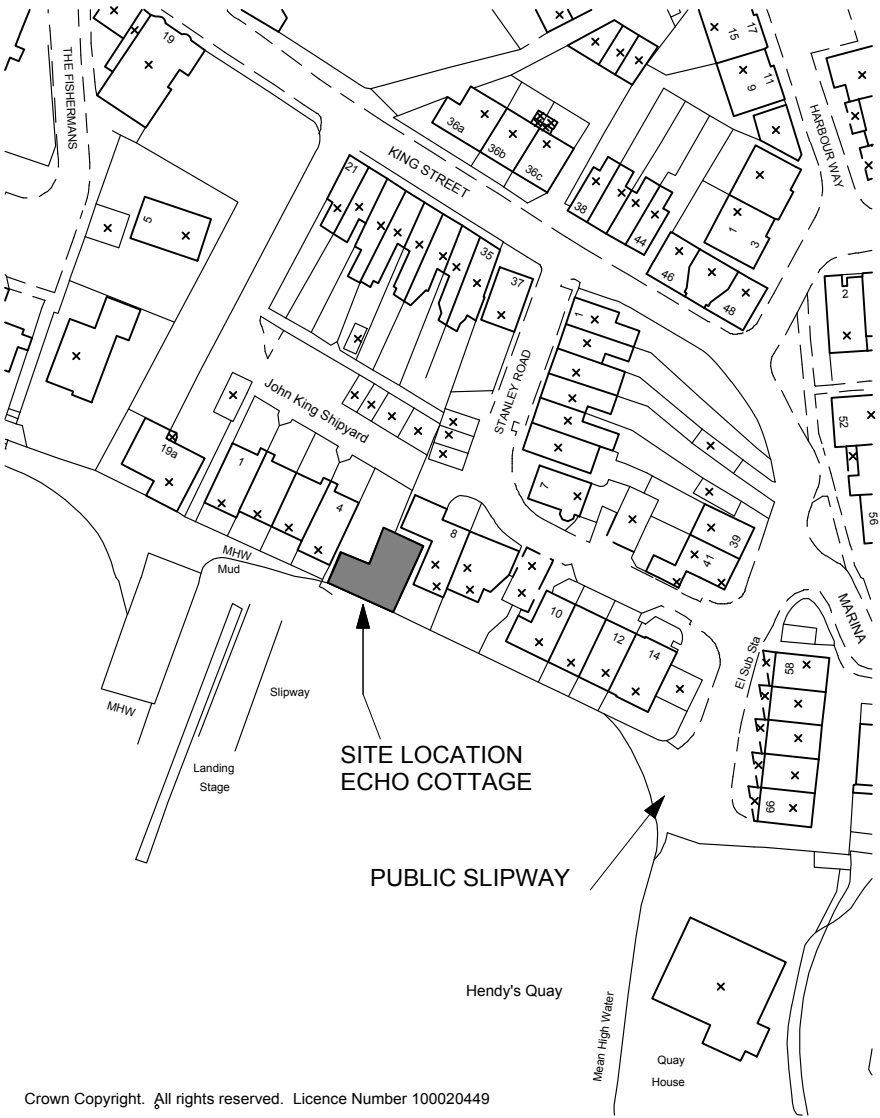

NOEL WRIGHT ARCHITECTS
Alton Hampshire GU34 1AY t: 01420 542111
e: studio@noelwrightarchitects.co.uk
www.noelwrightarchitects.co.uk

