


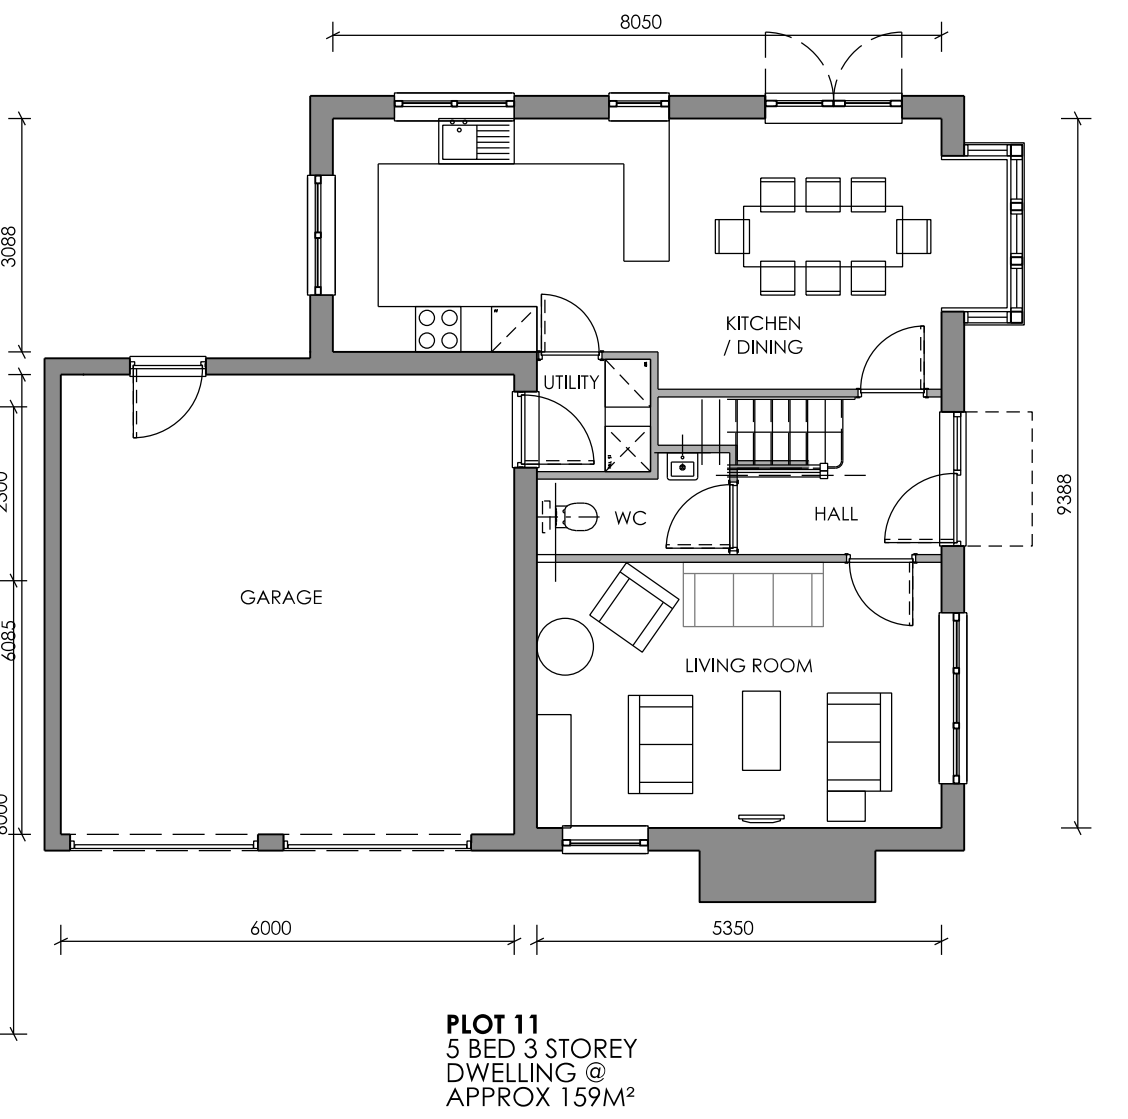
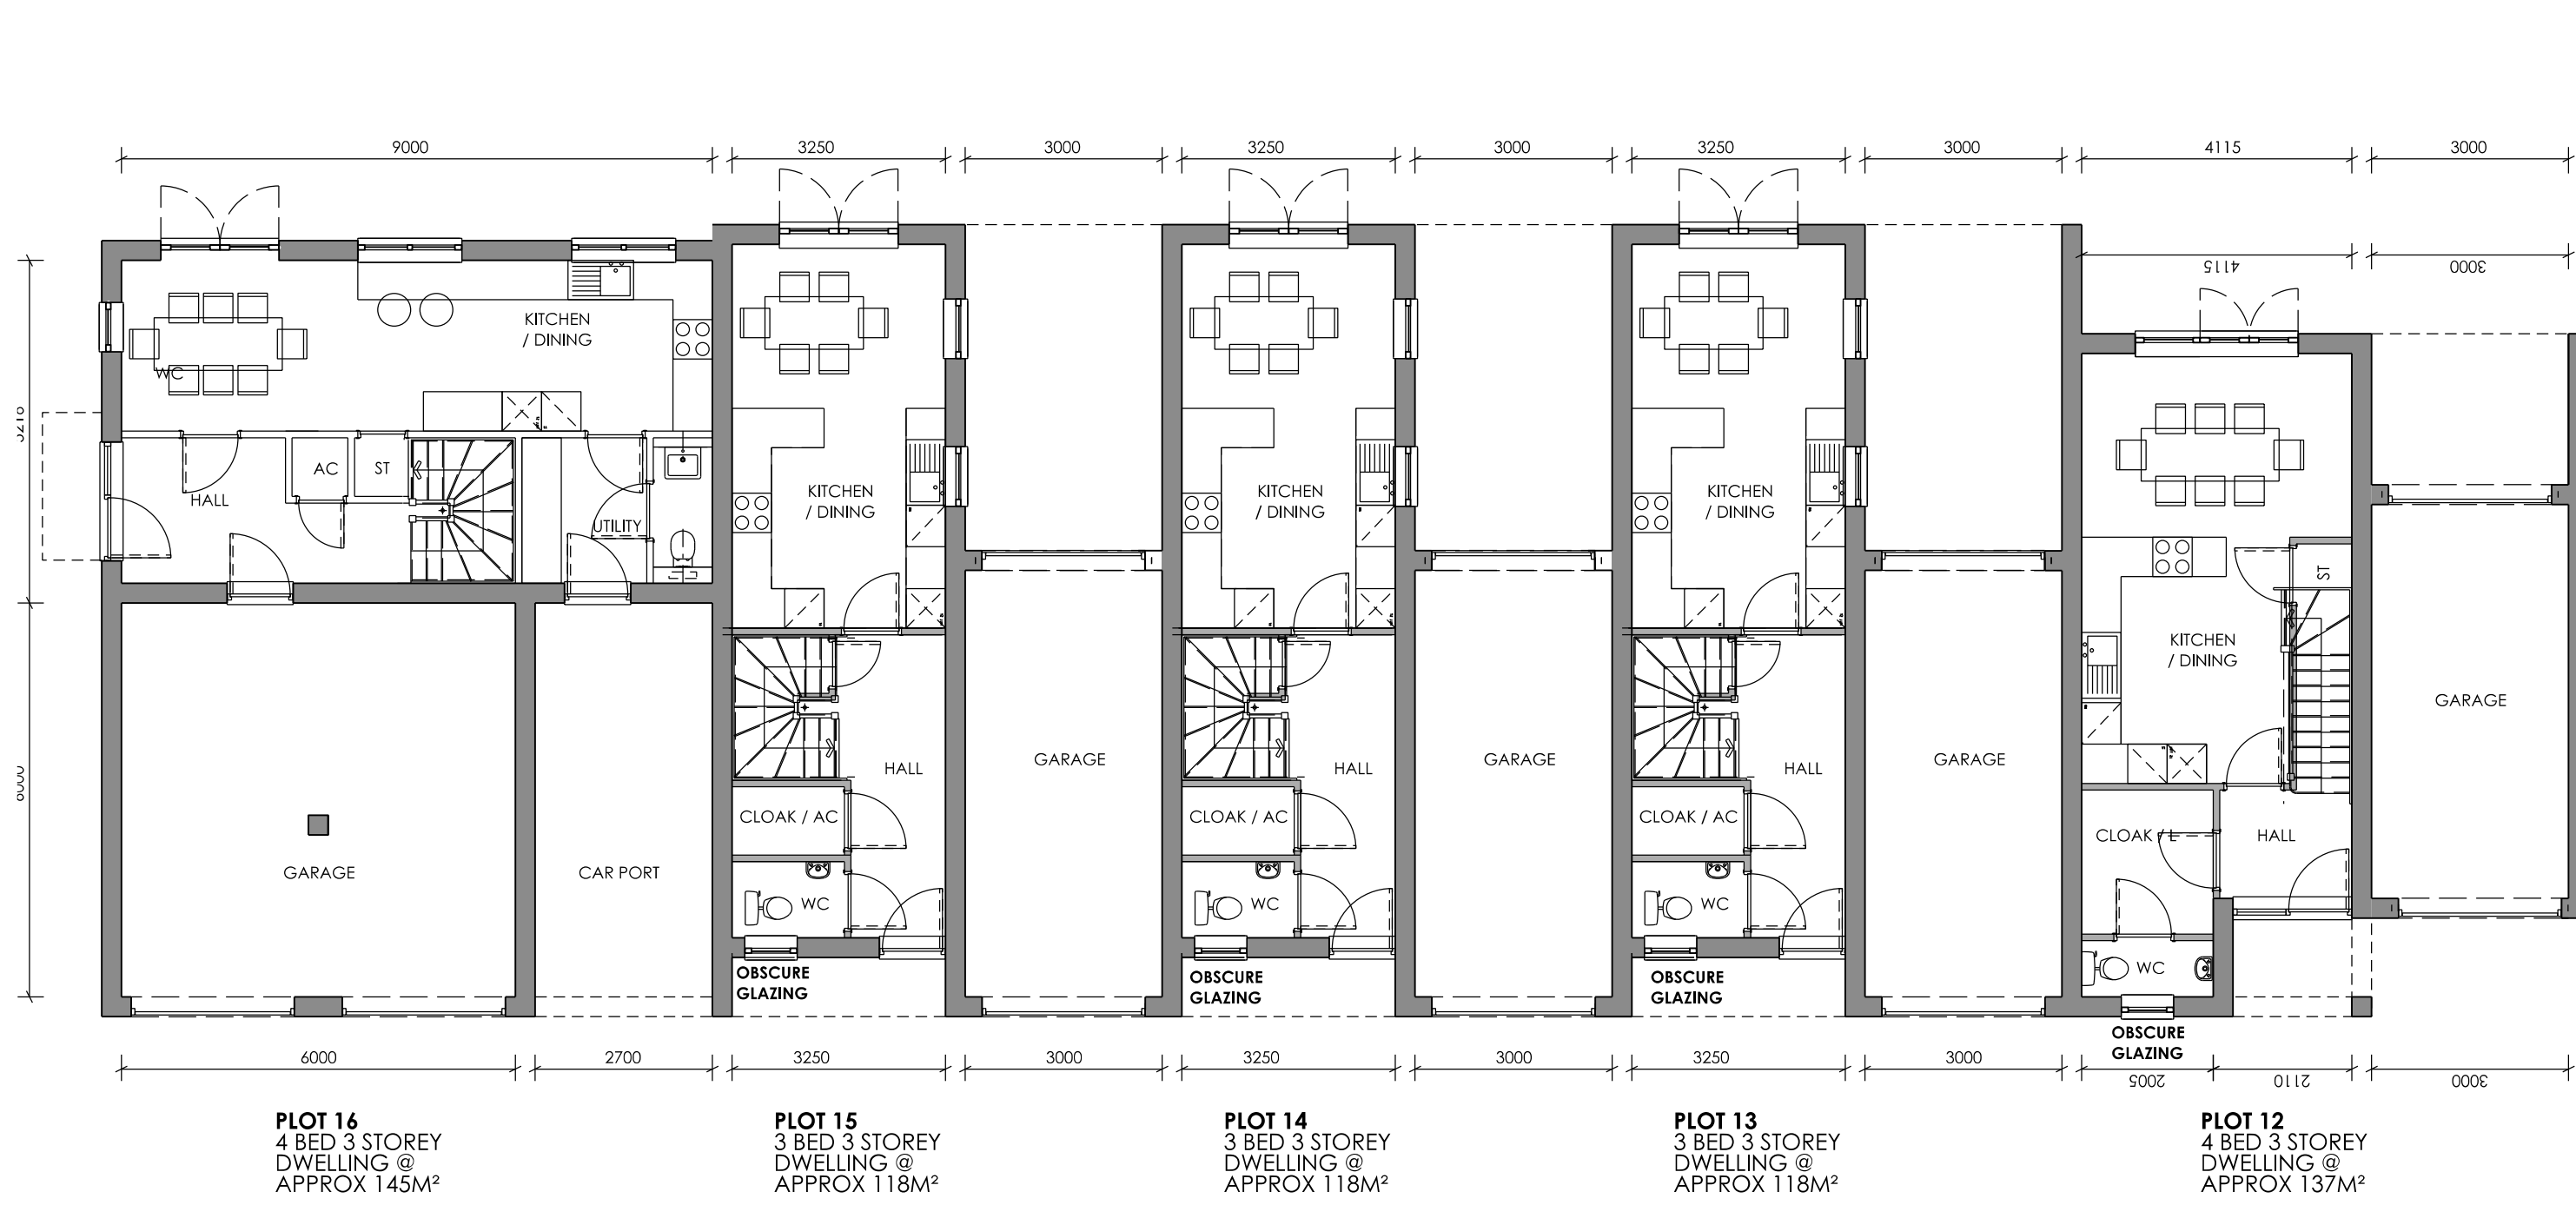


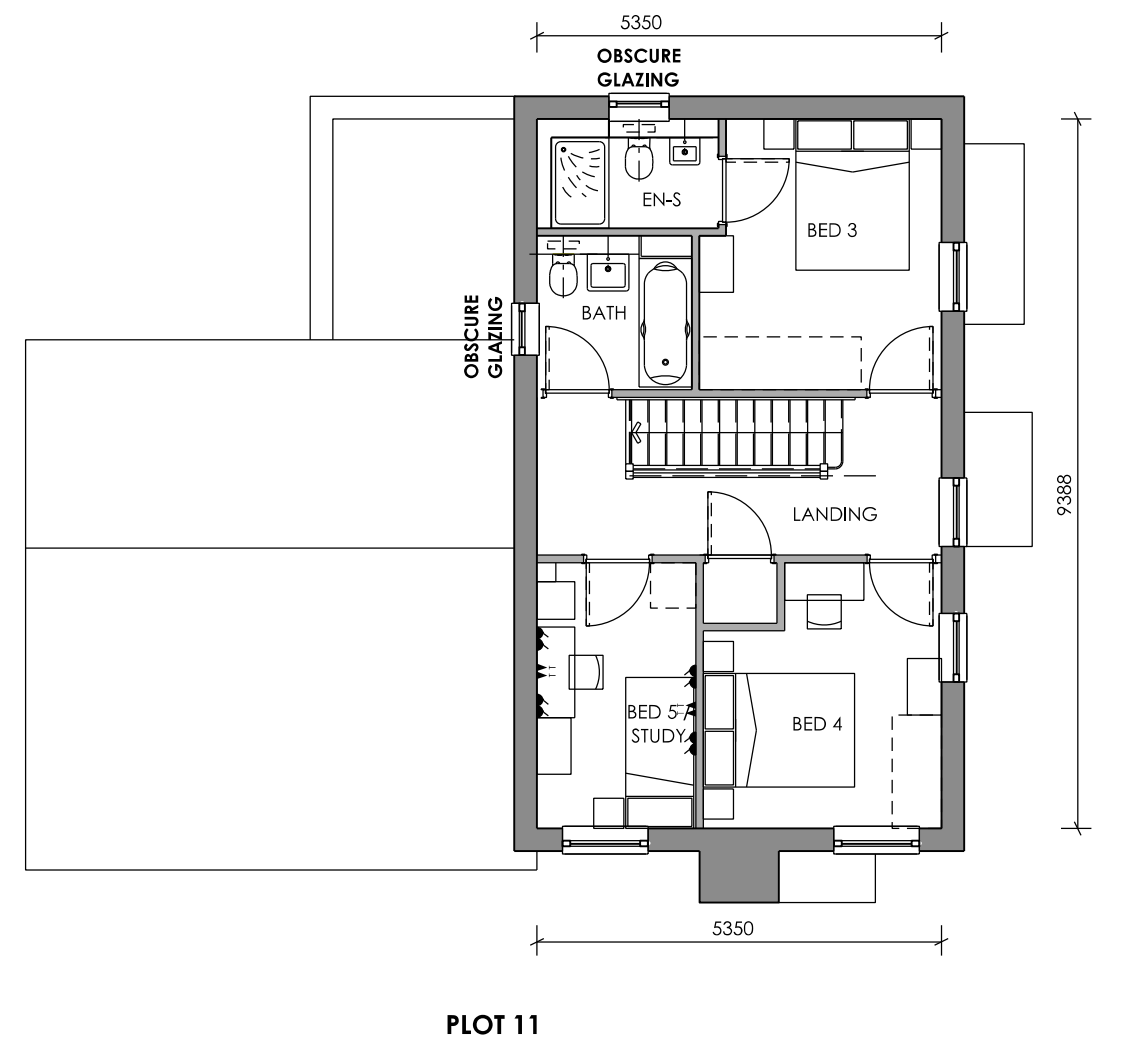



GROUND FLOOR PLAN 1:100 SCALE @ A1

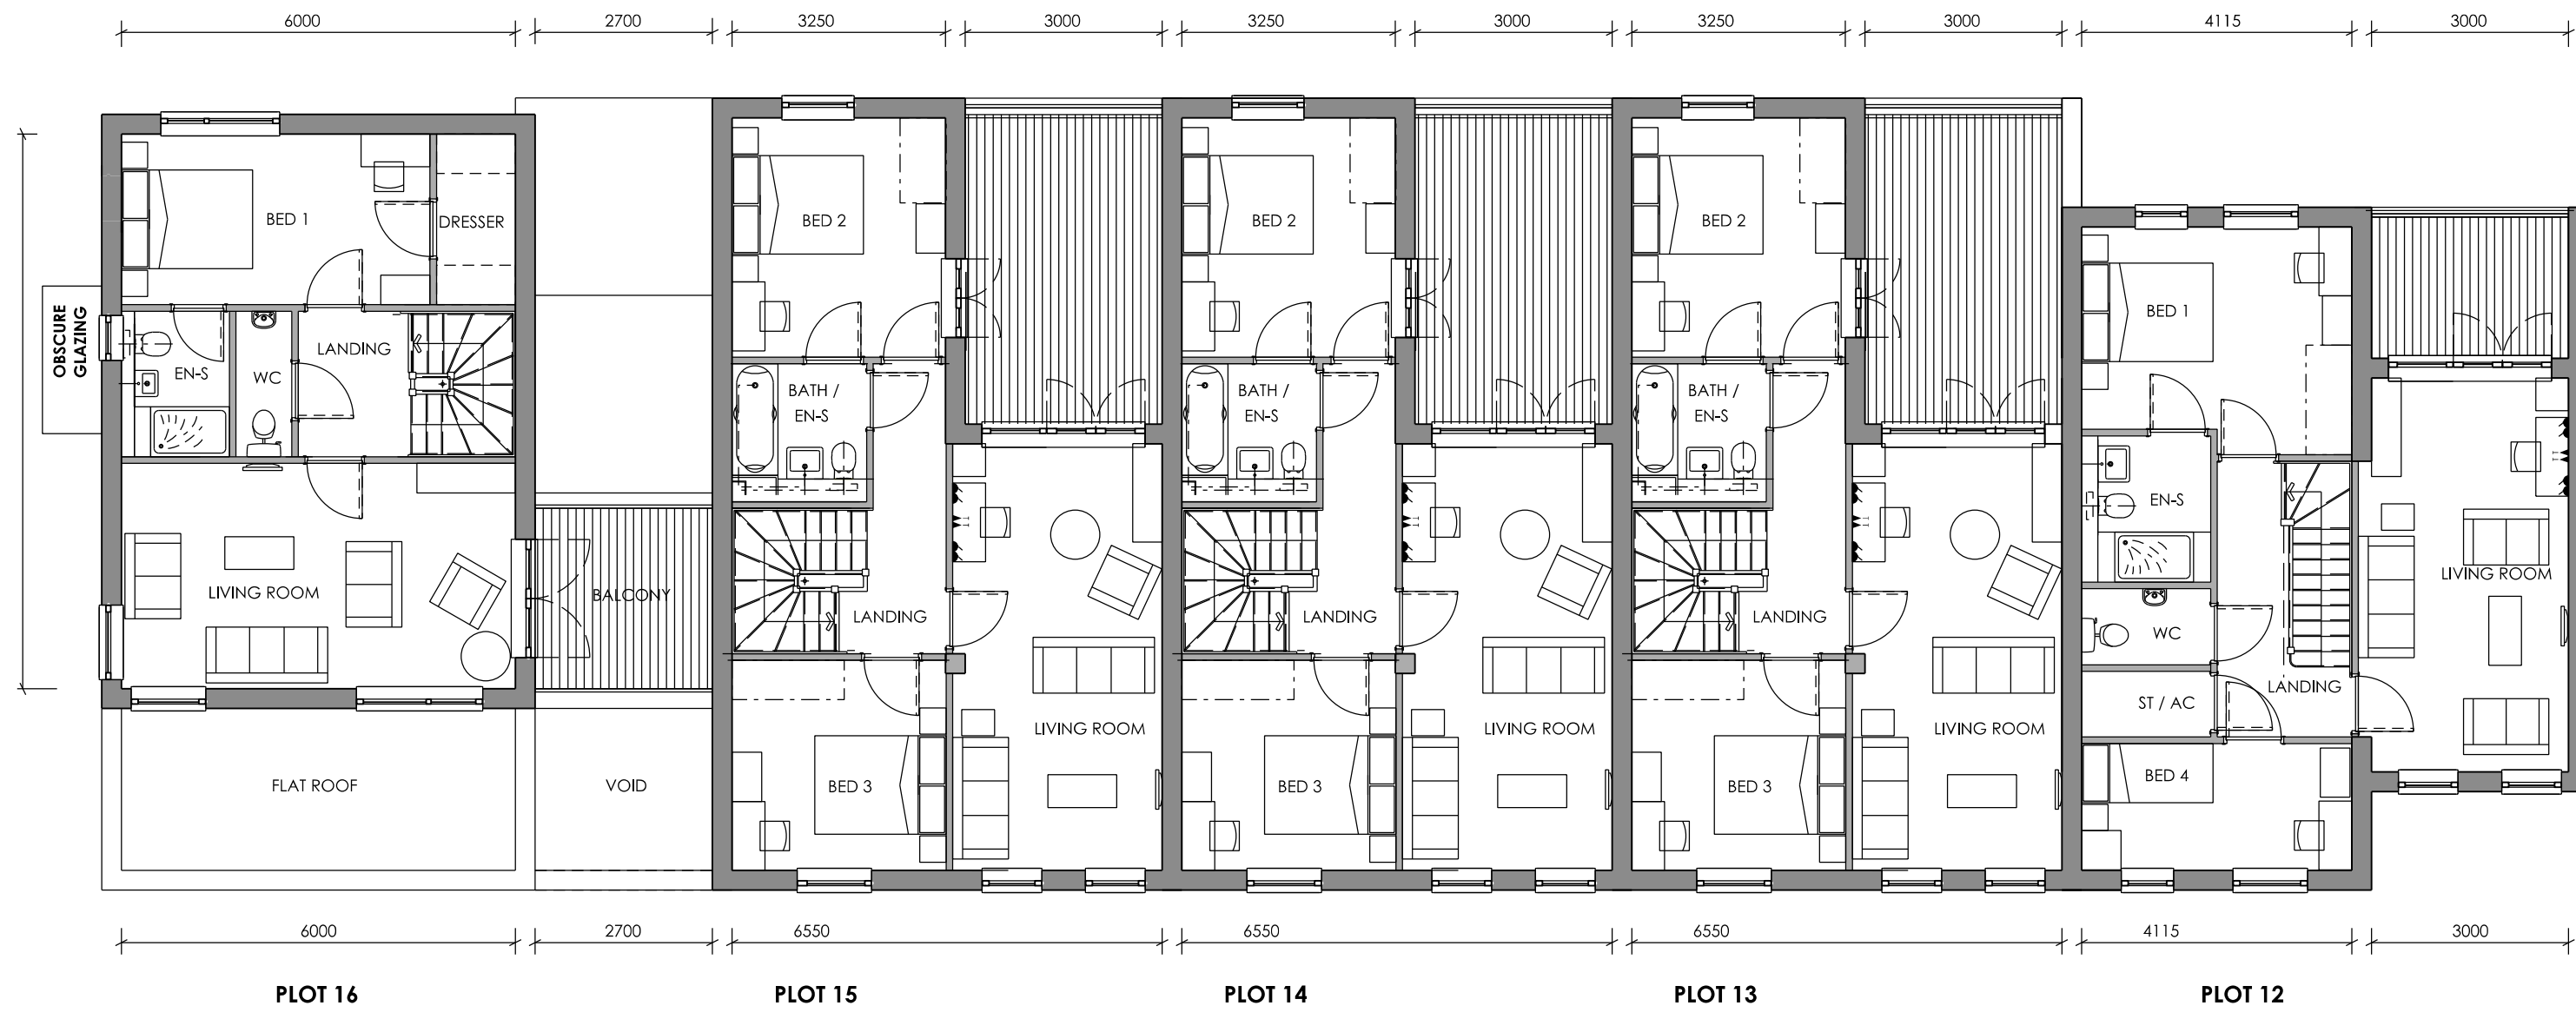


FIRST FLOOR PLAN

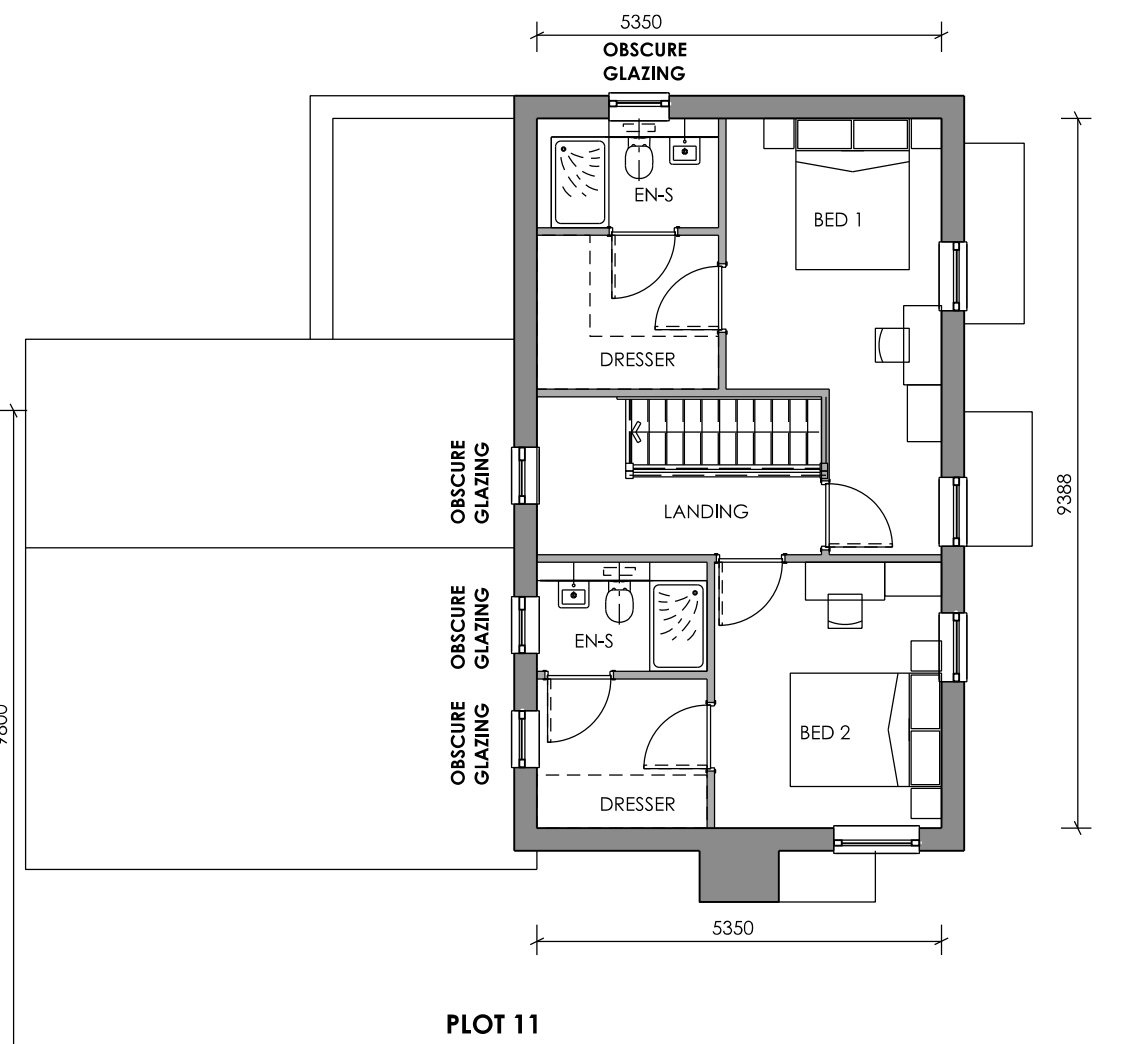

SECOND FLOOR PLAN

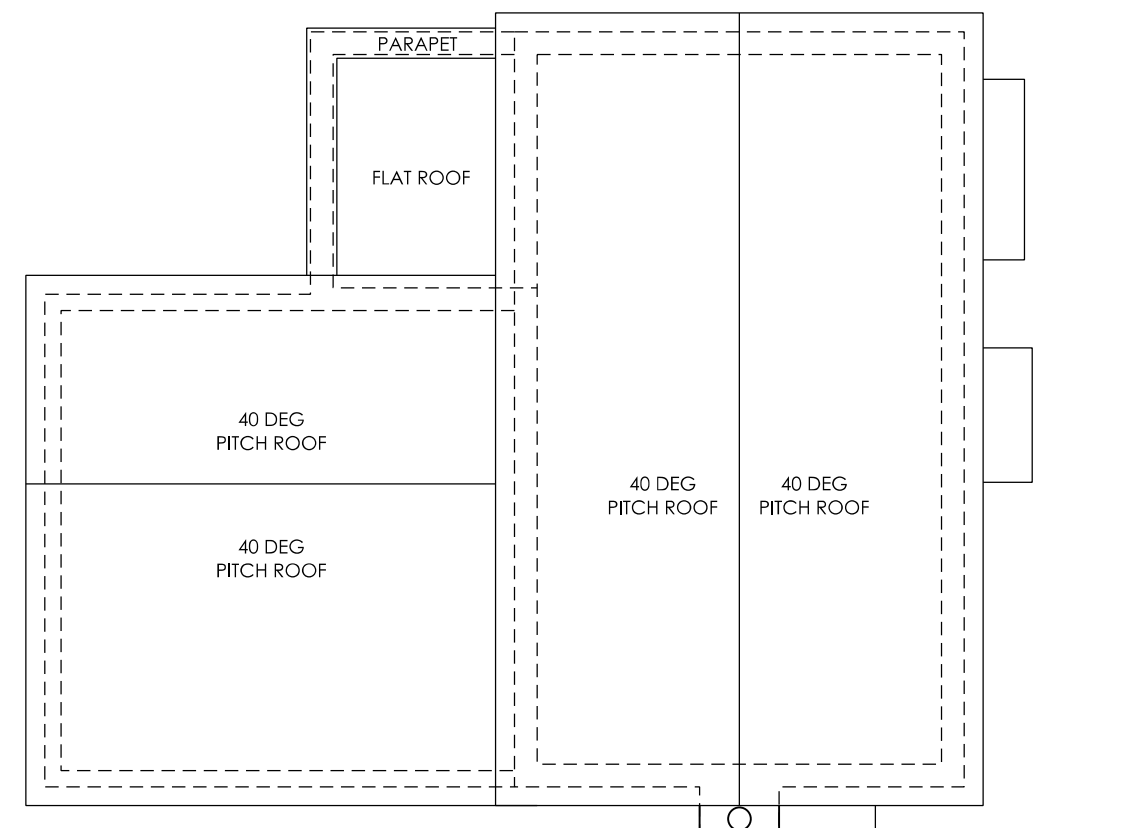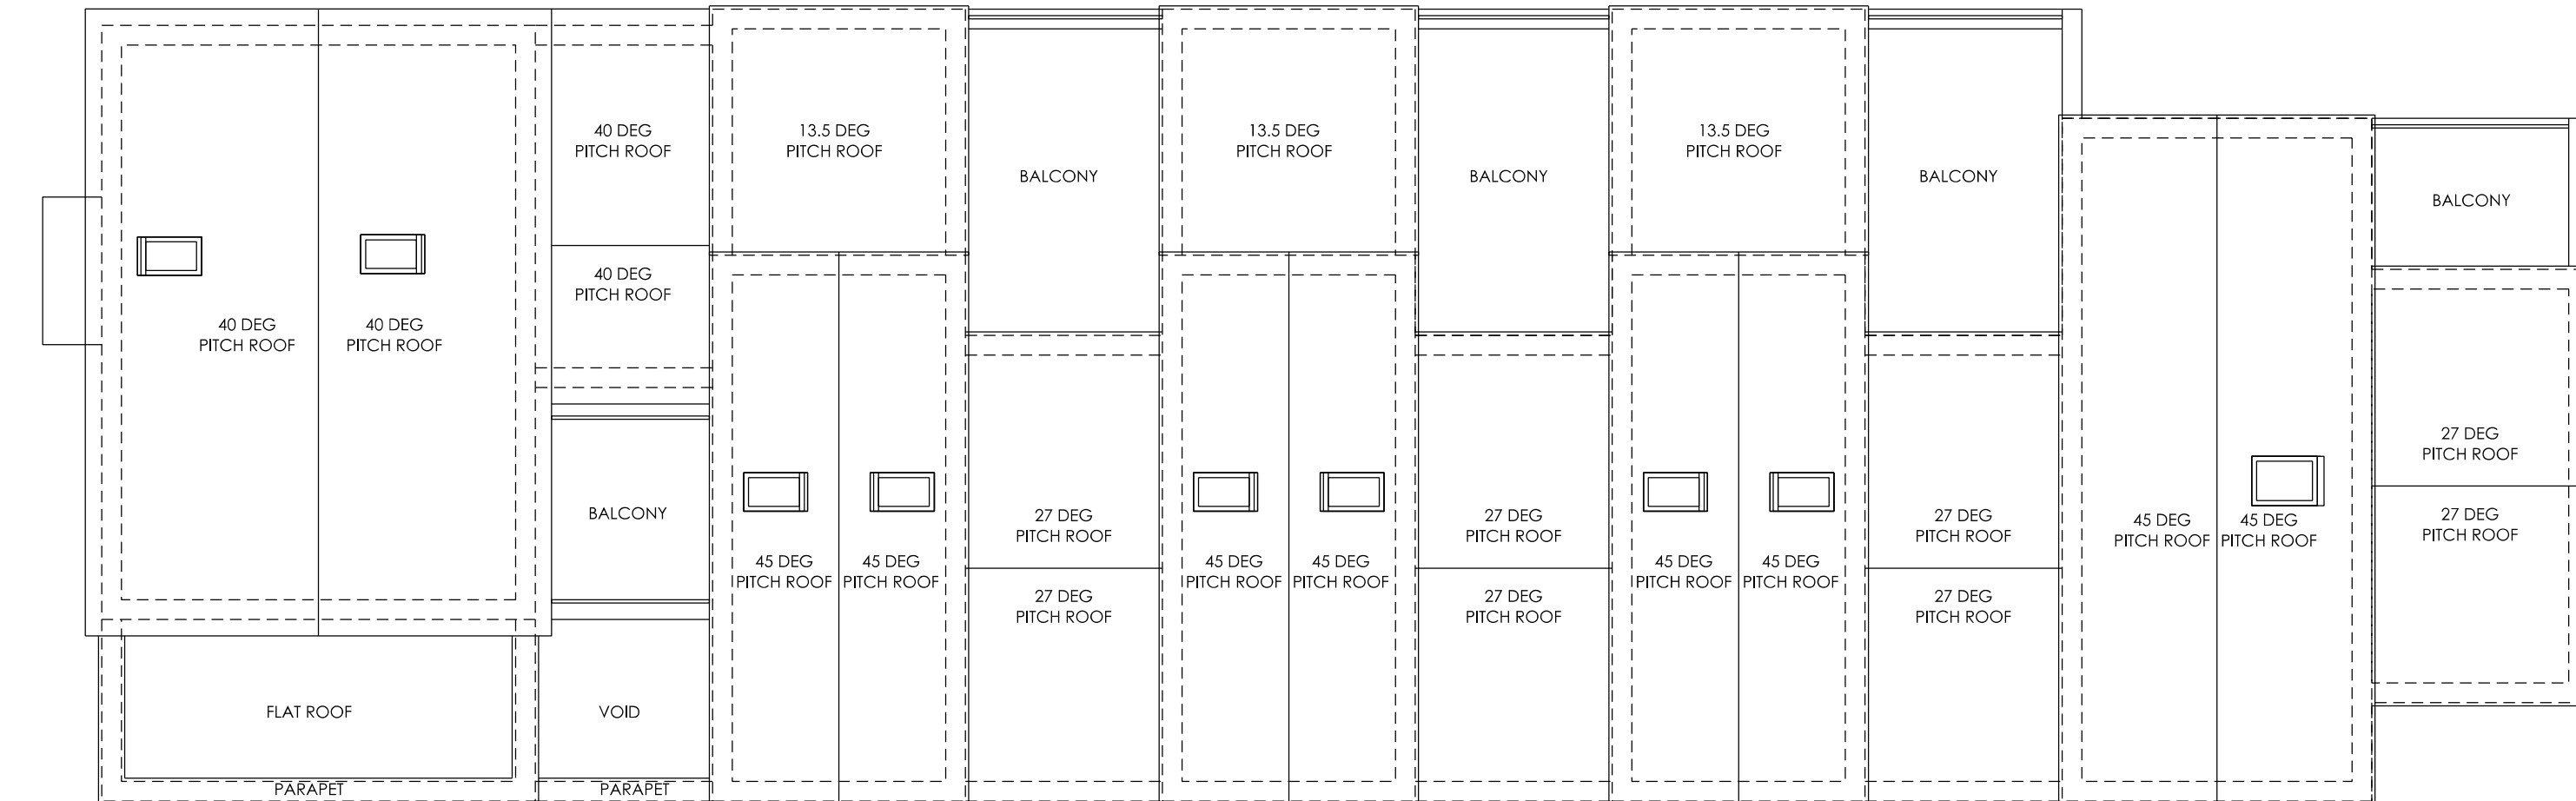

ROOF PLAN

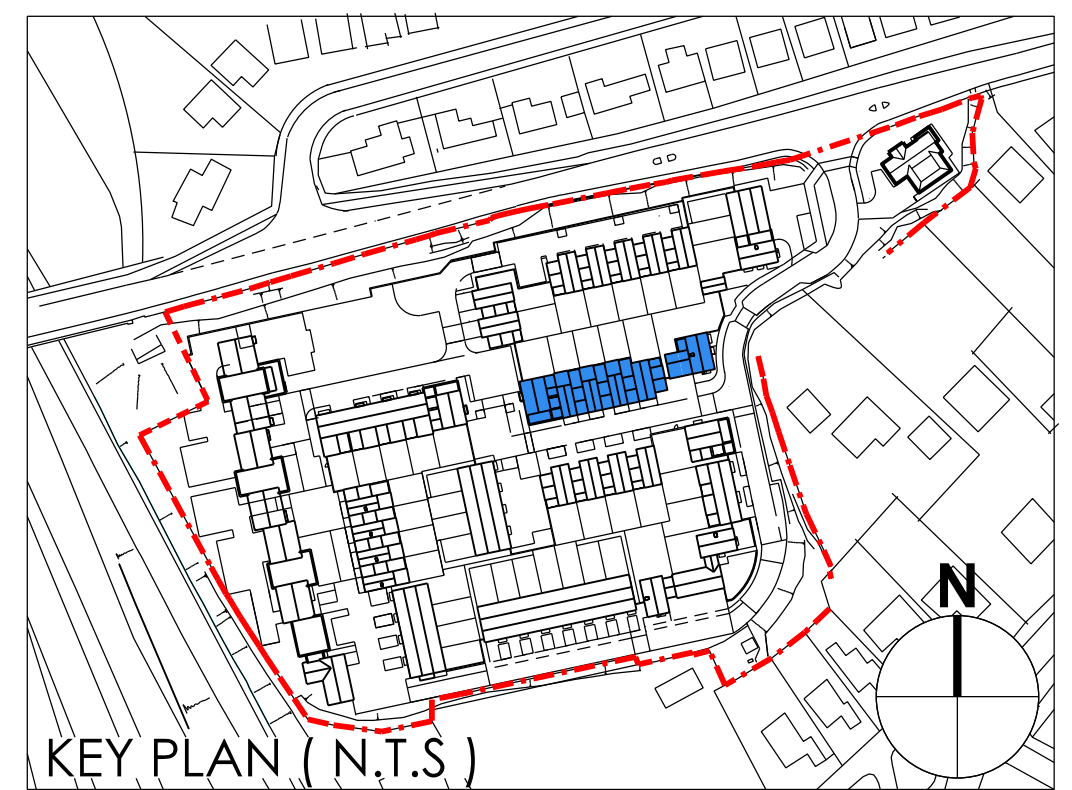

KEY PLAN (N.T.S.)