

SPECIFICATION

Forestry Commission Practice note 8.

All native species should be of local stock. Native trees and shrubs certified as British Native plant stock.

All planting stock should comply with the Horticultural Trade Association National Plant specification.

All planting preparation, handling, planting & maintenance should be in accordance with CPSE 1992: Handling and Establishing plants.

All trees and shrubs to comply with BS 3936 Part 1 1992, planted to BS 4043:1989 and BS 4428:1989.

All works generally, to comply with the written Soft Landscape Specification.

Topsoil incorporated into planting beds to be gently mounded towards the centre of each bed to allow for settlement.

On completion of planting the whole area of the shrub bed shall be mulched with 75mm consolidated thickness of medium textured decorative grade natural pine bark having first been treated in accordance with the specification.


Free standing hedge shall have a 3 strand galvanised wire and tanalised softwood timber post fence, to BS 1722-2:2000, erected along a line between the two rows of hedge plants.

All existing trees and hedges to be protected in accordance with BS5837:2012 for the duration of the construction period.

NOTE: DO NOT SCALE FROM DRAWING

Legend

-
- Edging trees to be retained and protected during construction
- Proposed tree planting within soft landscape, see details
- Proposed native shrub mix to receive 75mm bark mulch after planting operations. Shrubs to be planted in groups of 7-10m² of each species.
- Proposed mixed native hedge planting to be planted in a single staggered row 500mm apart and at 500mm centres in each row. To be maintained at 1.8m height
- Proposed grassland areas to be seeded with good quality grass seed mix with 20% locally sourced wildflower
- Out lines

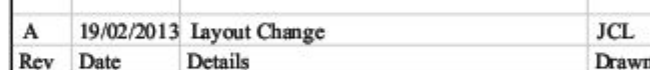

Ecology
Arboriculture
Landscape Architecture

ACD Landscape Architects & ACD Ecology
Rodbourne Rail Business Centre, Grange Lane, Malmesbury,
Wilts, SN16 0ES
Tel: 01666 825646 Fax: 01666 824654

ACD Arboriculture
Tanners, Lower Street, Haslemere, Surrey,
GU27 2PE
Tel: 01483 425714 Fax: 01428 641090

ACD (Landscape Architects) Southampton
12 Southgate Street, Winchester, Hampshire, SO23 9EF
Tel: 01962 855604

www.acdlandscape.co.uk

generator *Space to live*
David Wilson Homes

scheme: Manor Farm, Denvilles
 Havant
 client: Generator Group and David
 Wilson Homes
 drawing: Landscape Proposals
 date: November 2012
 scale: 1:200@A1
 drawing no: BSH 17581 12A
 drawn: AK checked: AW

Copyright of ACD Landscape Architects Ltd. All rights described in Chapter IV of the Copyright, Designs and Patents Act 1988 have been generally asserted: 2012. Copyright of this plan remains with ACD until all fees have been paid in full.

