
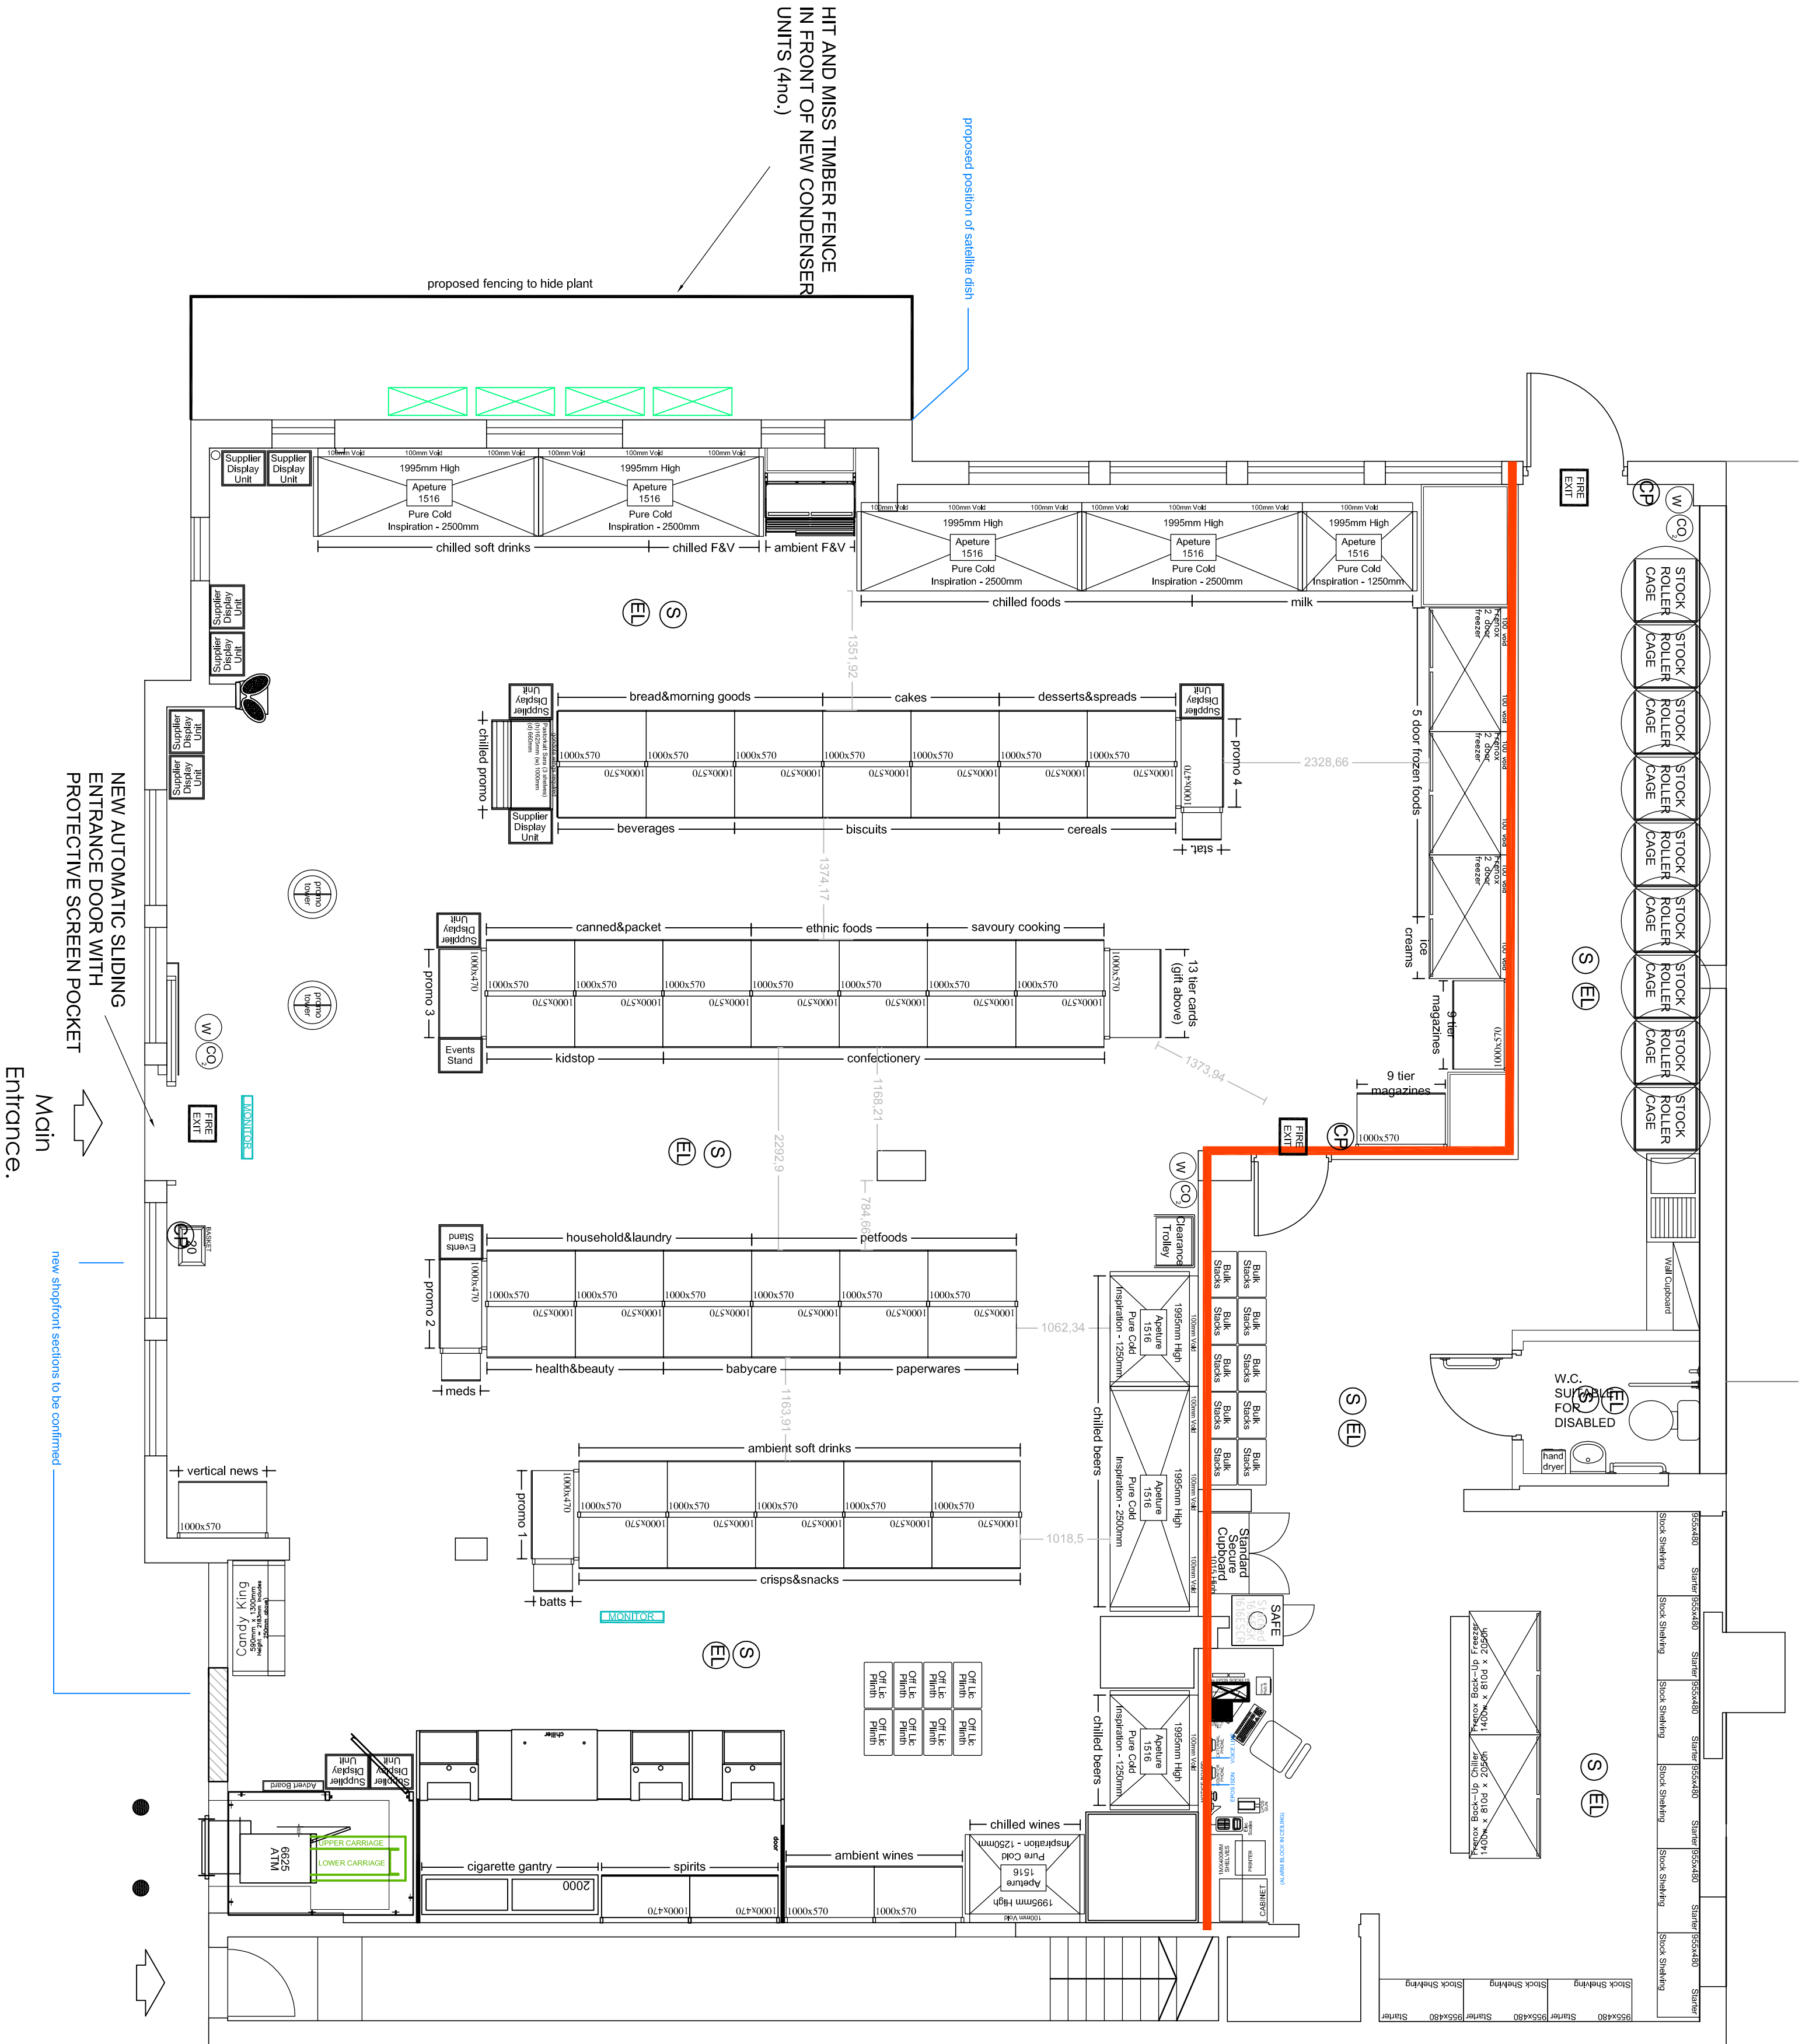


SCALE 1:50

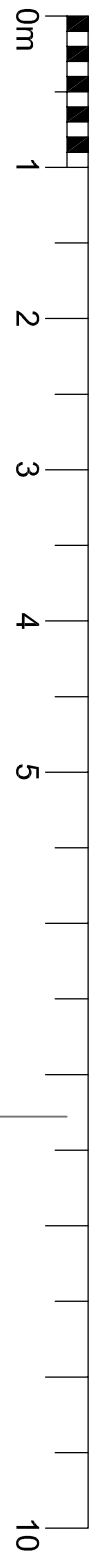

PROPOSED PLAN

© THE CONTENTS OF THIS DRAWING REMAIN THE SOLE PROPERTY OF WELLSFIELD ASSOCIATES AND MUST NOT BE COPIED OR REPRODUCED WITHOUT PRIOR PERMISSION.			
FULL SURVEY NOT CARRIED OUT DRAWING PRODUCED USING INFORMATION SUPPLIED BY THE CLIENT			
Wellsfield Associates		80 High Street, Hoddeigh, Essex. SS7 2PB Tel: 01702 551123 Fax: 01702 558530 mw@wellsfieldassociates.co.uk	
project			
PROPOSED ONE STOP THE FOX INN PROSPECT LANE HAVANT			
PROPOSED PLAN			
date	FEB 13	drawn	C.J.J.
scale	1:50 @ A1	dryg no.	2095.02