


PROVIDE SMOKE DETECTORS TO THE HALL AREA

PROPOSED LAYOUT

NOTE CHECK ALL MEASUREMENTS ON SITE PRIOR TO THE COMMENCEMENT OF WORK.

WALLS FULLY BONDED AND CAVITIES MAINTAINED CONTINUOUS, CLOSE ALL REVEALS WITH VERTICAL DPC AND INSULATED CAVITY CLOSERS.

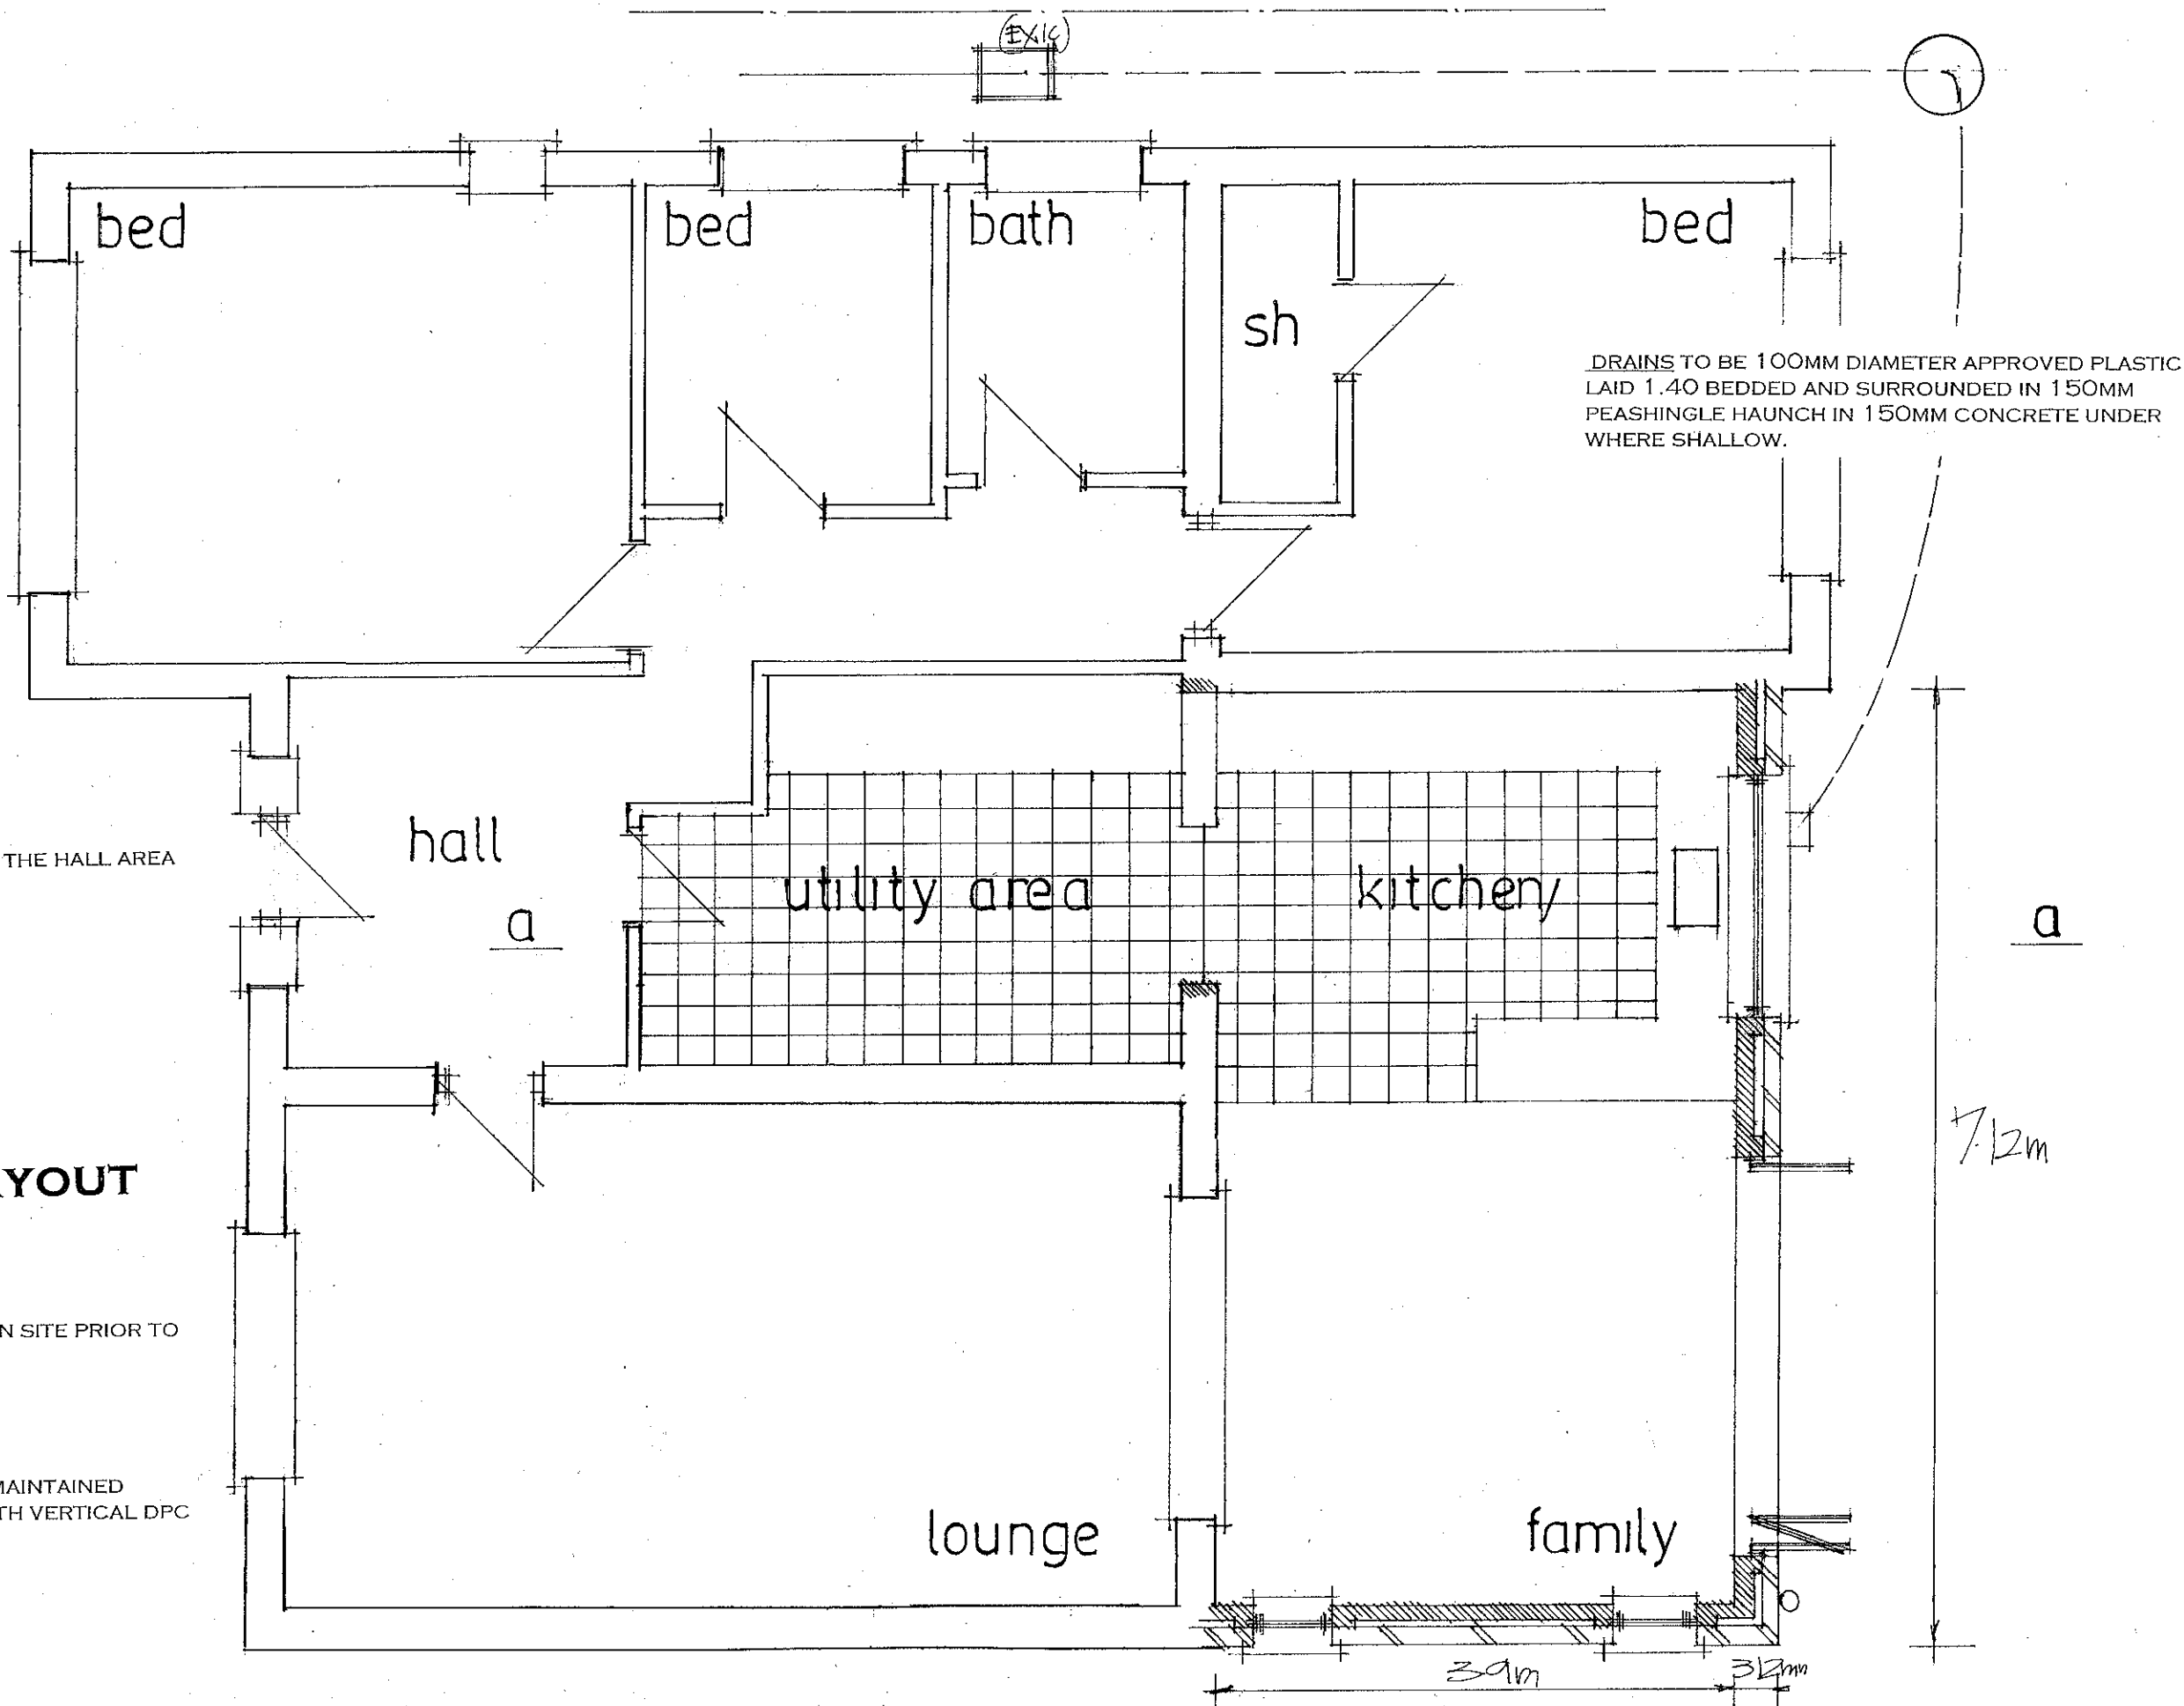

date july 2013
scale 1:50

PROPOSED SINGLE STOREY REAR ADDITION.
5, SANDY POINT ROAD, HAYLING ISLAND, HANTS.
FOR MR & MRS A. PAGE.

PETER J. WALKER MRICS
CHARTERED SURVEYOR
182 SEAFRONT, HAYLING ISLAND, HANTS
PO11 9 AN