




PHYSICAL SCALE IN METERS @ 1:100


NOTES:
This drawing has been produced solely for PLANNING/DESIGN.
Do not Scale from this Drawing except for planning purposes.
This drawing is the copyright of MF Designs Ltd.

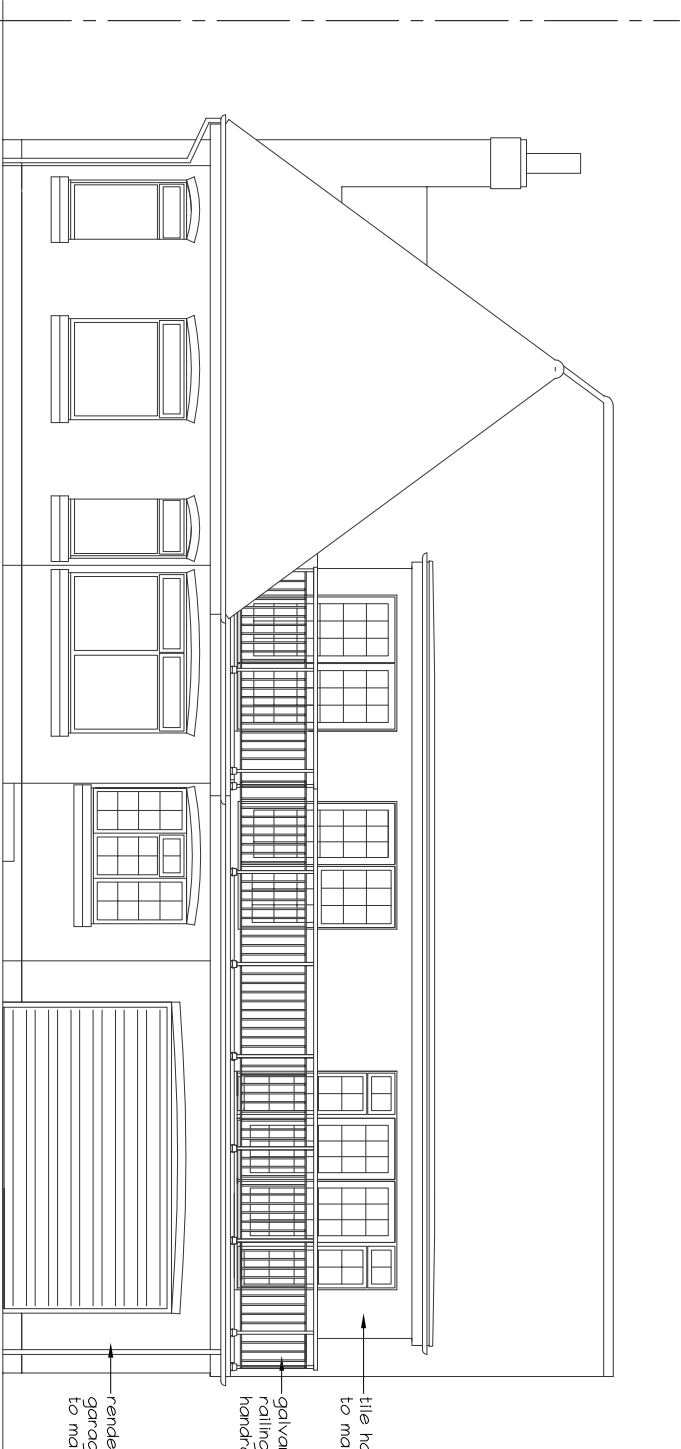


South Elevation



West Elevation

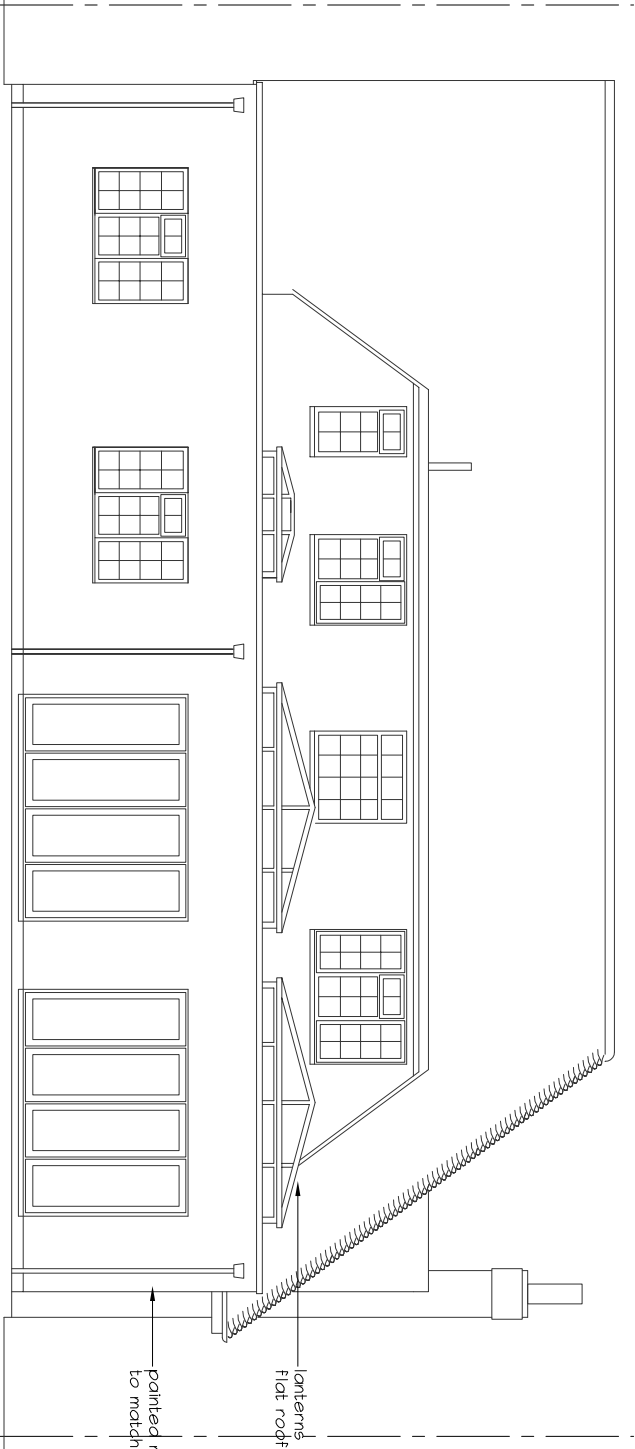

North Elevation

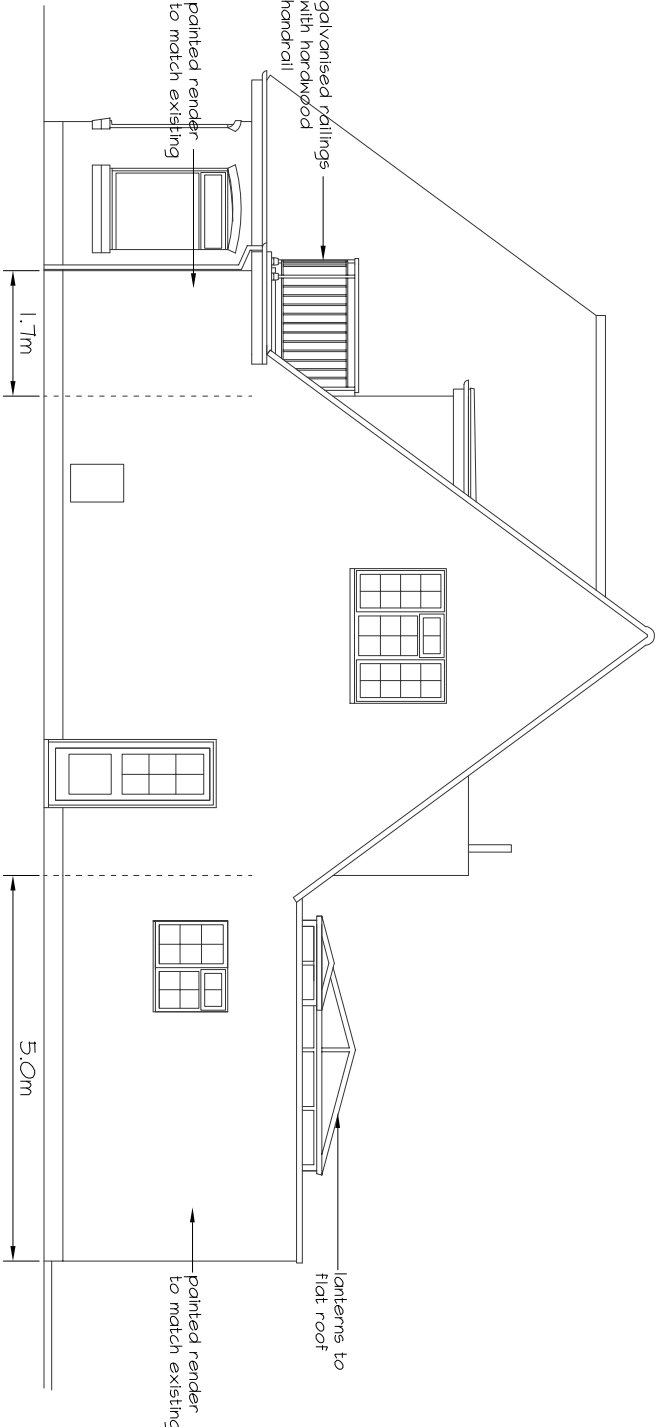

East Elevation

PROPOSED ELEVATIONS EXTENSION AND ALTERTAIONS - 202 Sea Front, Hayling Island. PO11 9HR