


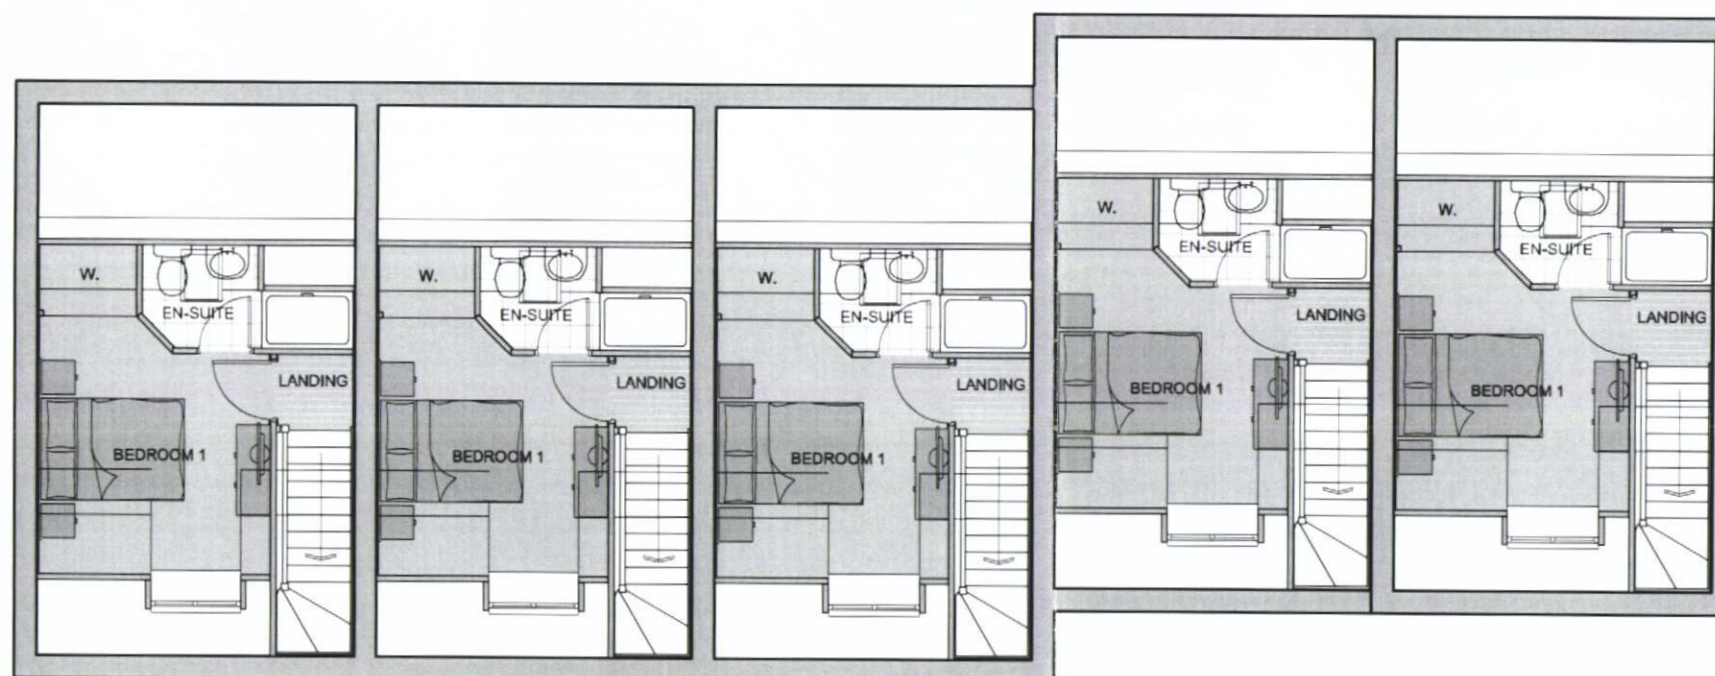

SECOND FLOOR



House Type N

BLOOR HOMES
©this drawing is copyright.

New Lane
Havant

Oct 2012
1:100 @ A3

Plots 68-72 Second Floor Plan

NW-0002-09-N.02