
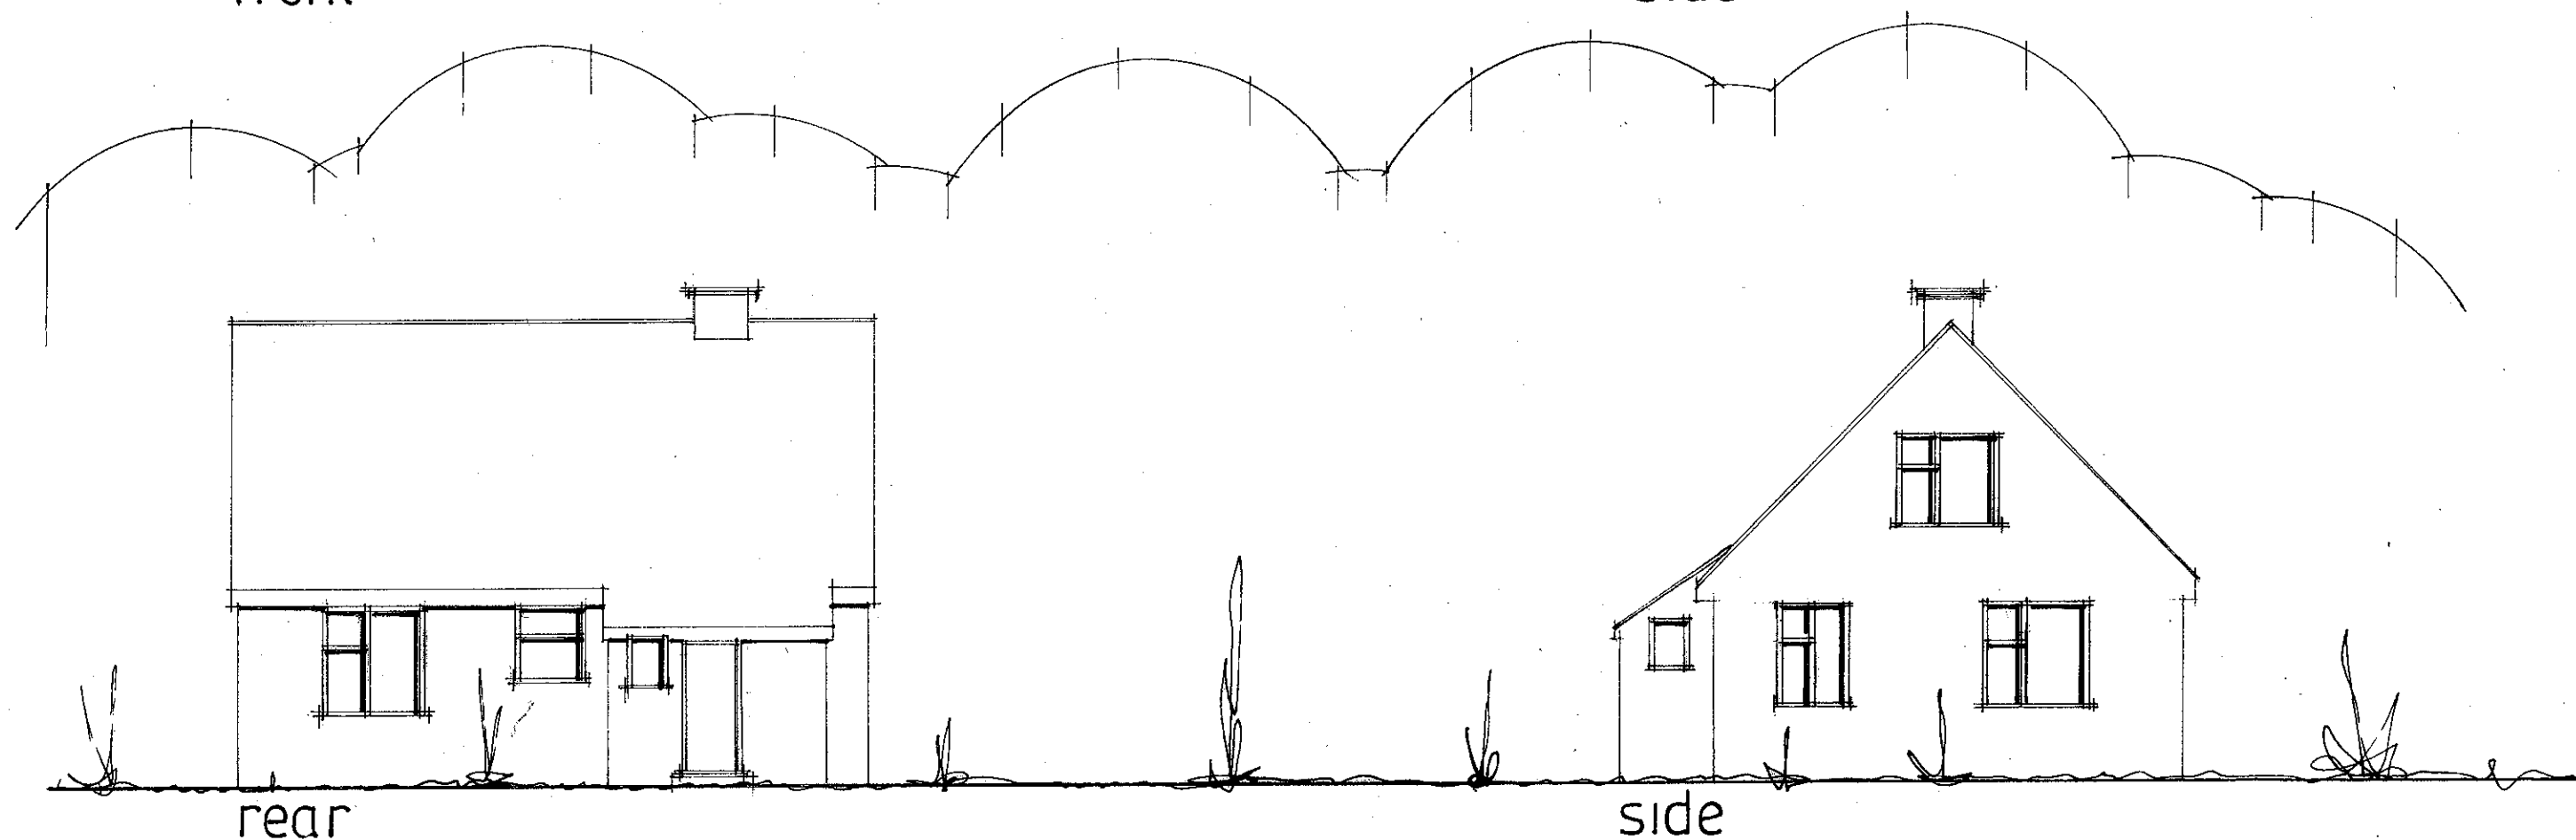


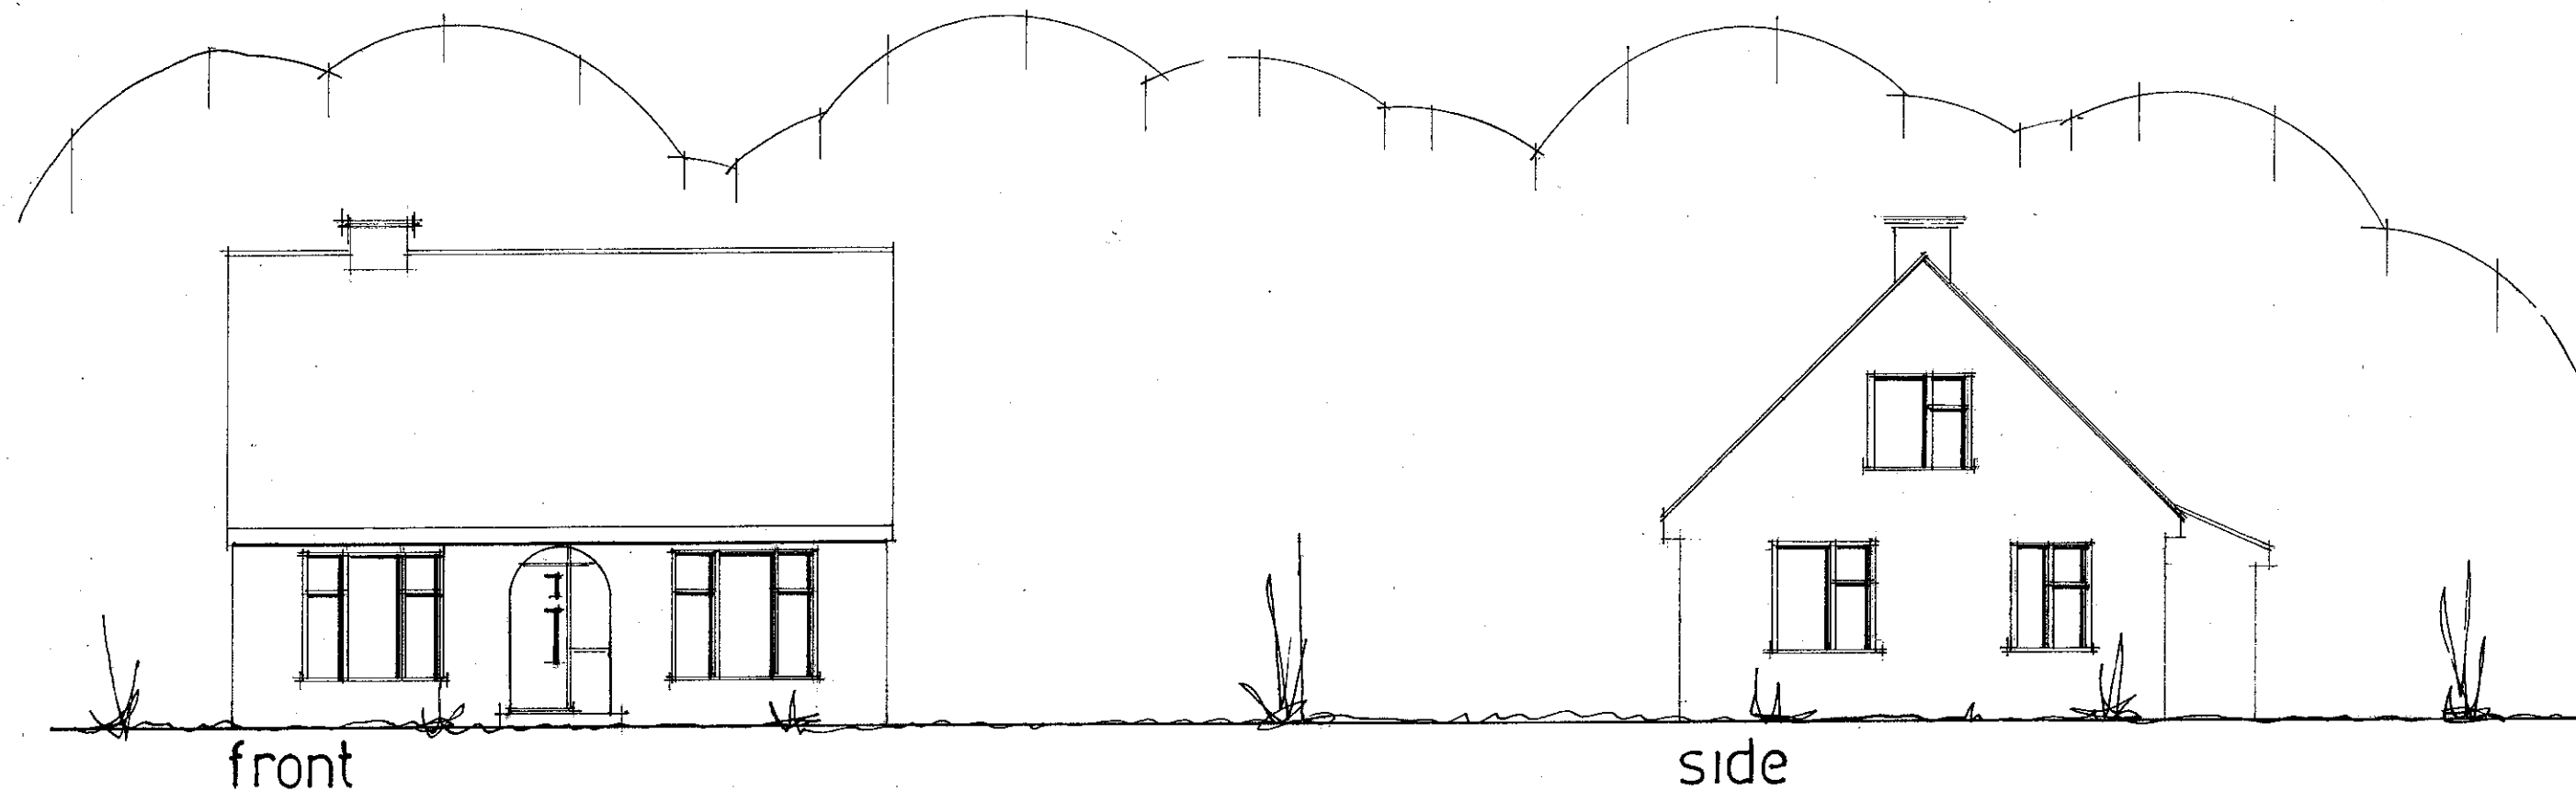

date feb 2011
scale 1:100appx

15, FISHERY LANE, HAYLING ISLAND, HANTS.
LAYOUT DRAWINGS.

FOR MR S. DAVIES.