



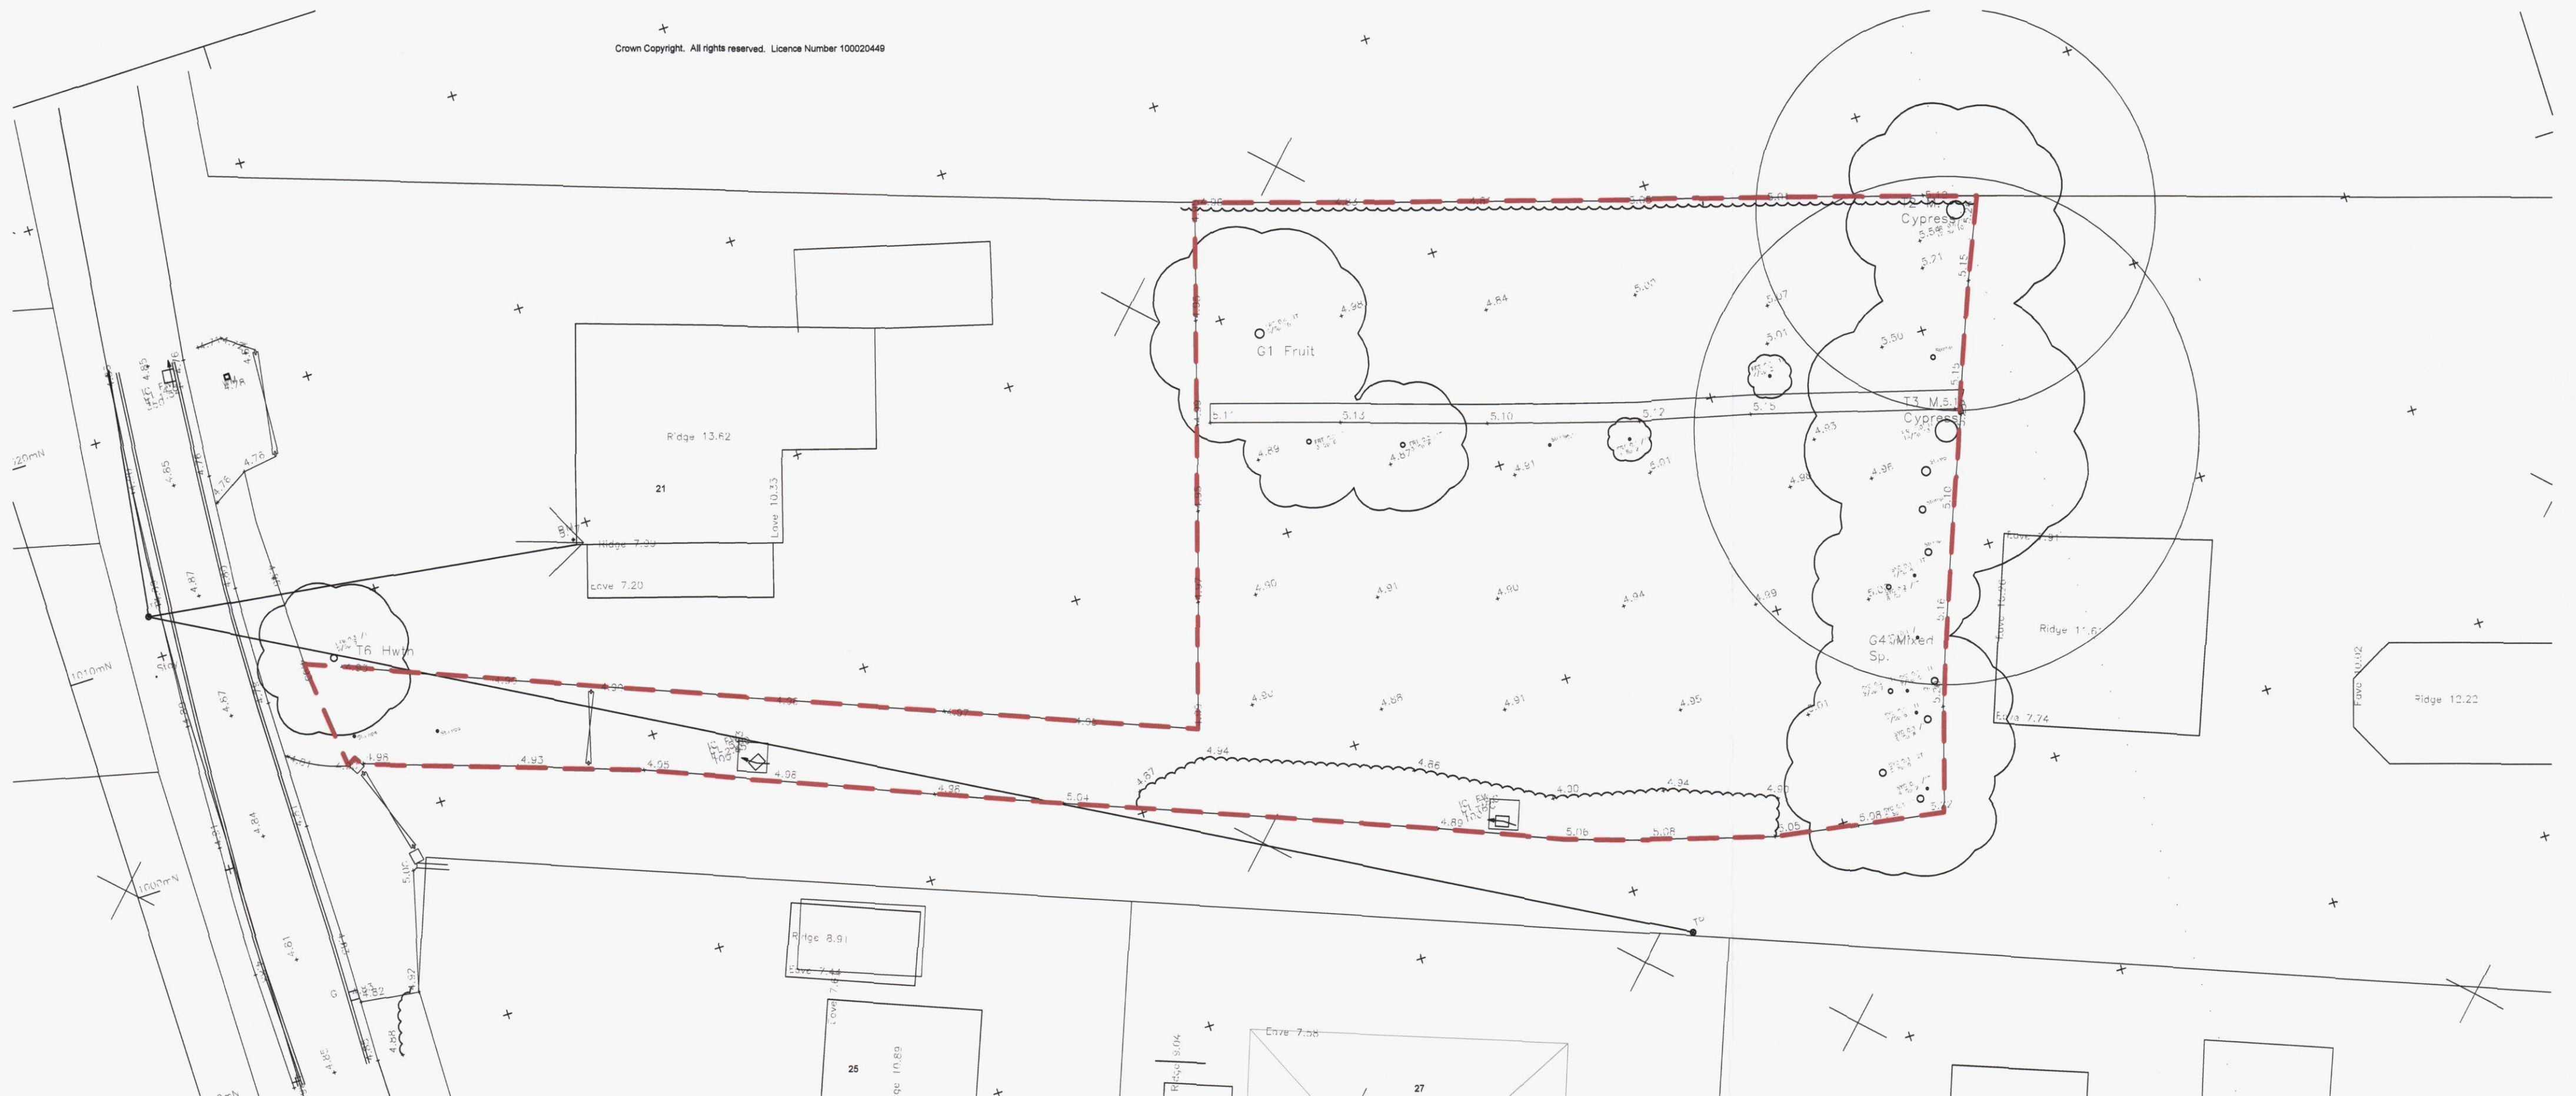

-1.	Existing Plan	1:200
-----	---------------	-------

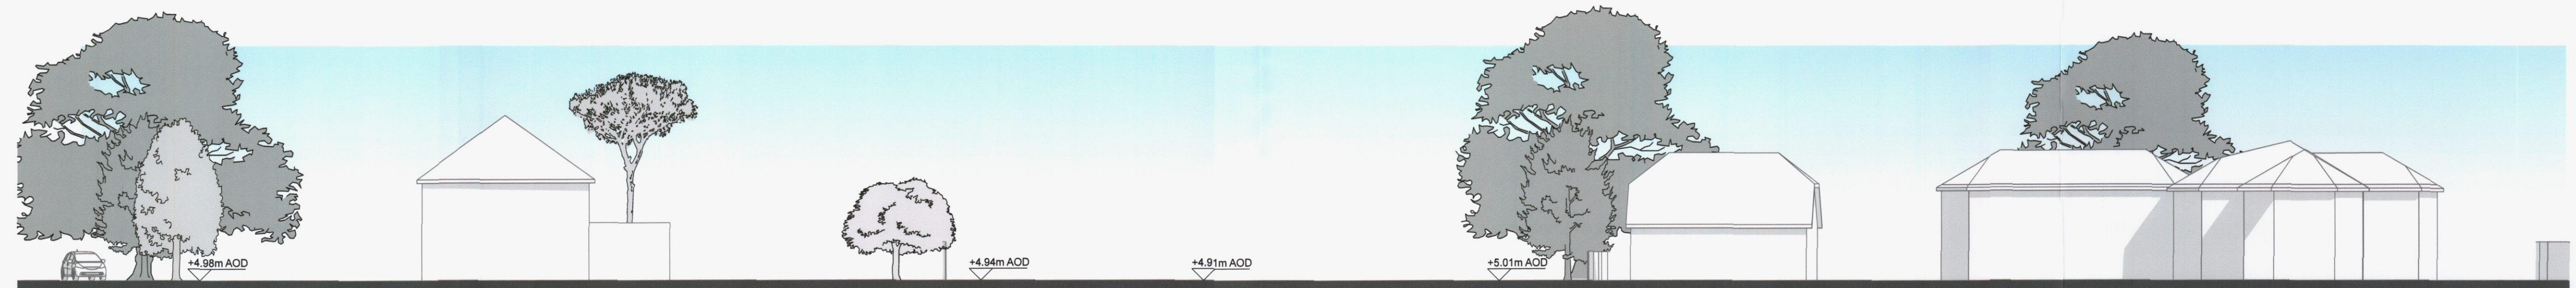

Existing Elevational-Section DD DD 1:200