

APPROVED

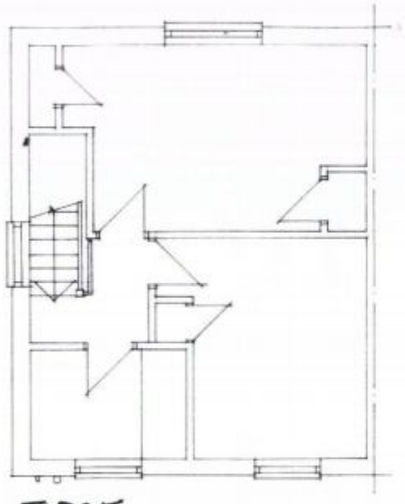


FIRST

EXISTING FLOOR PLANS 1:100

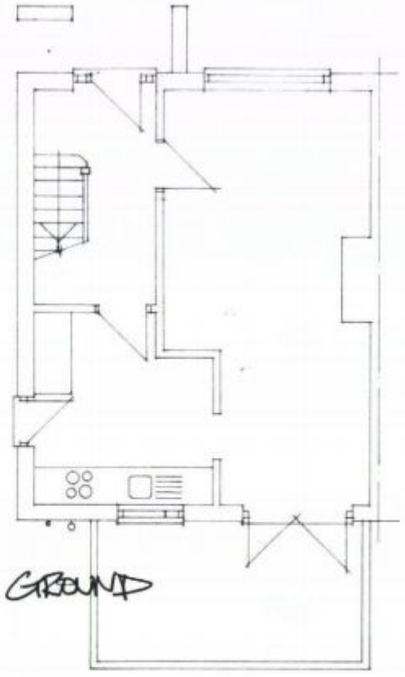


GROUND

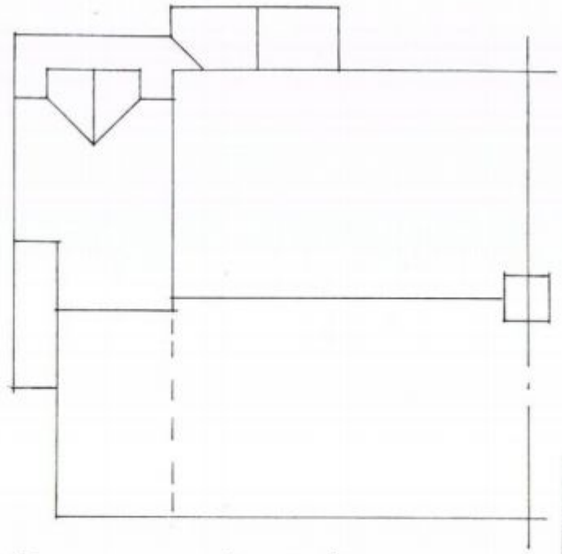


PROPOSED ROOF PLAN 1:100

HAVANT BOROUGH COUNCIL
- 1 SEP 2011
RECEIVED

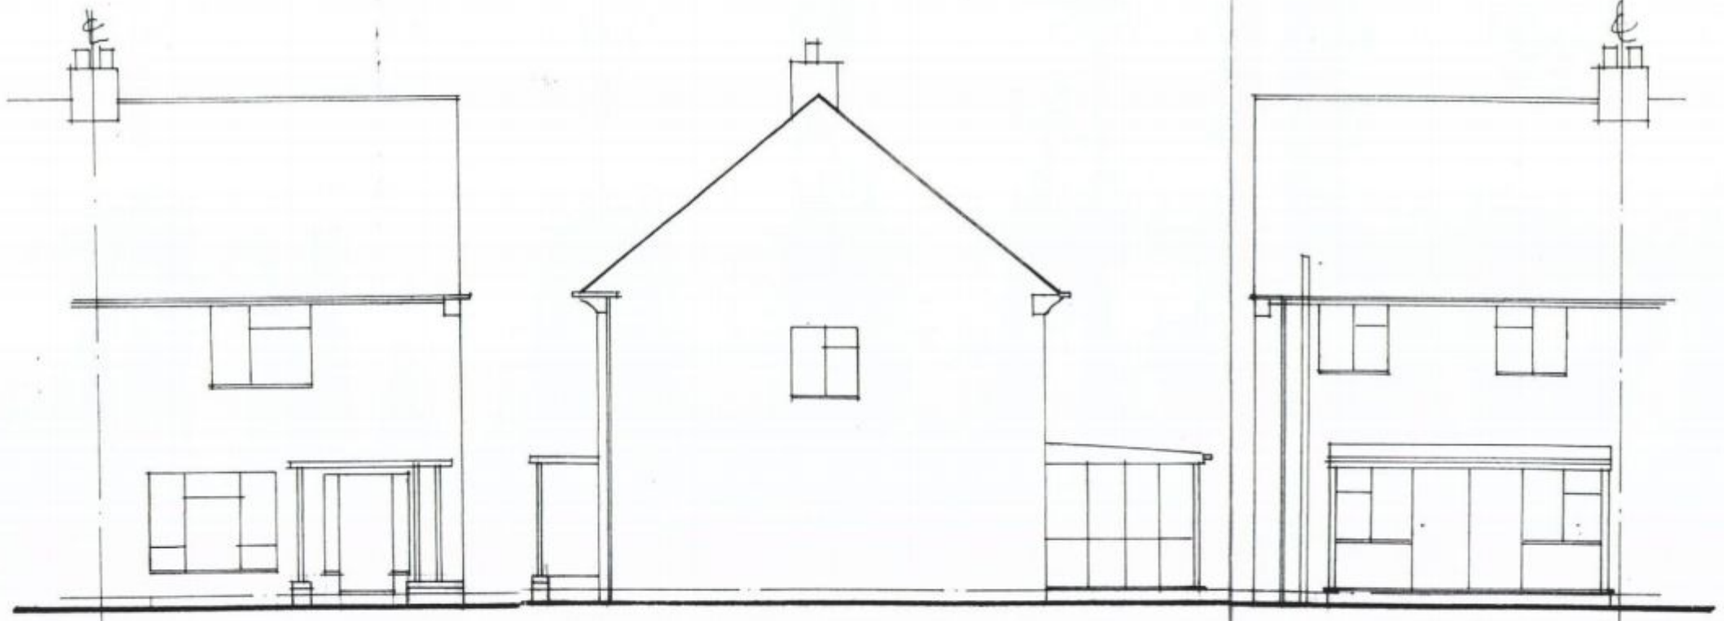

FRONT SIDE REAR

EXISTING ELEVATIONS 1:100

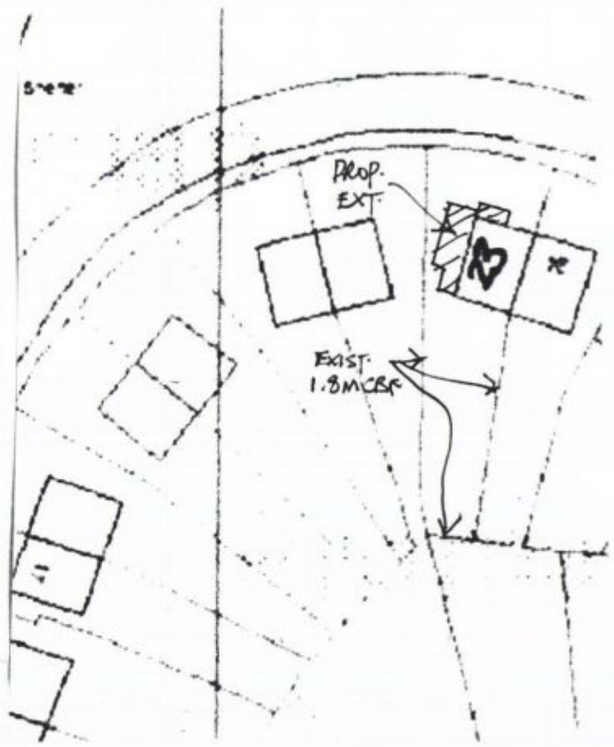

BLOCK PLAN 1:500

23 LEWIS ROAD, EMSWORTH