



6000

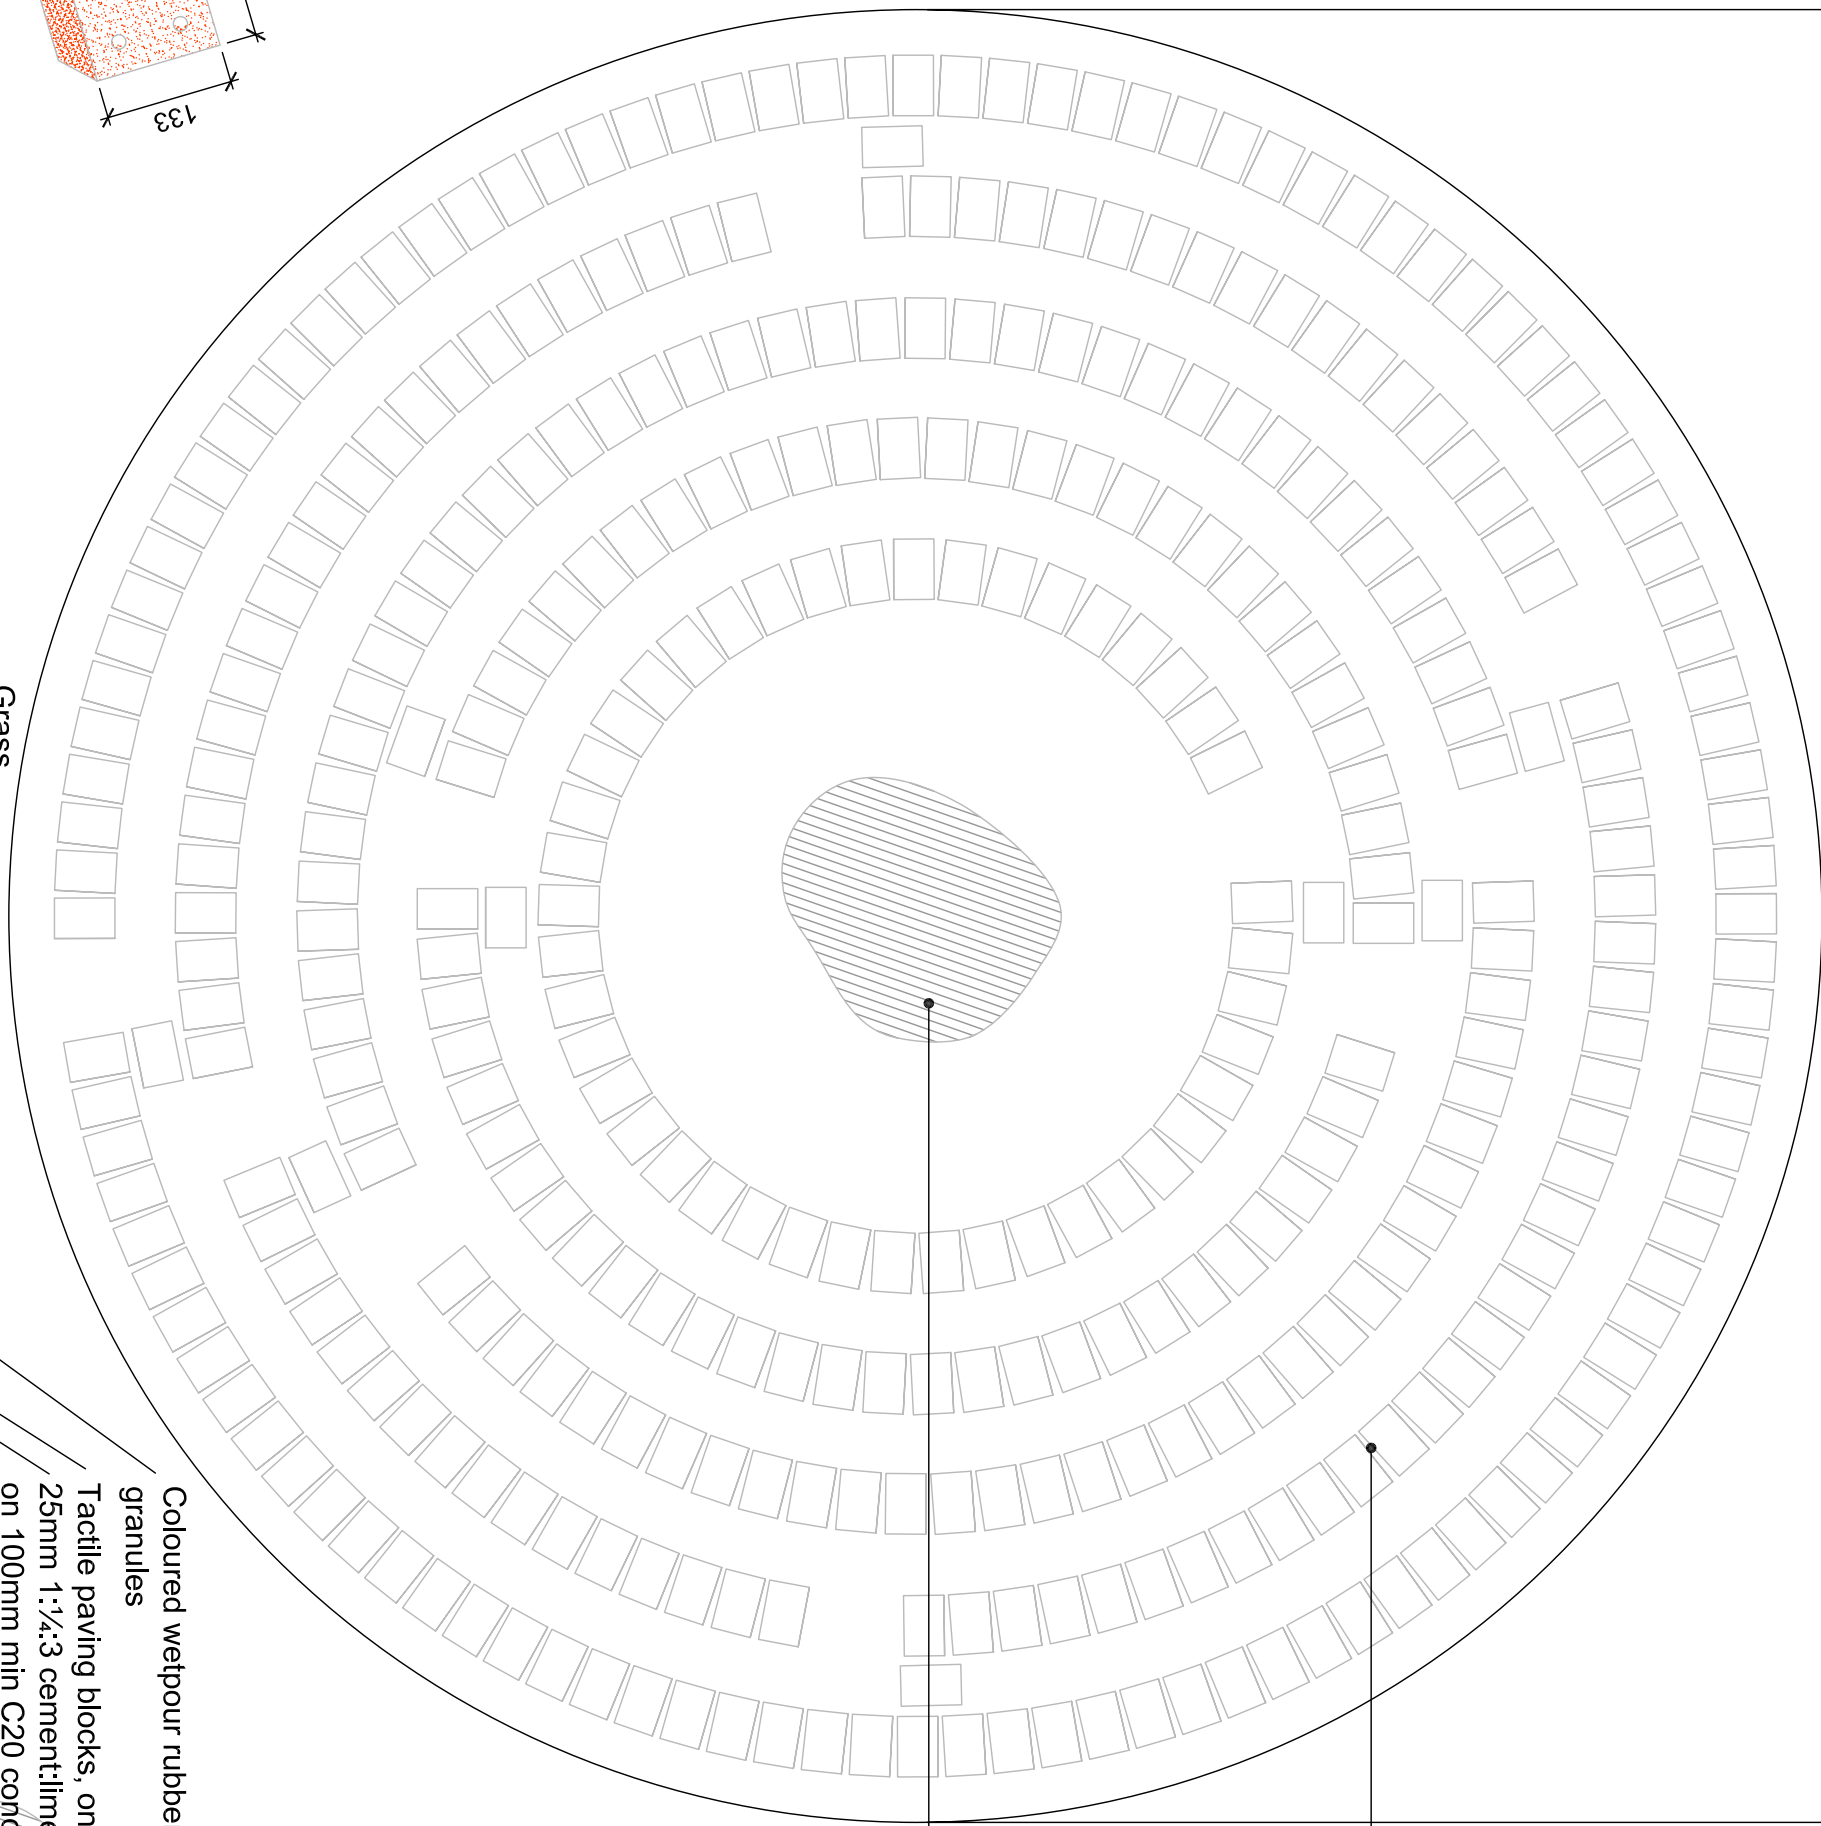


Tactile maze:  
200 x 135 x 65mm deep red tactile paving blocks set in mortar on concrete base.  
Contrasting-coloured wetpour rubber granule infill between paving blocks.

Approx 1m dia. selected glacial boulder, set on concrete base

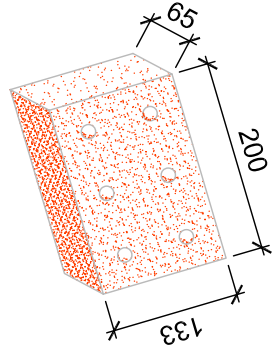

TYPICAL TACTILE PAVER

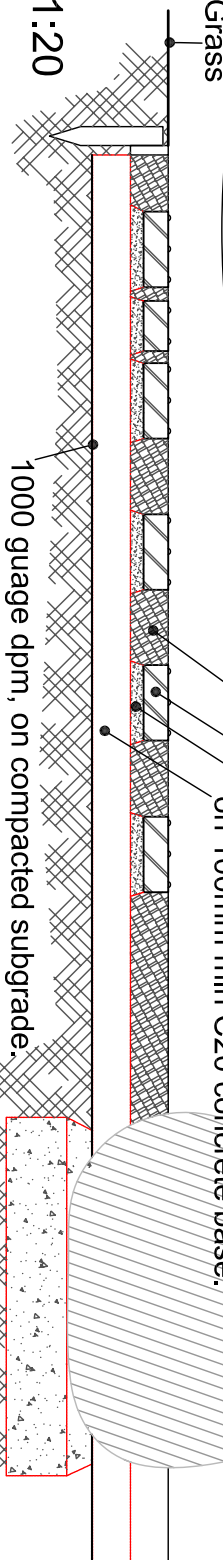

SECTION THROUGH MAZE 1:20

**Notes**  
Use figure dimensions where available. Critical dimensions should not be scaled. Verify all dimensions on site before preparing shop drawings or commencing any work.  
Copyright ©. This drawing must not be reproduced without the permission of Groundwork Solent  
© Crown Copyright 2007. All Rights Reserved. Ordnance Survey Licence number 0100041467

DATE REVISIONS ISSUE

DESIGN **PLANNING** TENDER CONTRACT



GROUNDWORK SOLENT  
49 Stoke Road  
Gosport  
Hants  
PO12 1LS  
Tel: 023 9261 7020  
Fax: 023 9242 0418  
email: gosport@groundwork.org.uk  
www.southeastgroundwork.org.uk

CLIENT  
St Francis Church

PROJECT  
St Francis Church, Leigh Park, Havant  
Proposed improvements to frontage

TITLE  
Tactile Maze Detail

SCALE  
1:25 @ A3

DRAWN BY  
MK

CHECKED BY  
MK

PROJECT CODE  
101

ISSUE