


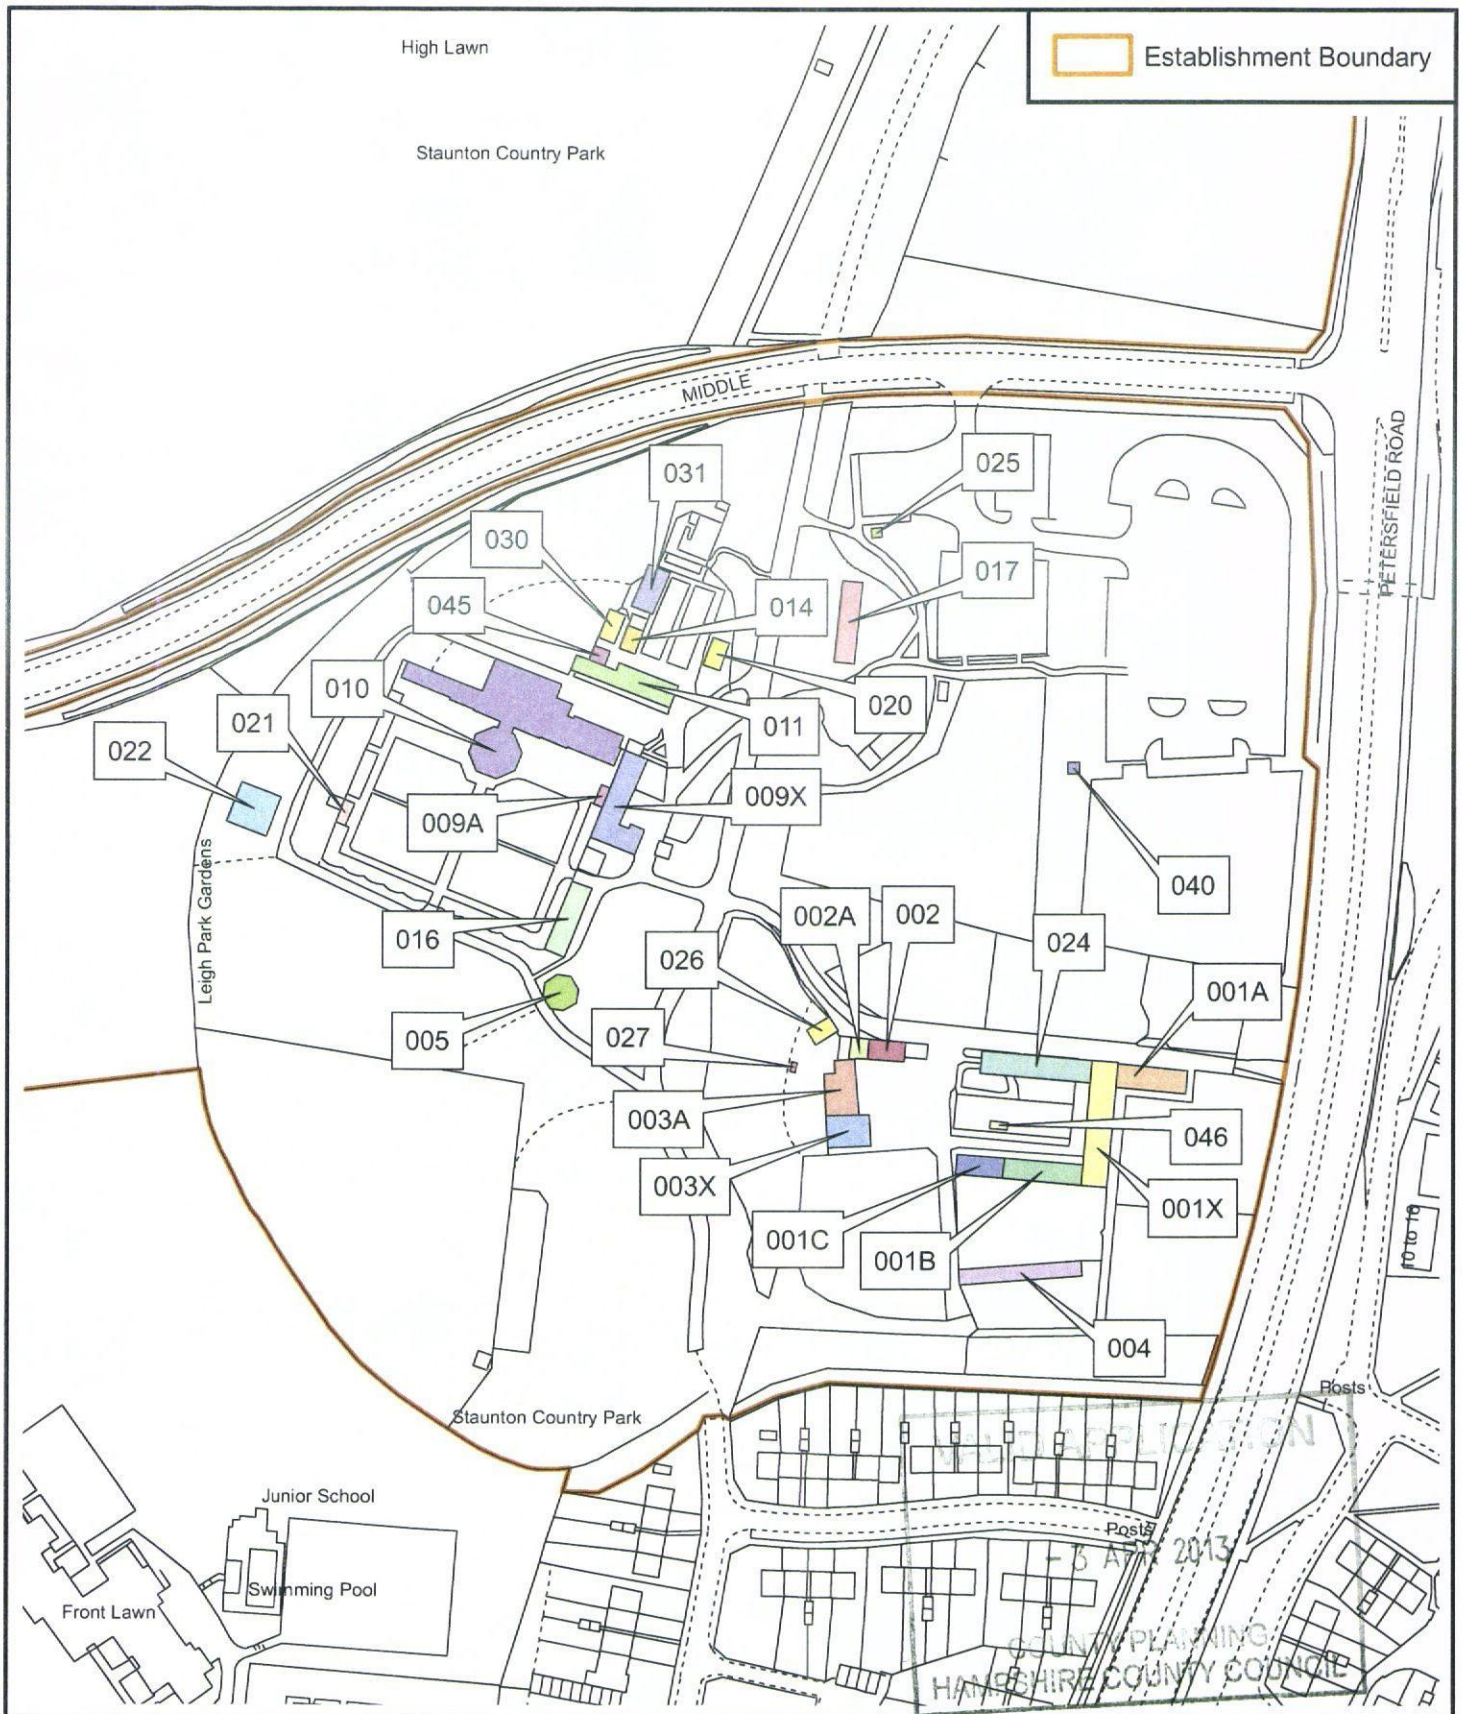

This map is reproduced from Ordnance Survey material with the permission of Ordnance Survey on behalf of the Controller of Her Majesty's Stationery Office © Crown copyright. Unauthorised reproduction infringes Crown copyright and may lead to prosecution or civil proceedings. Hampshire County Council 100019180 2011



1:2000



Hampshire
County Council

PROPERTY SERVICES

ESTABLISHMENT BUILDING PLAN

5000/8000002

Property: **SIR GEORGE STAUNTON COUNTRY PARK**
Address: **SOUTH OF MIDDLE PARK ROAD HAVANT PO9 5ET**

File Ref: **13R/12**
Cost Centre: **L6600**
Building Area: **3**
OS Grid Ref: **SU72000921**

Permanent Buildings Last Amended: **07/10/2011**
Temporary Buildings Last Amended: **18/02/2009**

HAVANT BOROUGH
COUNCIL

18 APR 2013

RECEIVED