PERMIT

50 Hazleton Way

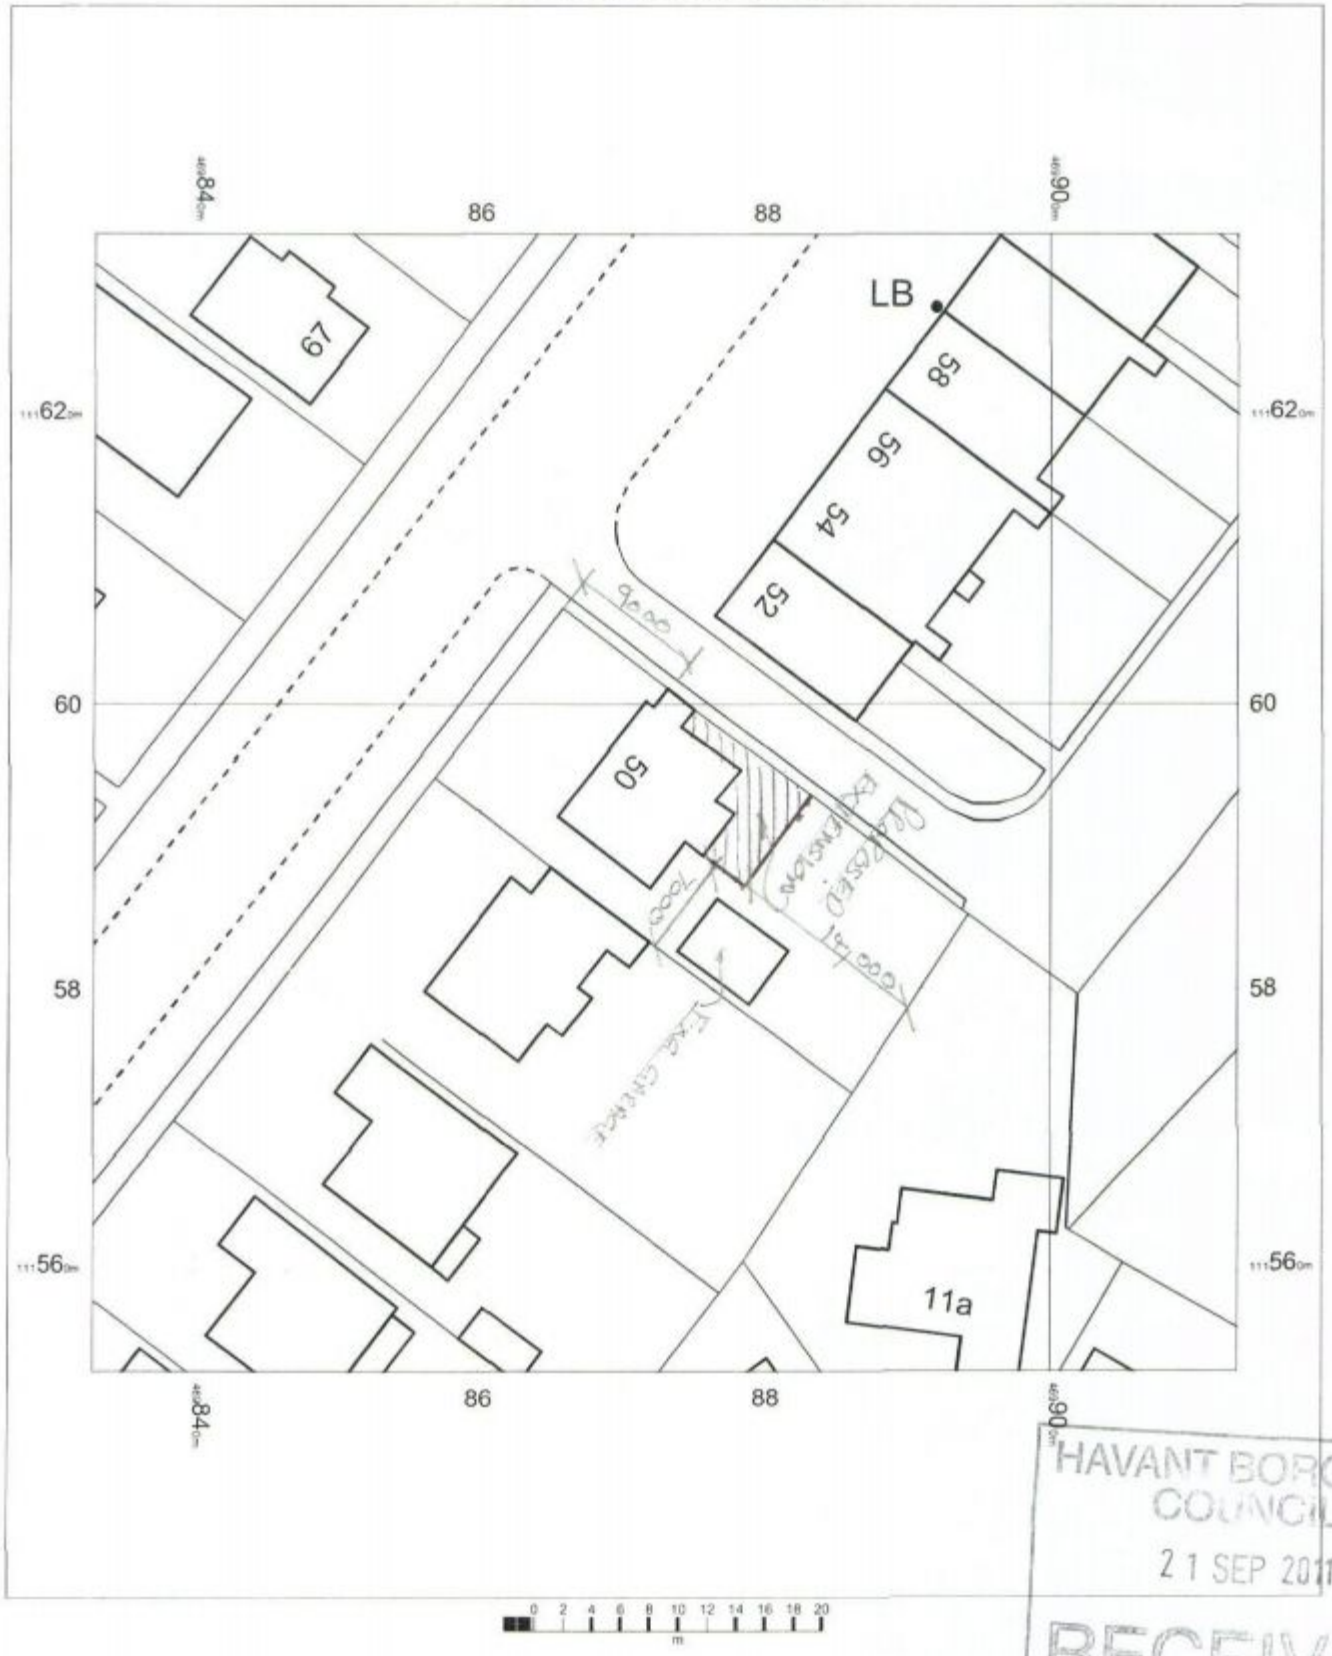

HAVANT BOROUGH COUNCIL
21 SEP 2011
RECEIVED

50 Hazleton Way
Cowplain
Waterlooville
Po8 9bt

N

OS Mastermap
19 September 2011, ID: BLJT-00095831
www.planningapplicationmaps.co.uk

1:500 scale print at A4, Centre: 469873 E, 111593 N

©Crown Copyright. Licence no. 10001998

Mapping sourced from Ordnance Survey

bluejet mapping