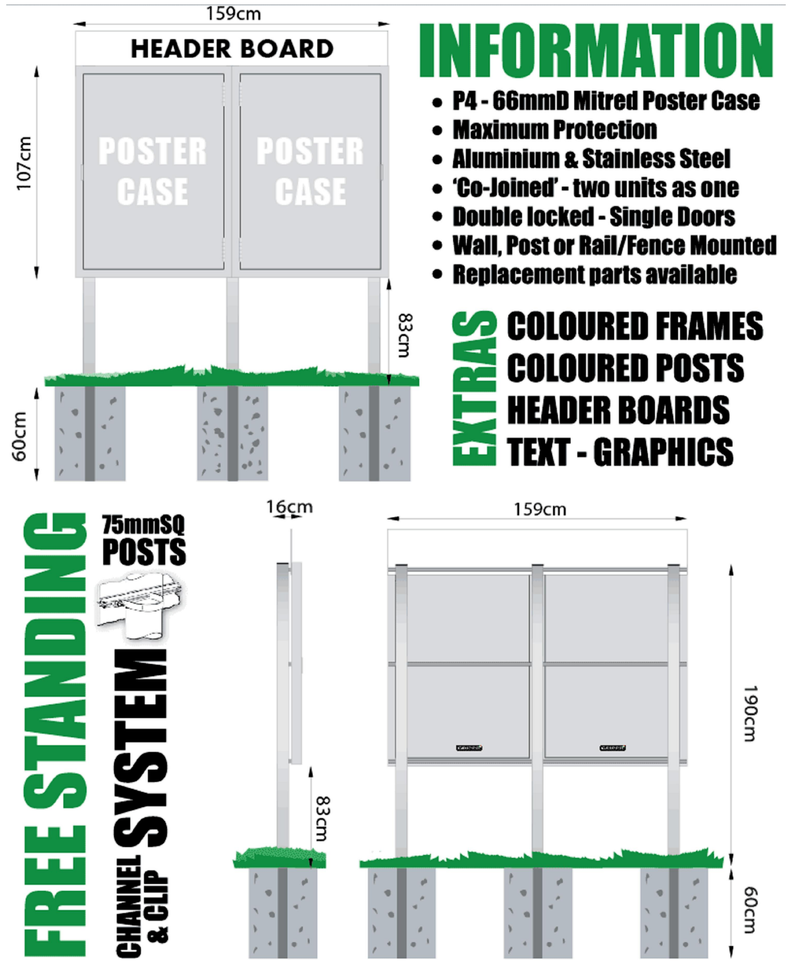

Please note
This drawing is not to scale and dimensions should be taken from the text dimensions on the drawing



Example of Information board

Design and Access Statement
If approved this information board will be one of three boards on the south coast of Hayling Island to give information on Allied forces activity on Hayling Island as part of the World War 2 Heritage trail along the south coast of the UK. This specific board will provide information on the Mulberry Harbour

Please Note
No refeference has been made to level surveys, tree surveys or flood risk assessments as this application has no impact in these areas

Proposed Information Board

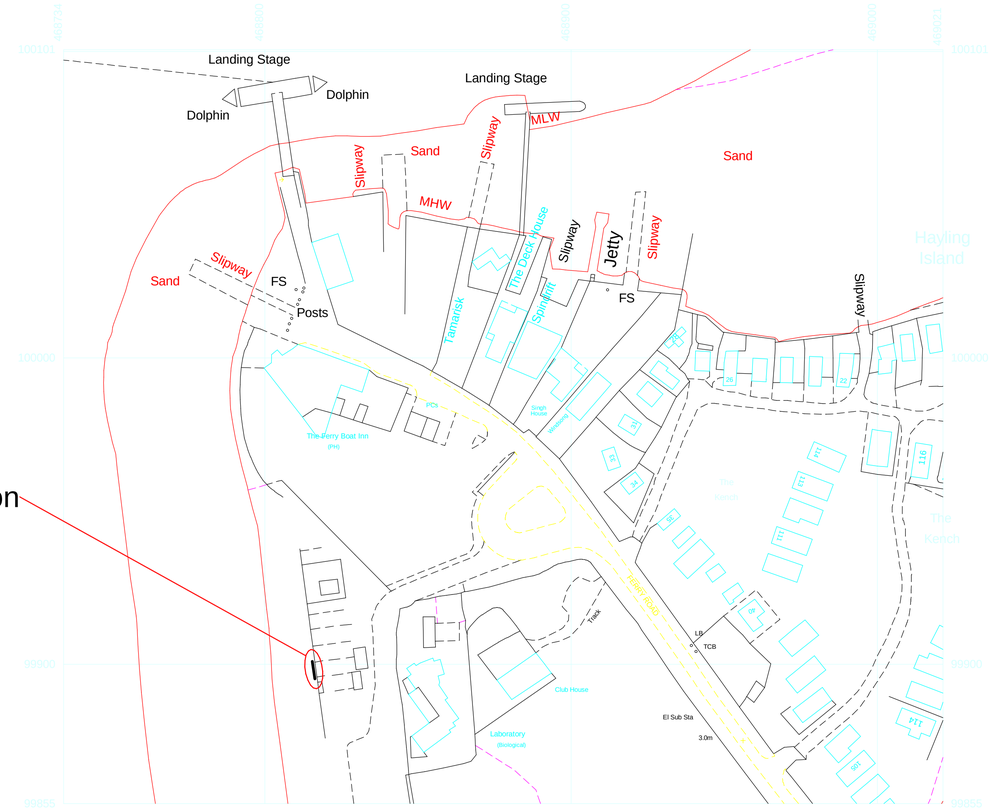

(c) Crown Copyright 2011
Reproduction in whole or in part is prohibited without the prior permission of Ordnance Survey

Site / Location Plan Scale 1:1000

This Map was purchased in November 2011 from Reebrook Printers licence number 001010020

IJ Murray Associates

www.ijma.co.uk

IJ Murray Associates
173 Havant Road
Hayling Island
Hampshire
PO11 0LF
Phone 02392469004
Mob 07779 246915
e-mail ian@ijma.co.uk

These drawings are for planning and building regulation purposes only and are not for construction. All dimensions should be checked on site before work commences

No.	Description	Date

COPP Heroes Memorial Fund Info board

Ferry Car Park

Project number	Project Number
Date	Issue Date
Drawn by	Author
Checked by	Checker

A101 R1

Scale

06/01/2012 16:06:31