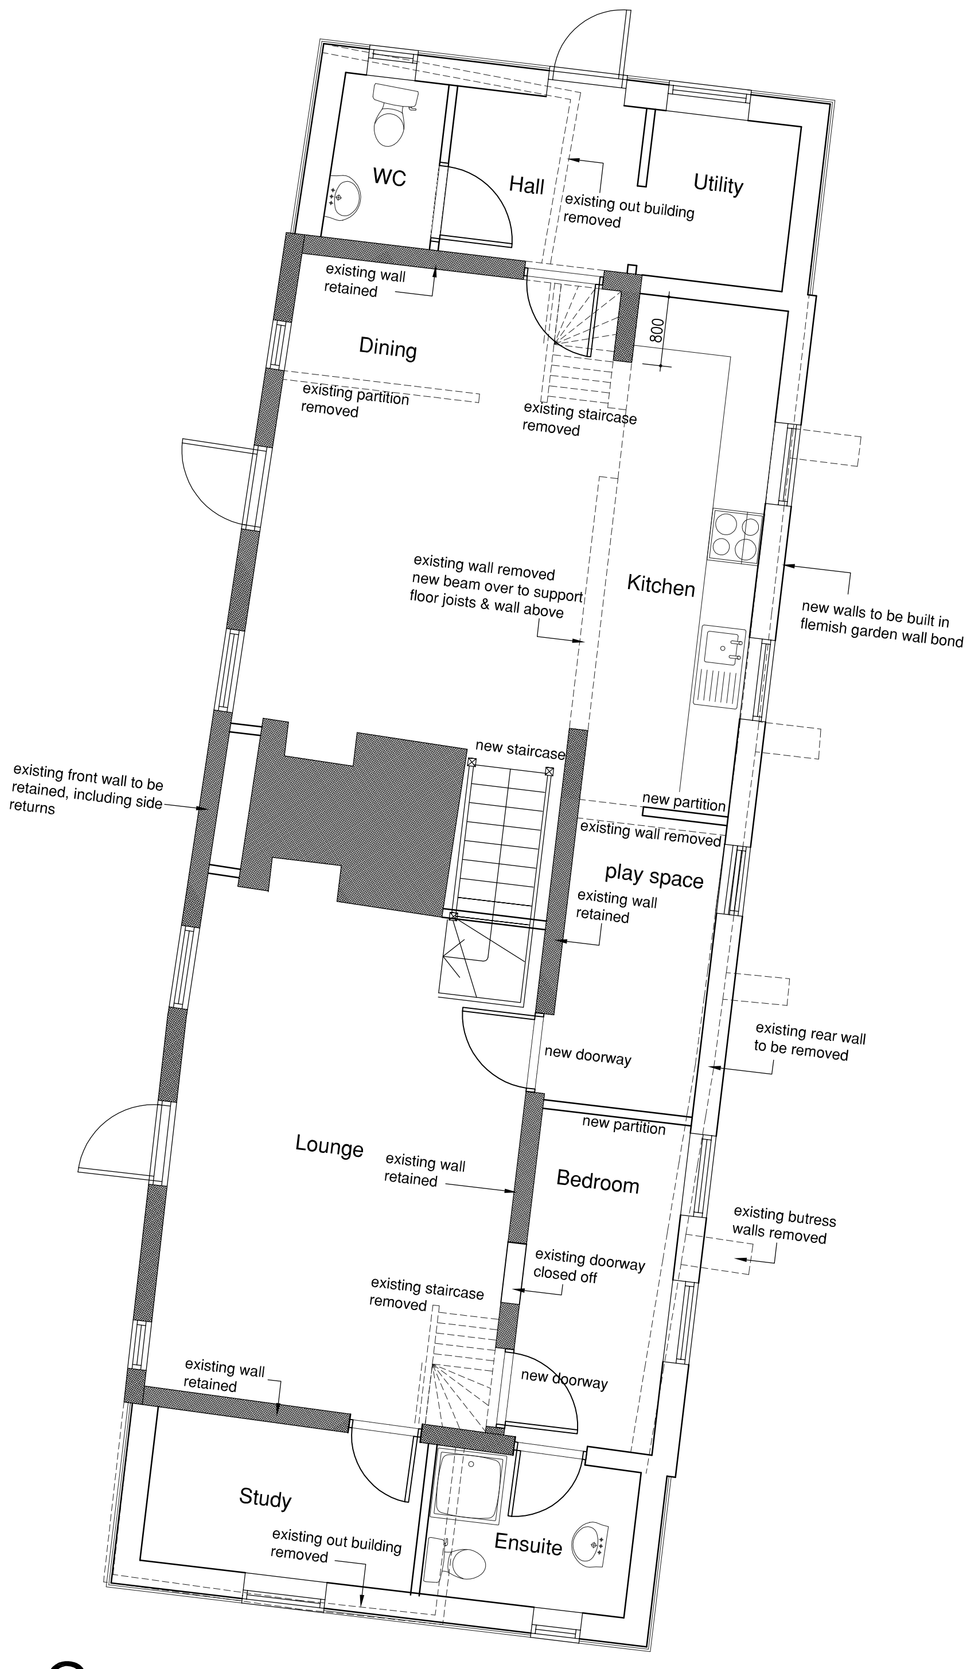

Ground Floor Plan

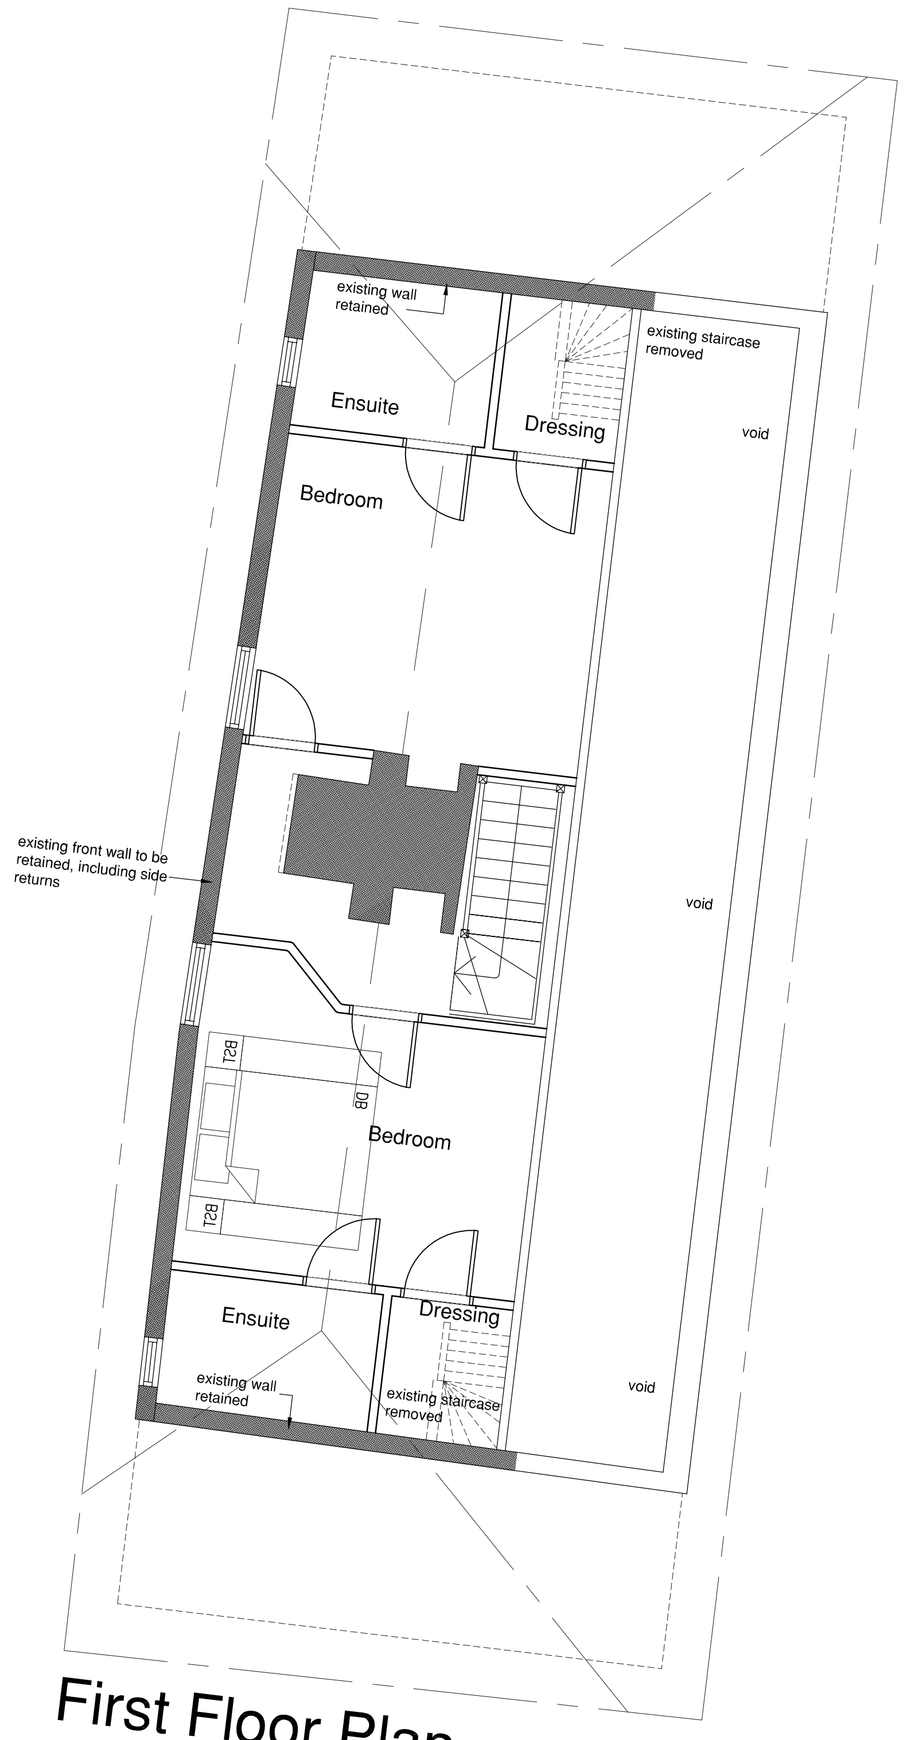

First Floor Plan

Rev			
D	First floor dormers removed, part of wall added back to kitchen	mw 16.11.11	
C	Notes added	mw 15.09.11	
B	Chimney revised	mw 27.07.11	
A	Layout modified	mw 07.07.11	
Rev		Dwn / Date	Chk / Date

This drawing is copyright and must not be disclosed to third parties without permission
Scaled dimensions are not to be used for construction

4 Queensgate
Queens Road
Fareham
Hampshire
PO16 0NW

Tel: 01329 288911
Fax: 01329 221913
E-mail: admin@m2architecture.com

PROJECT

10 Southleigh Road
Havant

CLIENT

Pennington & Pope

DRAWING TITLE

Floor Plans
Proposed

PROJECT NO.	DRAWING NO.	REV.	SCALE
11017	200	D	1:50