

Proposed South Elevation
1:100



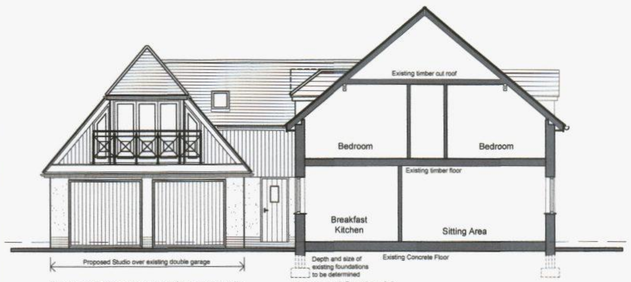
Proposed West Elevation



Proposed East Elevation




Proposed North Elevation





Proposed front elevation of garage studio

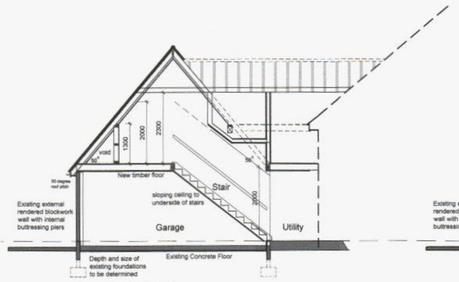Proposed Section AA
through existing house



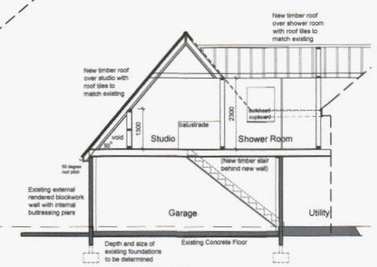

Proposed Section BB
through stair up to Studio





Proposed Section CC
through garage and studio



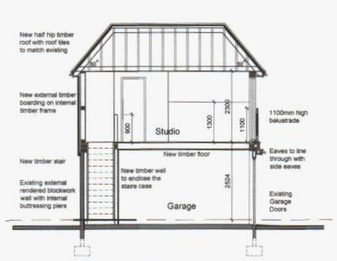

Proposed section DD
through garage and Studio



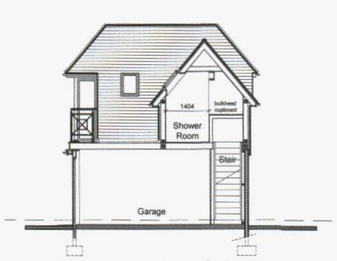

Proposed Section EE
through garage and studio





Proposed Section FF
through shower room

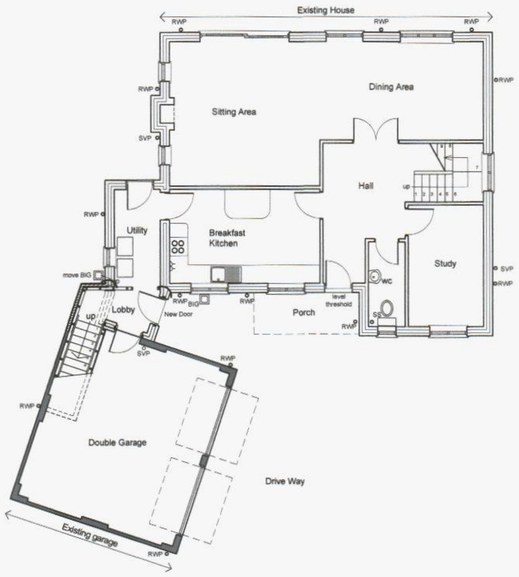


Proposed Ground Floor Plan

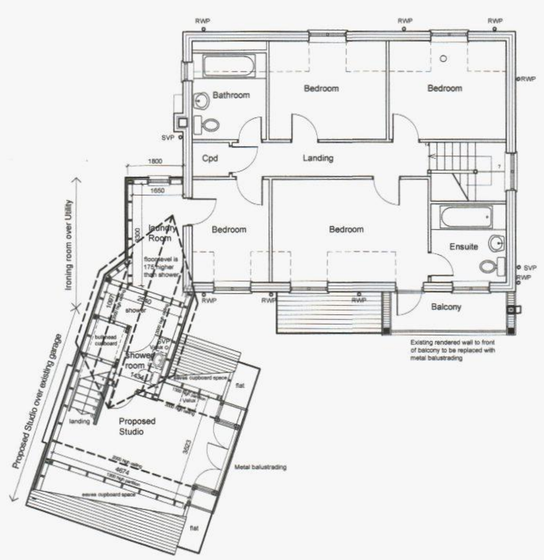


Proposed First Floor Plan

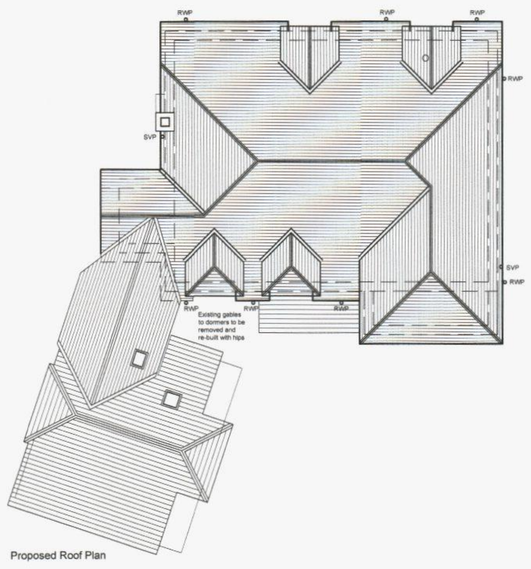



Proposed Roof Plan




Proposed Section GG
through shower room

Roof: Plain roof tiles to match existing
Rooflights: Velux rooflights or equal
Walls: White render at ground floor and painted timber boarding to first floor of new rooms
Windows: White plastic
Balustrading: White painted metal

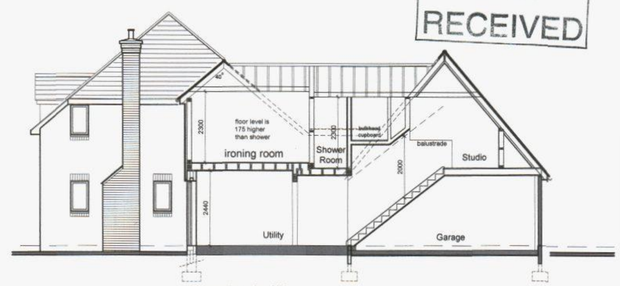TAUNTON DEANE BOROUGH COUNCIL
14 JUL 2011
RECEIVED




Proposed section HH
through ironing room
shower room and
garage / studio

notes:

revisions: A | 8.7.11 | JG | INFORMATION
B | 12.7.11 | JG | PLANNING

revisions:

Mr & Mrs Cornelius

# Garage Studio

20 Bacon Lane, Hayling Island

drawing information title: PROPOSED ELEVATIONS, SECTIONS & PLANS

status: PLANNING
date: JUNE 2011
scale: 1:100 at A1
drawn: JG

job: 4853 dwg: 1201 rev: B

pwparchitects
PWP Architects Ltd 61 South Street, Havant, Hampshire PO9 1BZ
t: 02392 482494 f: 02392 481152
e: design@pwp-architects.com
w: www.pwp-architects.com