





COUNTY PLANNING HAMPSHIRE COUNTY COUNCIL
App No. APP/13/00498
12 JUL 2013
PERMISSION GRANTED ~~FOR A LIMITED PERIOD ONLY~~ SUBJECT TO CONDITIONS ~~PERMISSION REFUSED~~

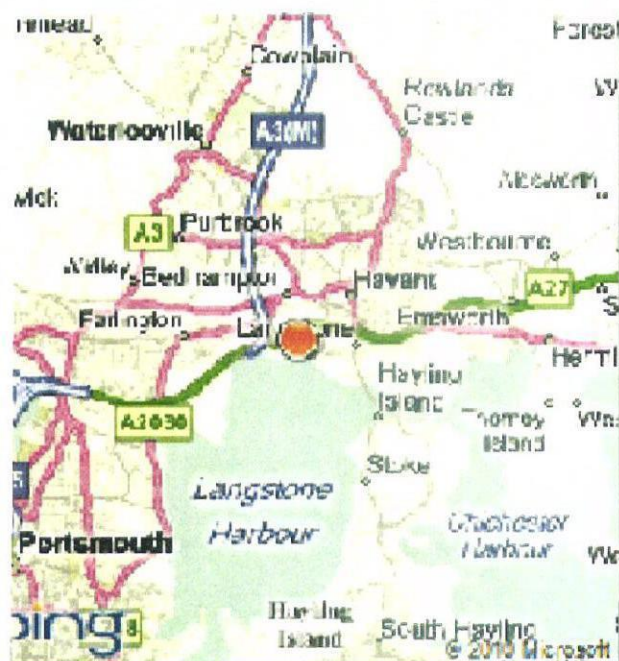

THE SITE

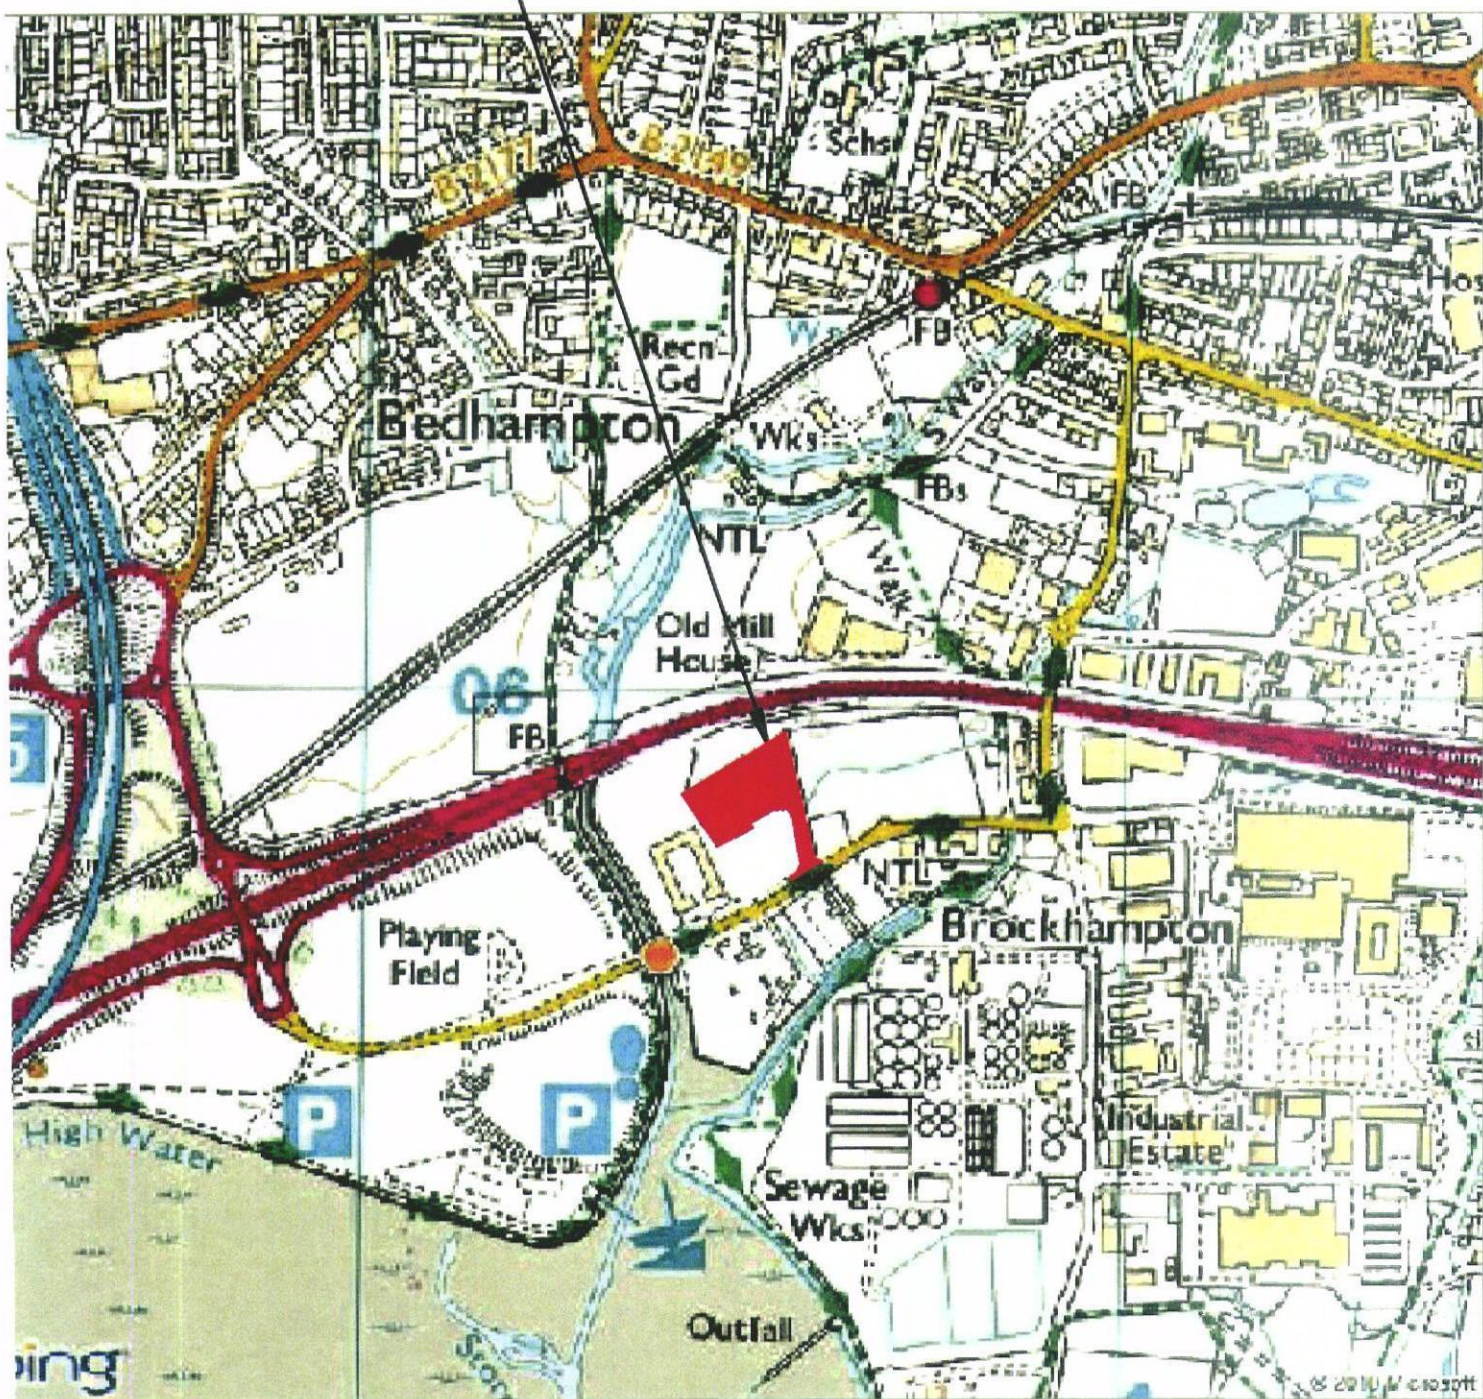

CLIENT HAMPSHIRE COUNTY COUNCIL ECONOMY, TRANSPORT & ENVIRONMENT WASTE MANAGEMENT & RESOURCES		REV. AMENDMENT DATE DRAWN CHD APPD	
CONSULTANT VALID APPROVAL 21 MAY 2013 STUART JARVIS BSc DipTP FCIMT MRTP: DIRECTOR OF ECONOMY, TRANSPORT & ENVIRONMENT		DRAWING TITLE HAVANT INCINERATOR SITE REDEVELOPMENT RELOCATION OF HAVANT HWRC SITE LOCATION PLAN	
APPROVED DD		JOB No. R/J509026.01 SCALE: A4 1:200,000/1:12,500 DATE Aug 11 SHEET No. DRAW No. REV SUFFIX — —	

