


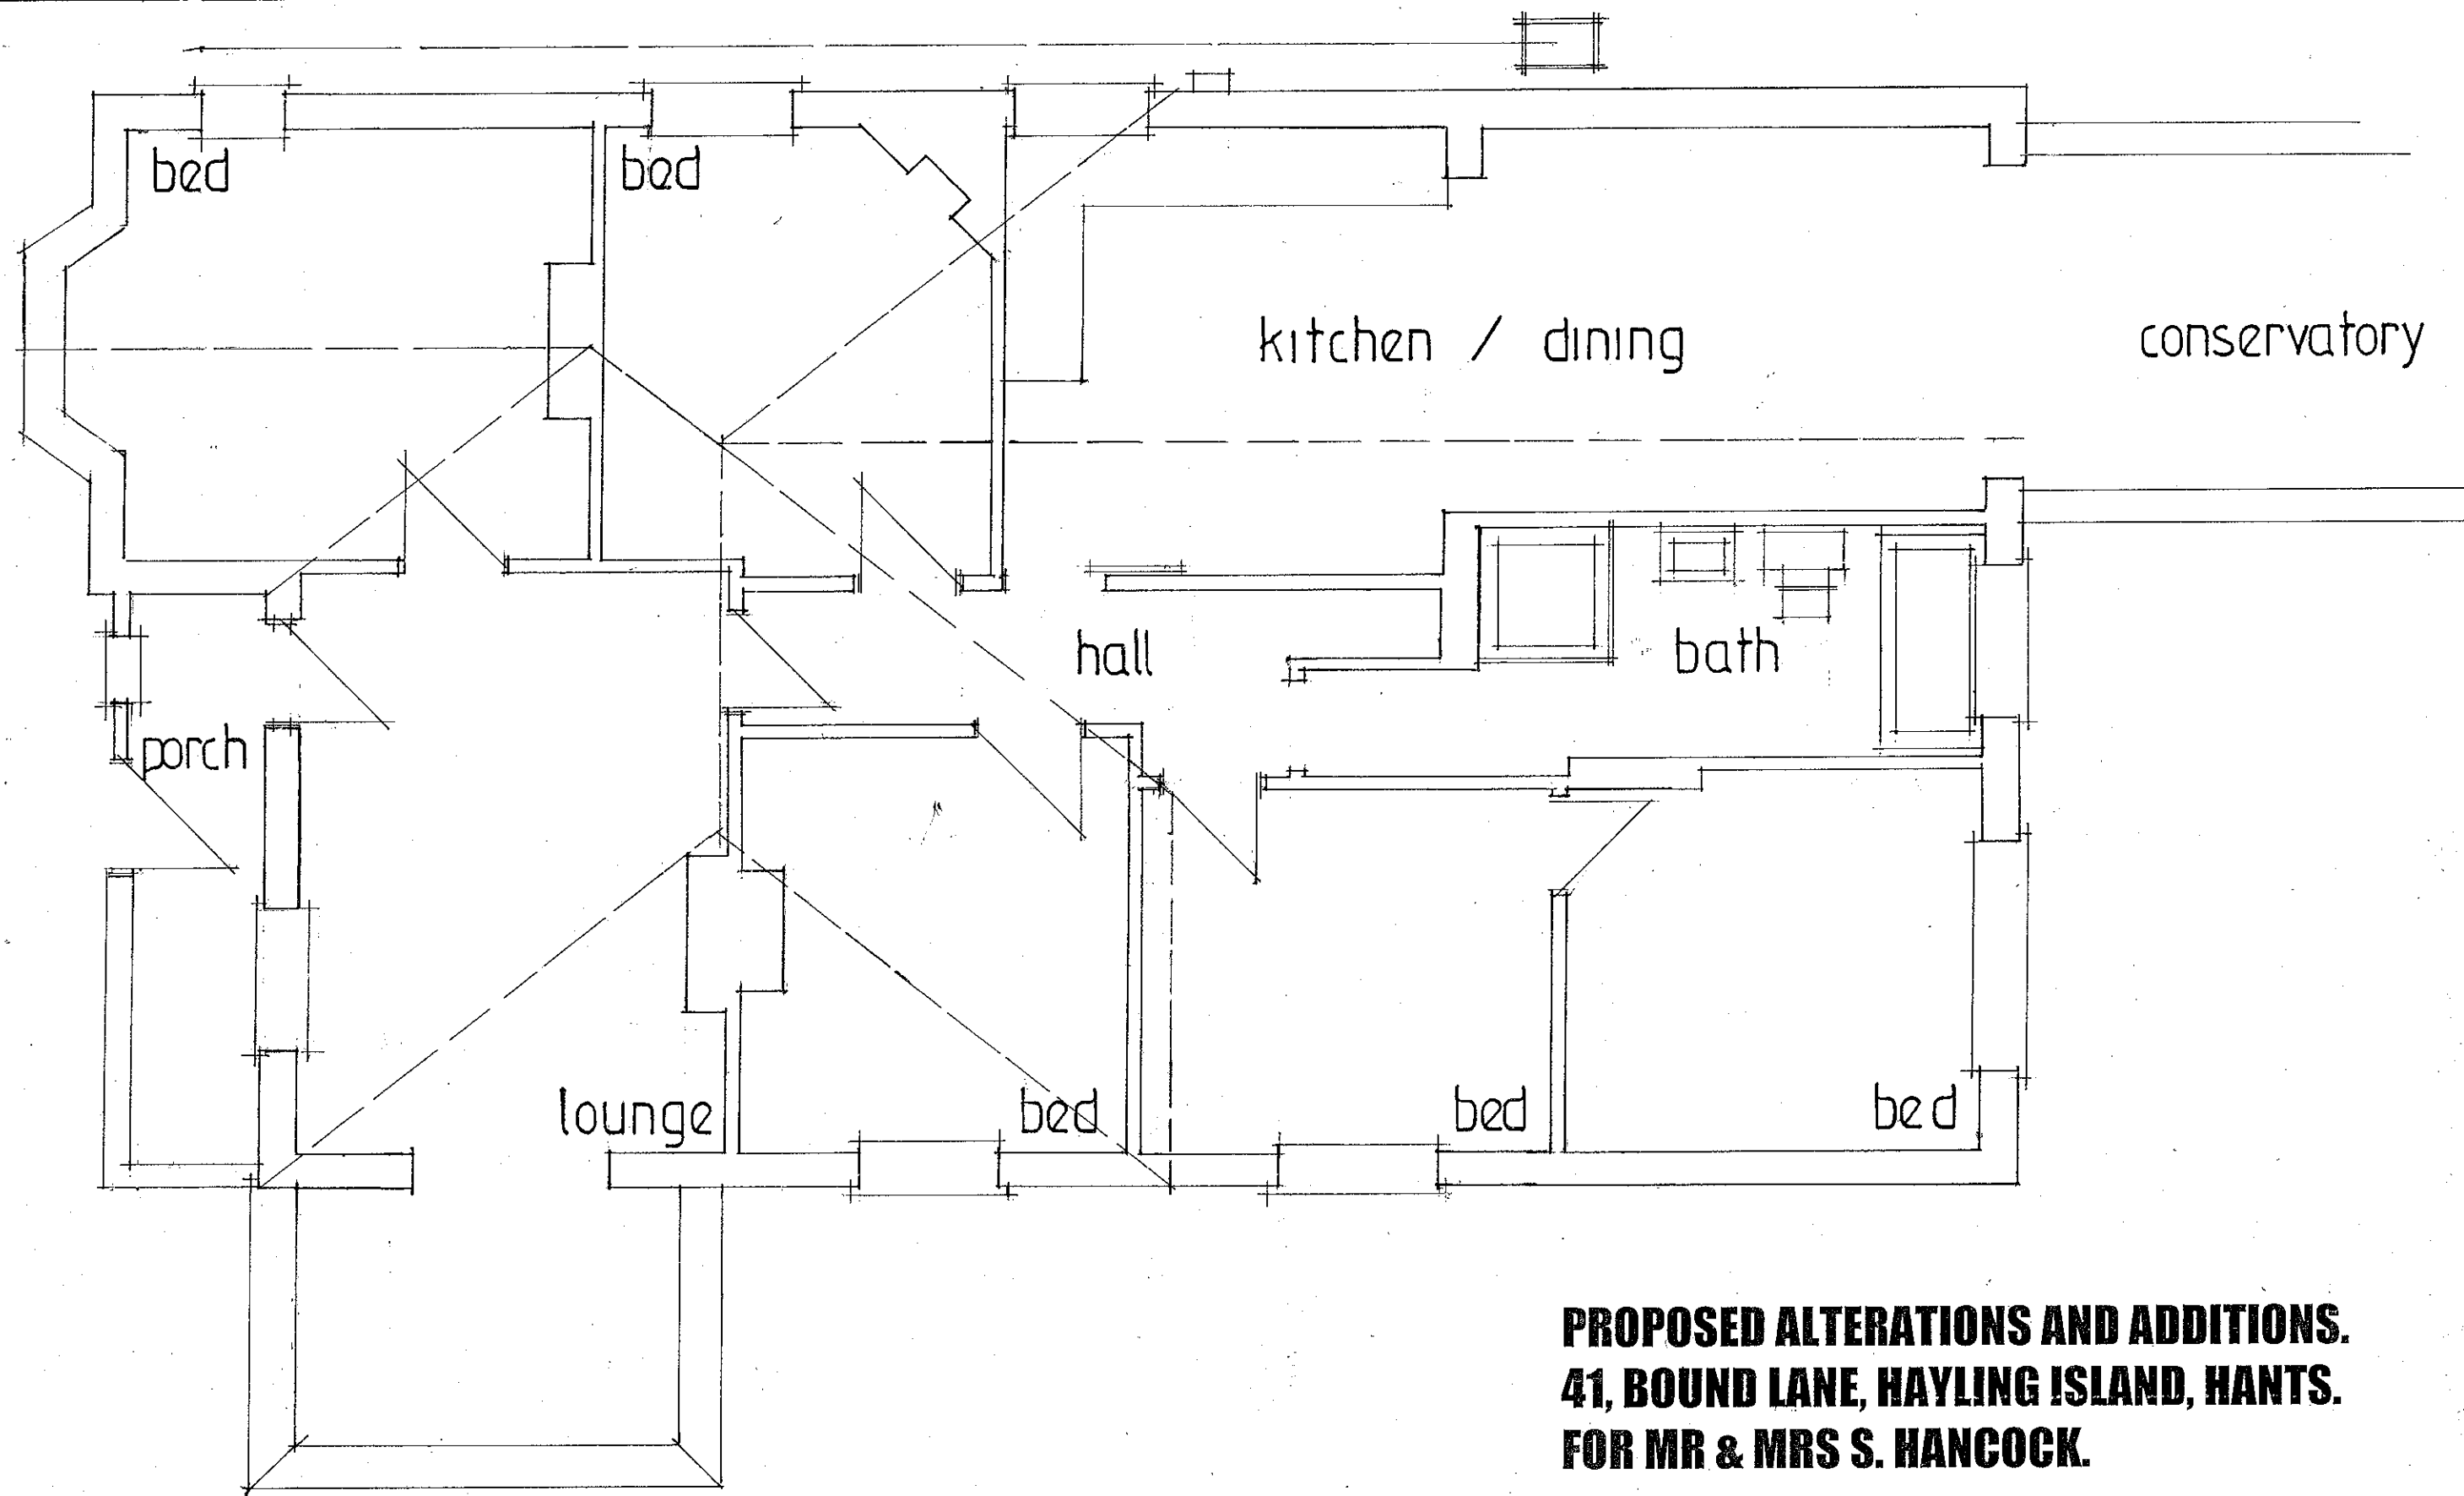

**PROPOSED ALTERATIONS AND ADDITIONS.
41, BOUND LANE, HAYLING ISLAND, HANTS.
FOR MR & MRS S. HANCOCK.**

date april 2013

scale 1:50

Existing layout

PETER J. WALKER MRICS
CHARTERED SURVEYOR
182 SEAFRONT, HAYLING ISLAND, HANTS
PO11 9 AN

TEL: 02392 467571