



**PROPOSED SINGLE STOREY SIDE ADDITION.
33, OAKWOOD ROAD, HAYLING ISLAND, HANTS.
FOR MR & MRS C. REVANS.**

PETER J. WALKER MRICS
CHARTERED SURVEYOR
182 SEAFRONT, HAYLING ISLAND, HANTS
PO11 9 AN

TEL: 02392 467571

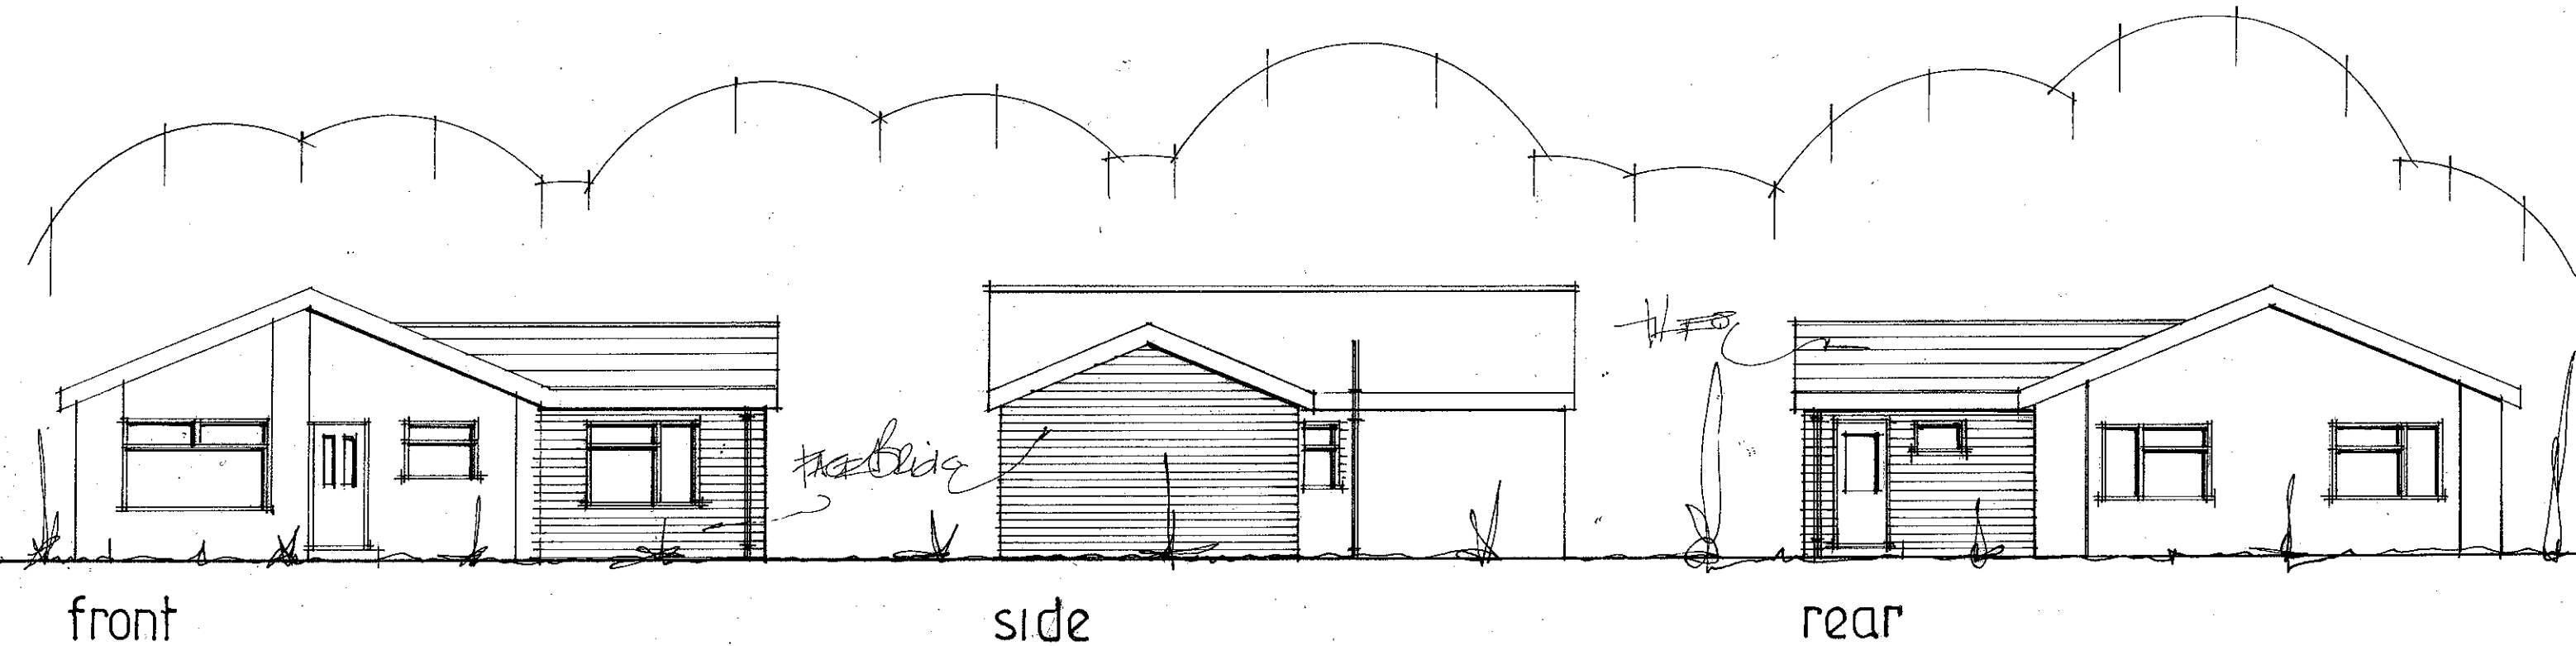

PROPOSED ELEVATIONS

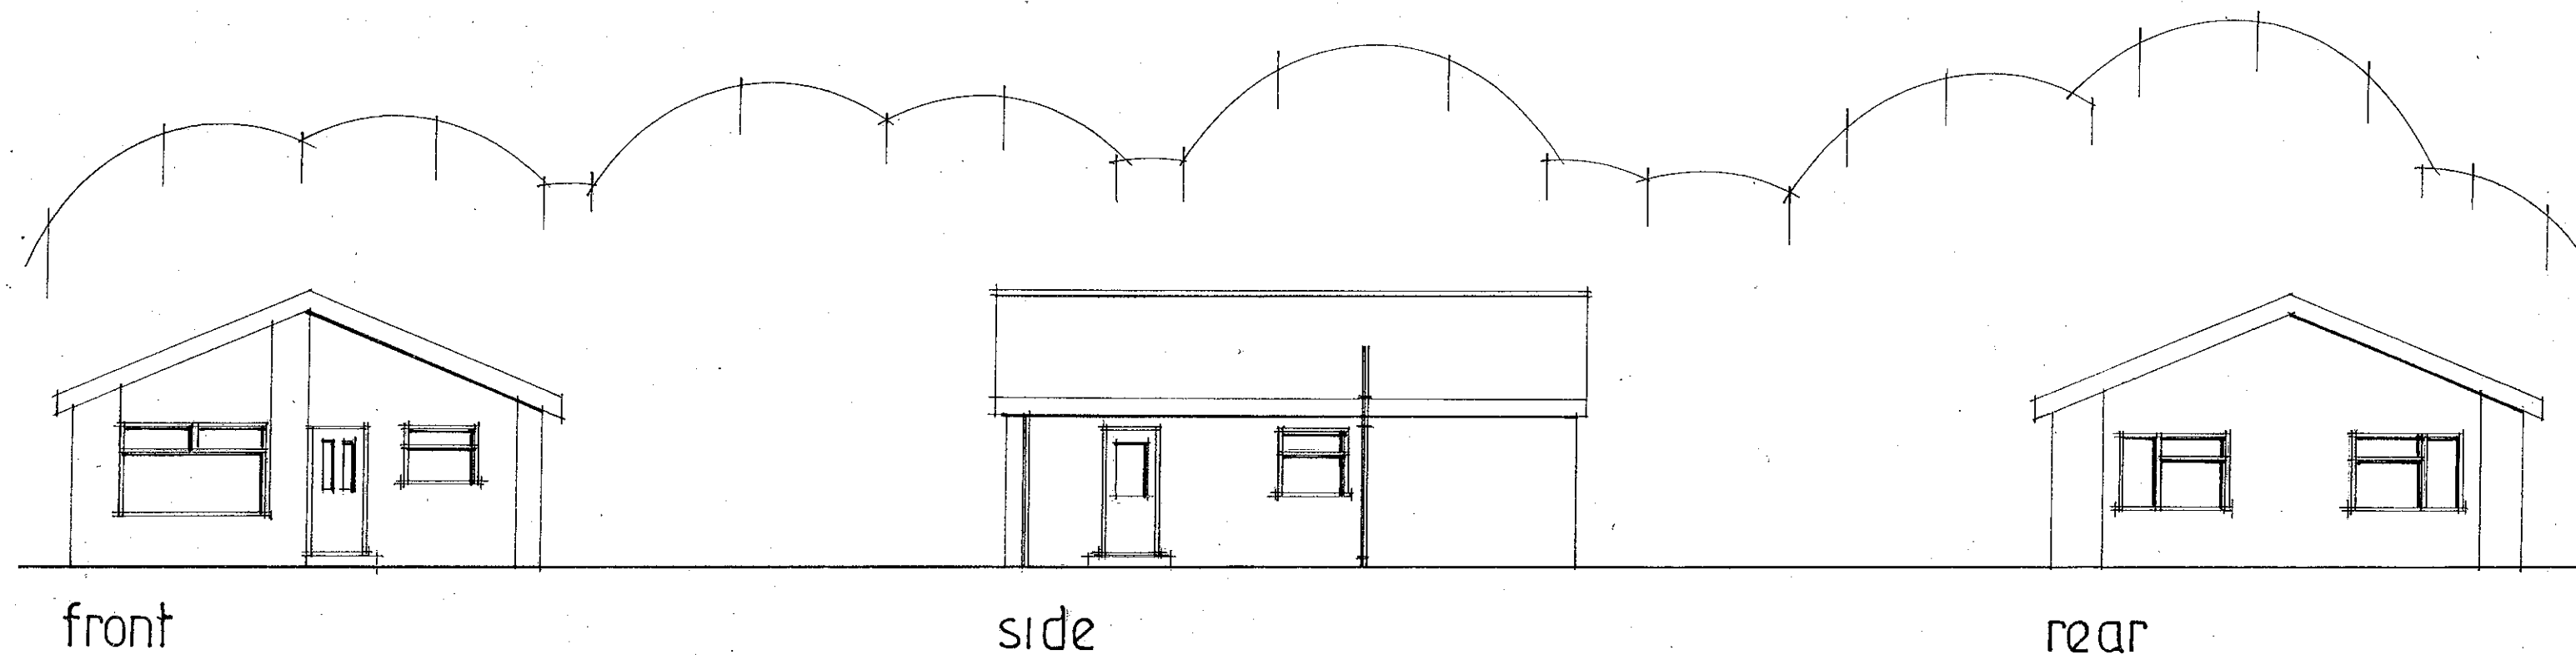

EXISTING ELEVATIONS

scale 1:100

date mar 13