


Project	1089	12 Glenleigh Park Warblington - Proposed Alterations and Extension	
Drawing	EX 01 - Plans - Exisitng		scale as shown
Revisions	This drawing is copyright		

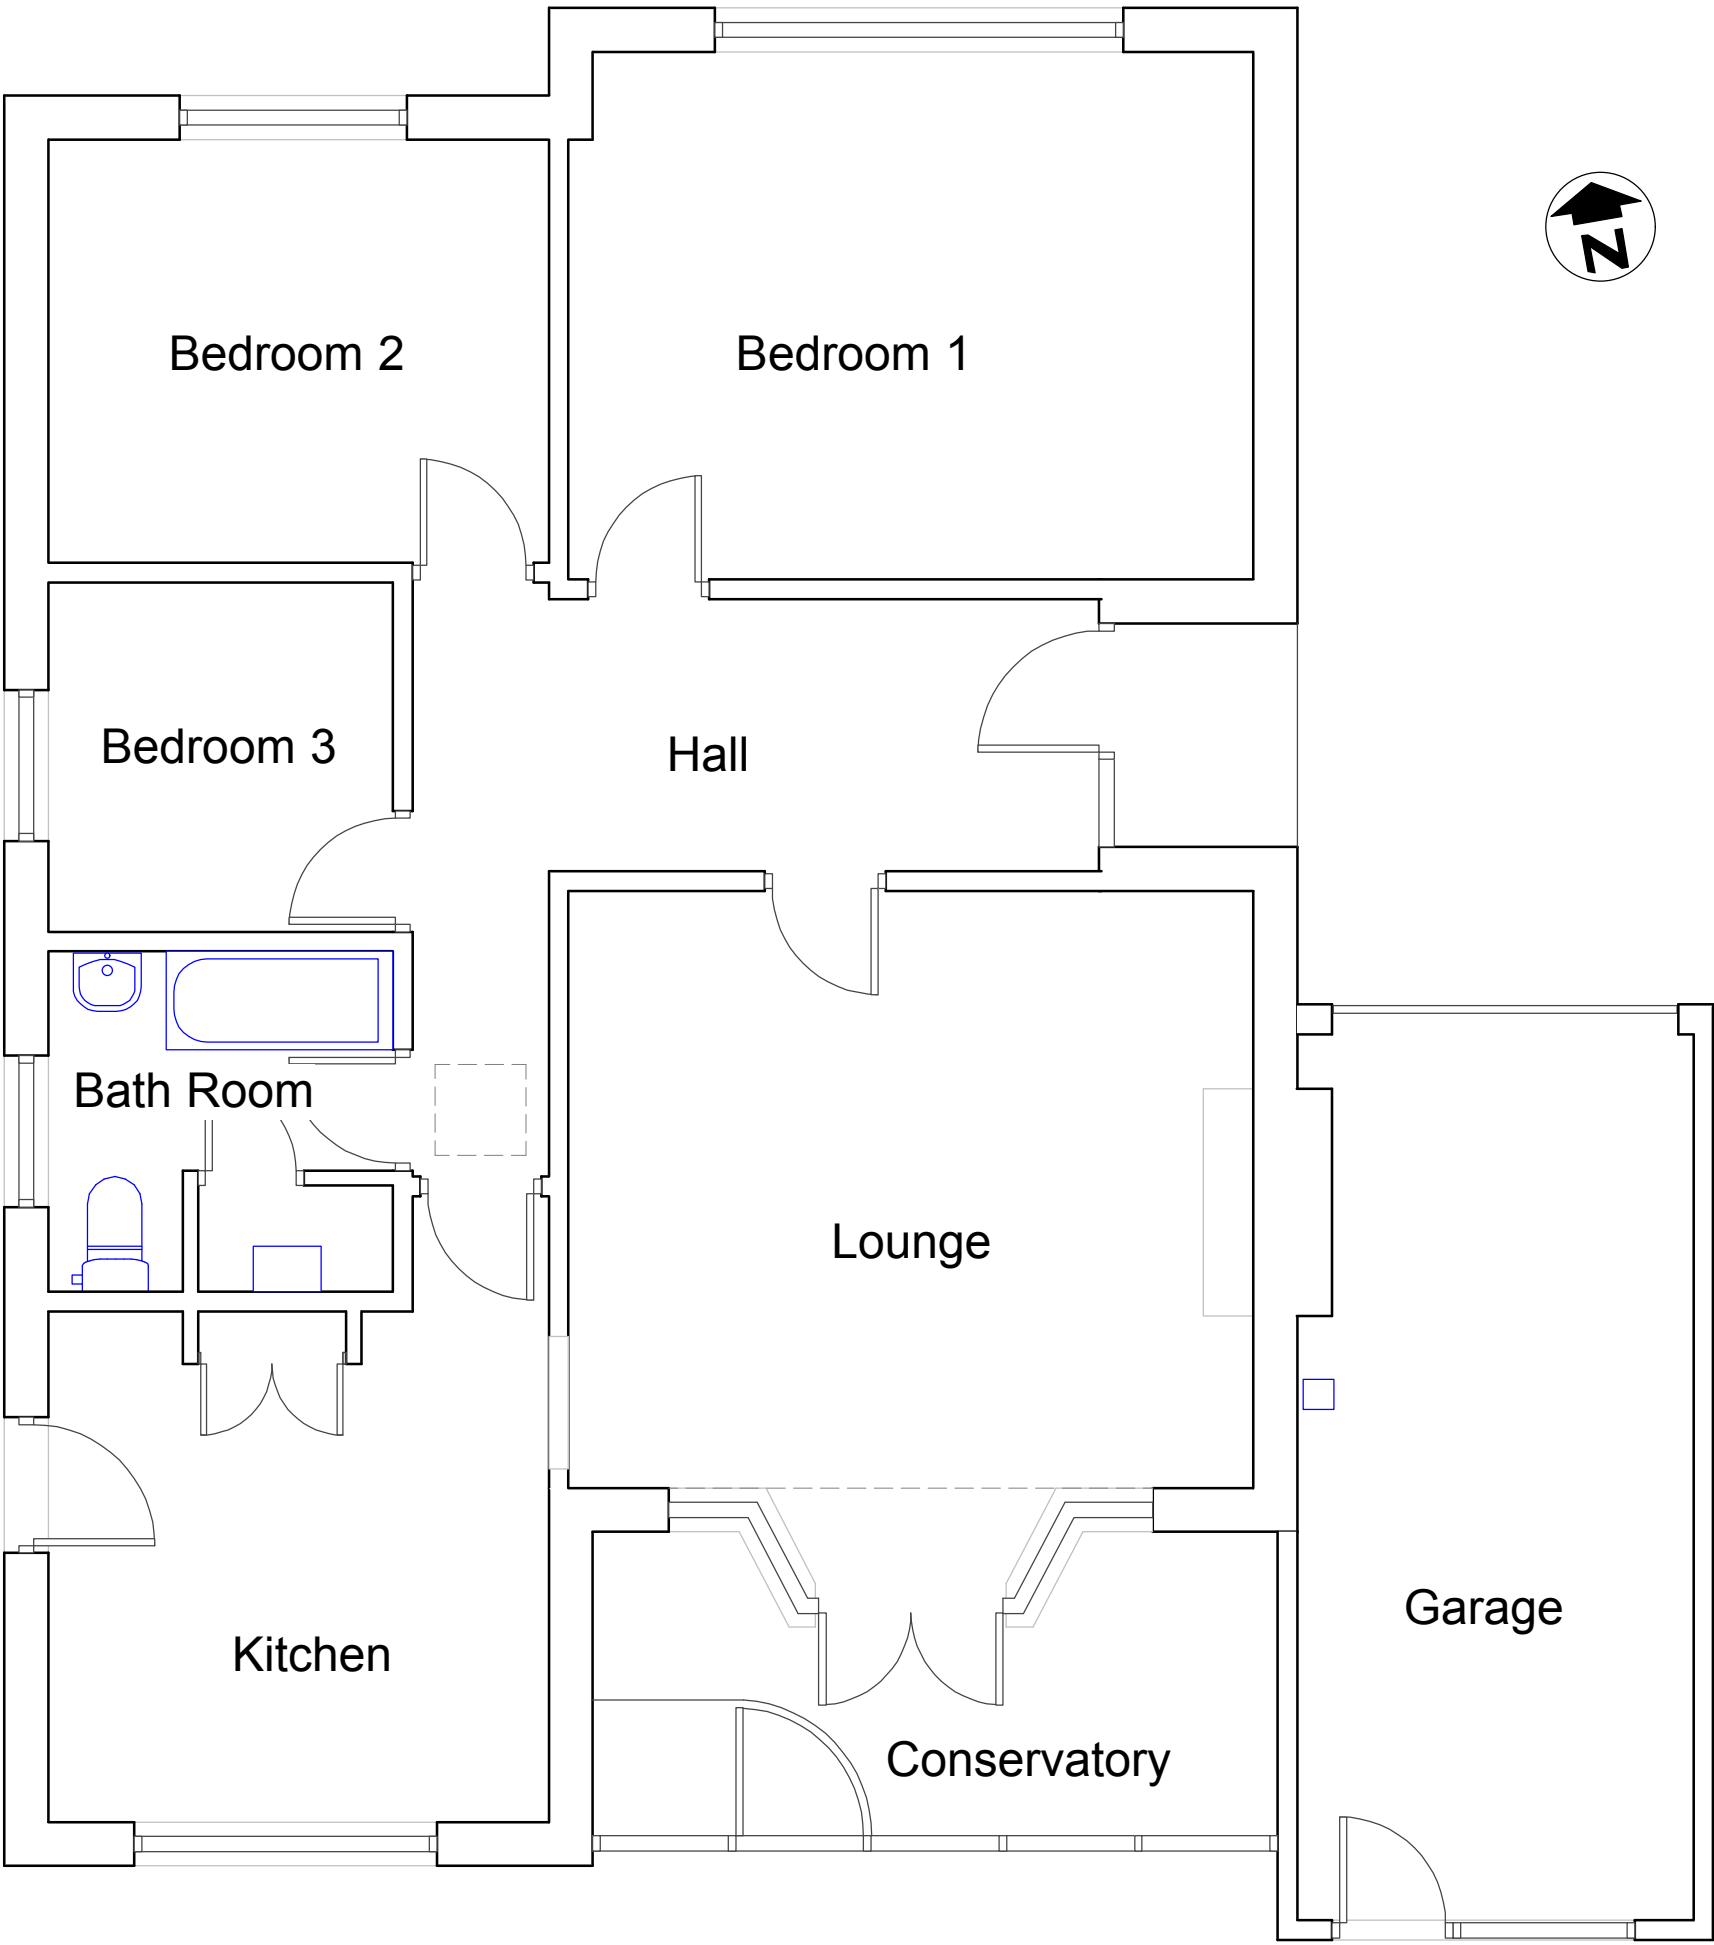

Ground Floor - Existing

Scale 1:50 @ A3