




PLAN AND ELEVATIONS AS EXISTING

MONTGOMERY HOUSE, MONTGOMERY ROAD, HAVANT, HANTS., PO9 2RH.

Drawing No. 289/3

Scales 1:100, 1:500

November 2012

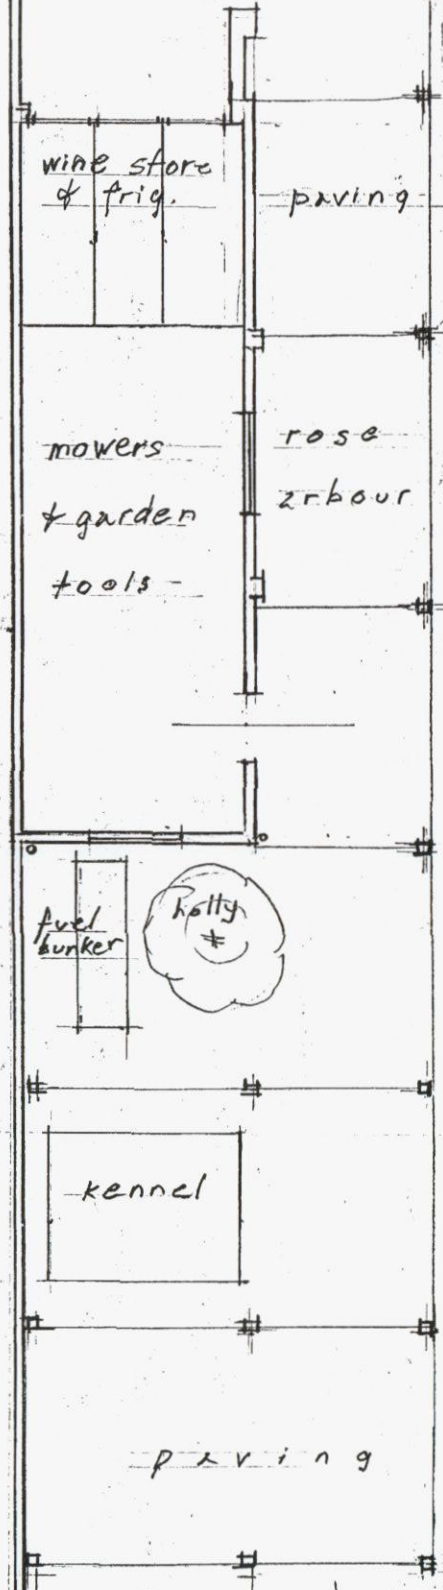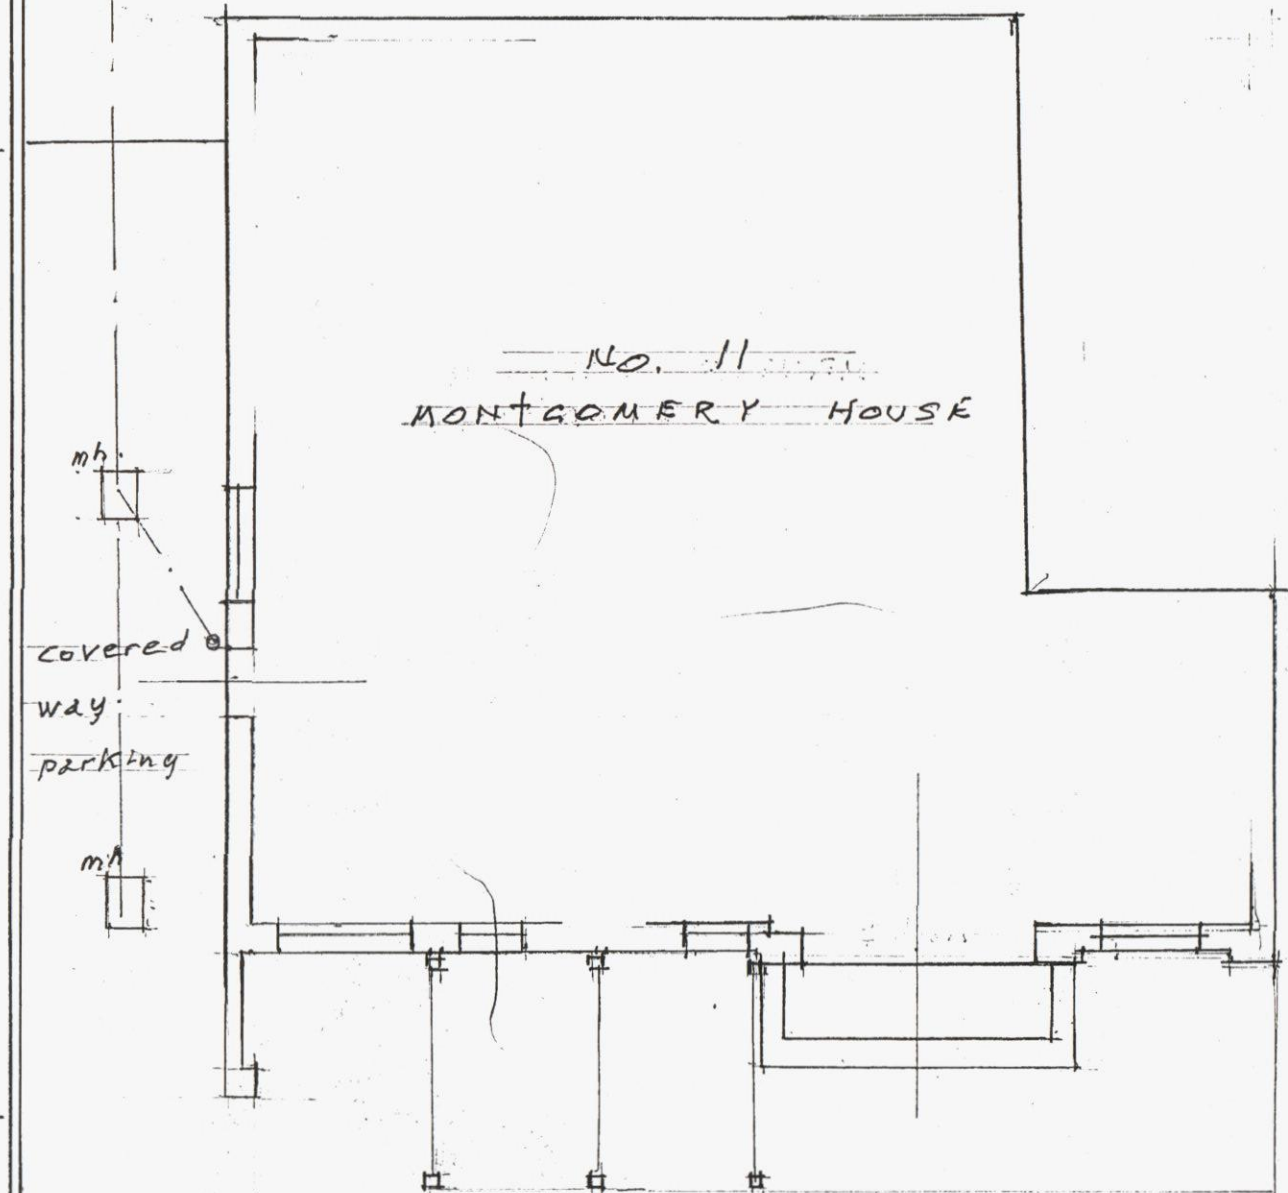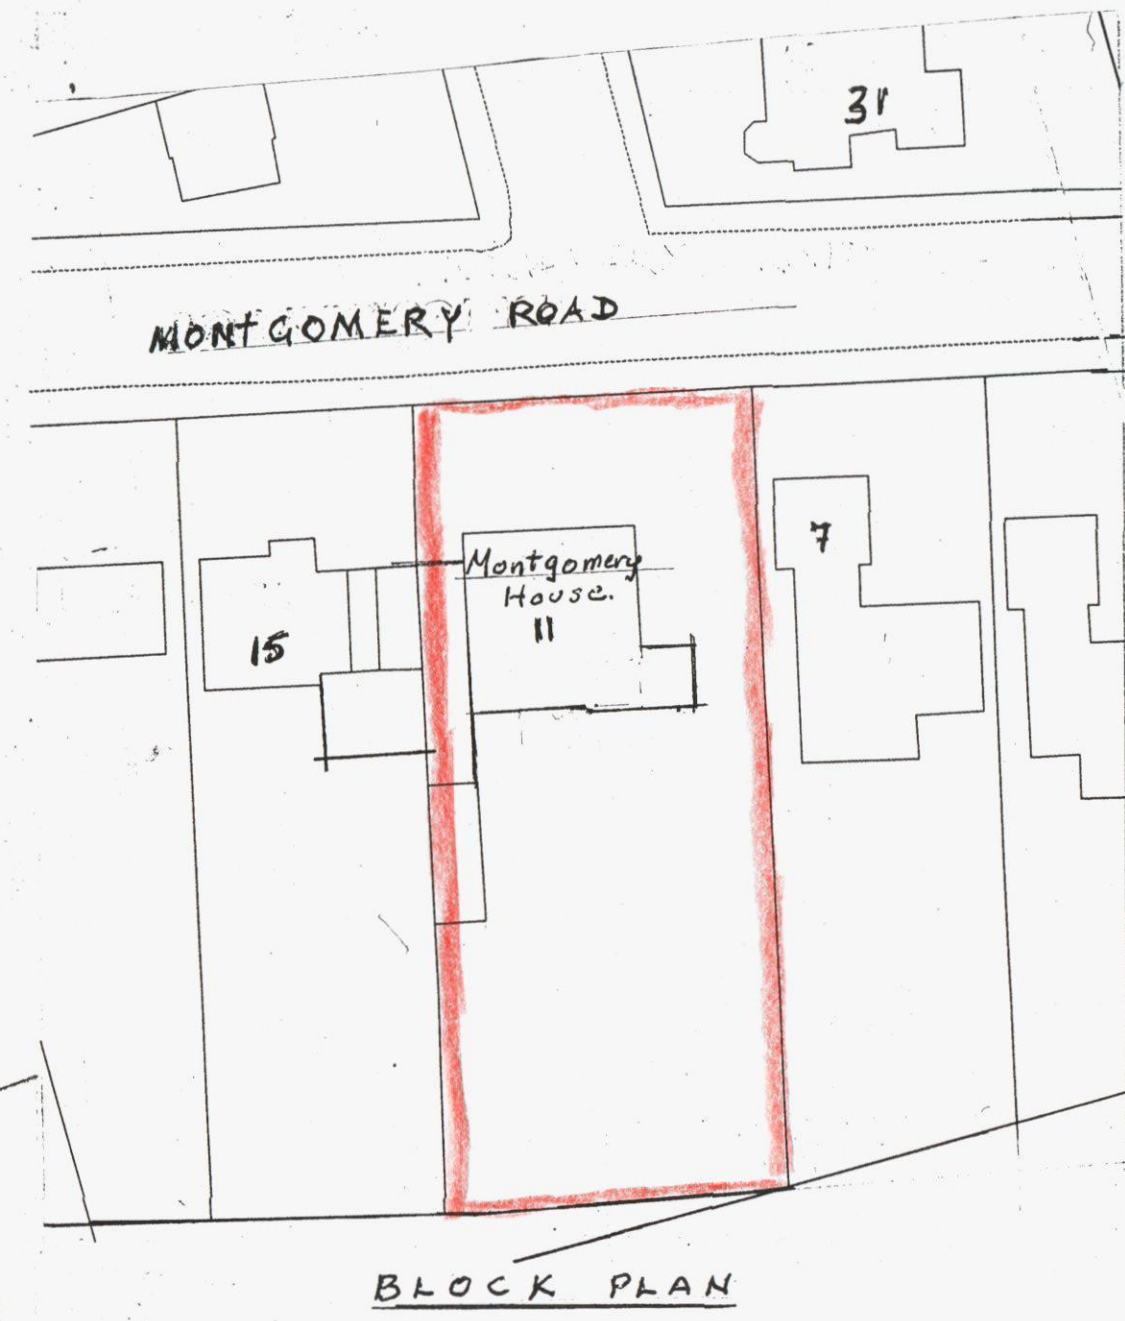

main lawn

mixed native tree belt, min. 7.000 high interspersed with mixed shrubs

magnolia

owl

summer house

2.200 high boundary leylandii

