

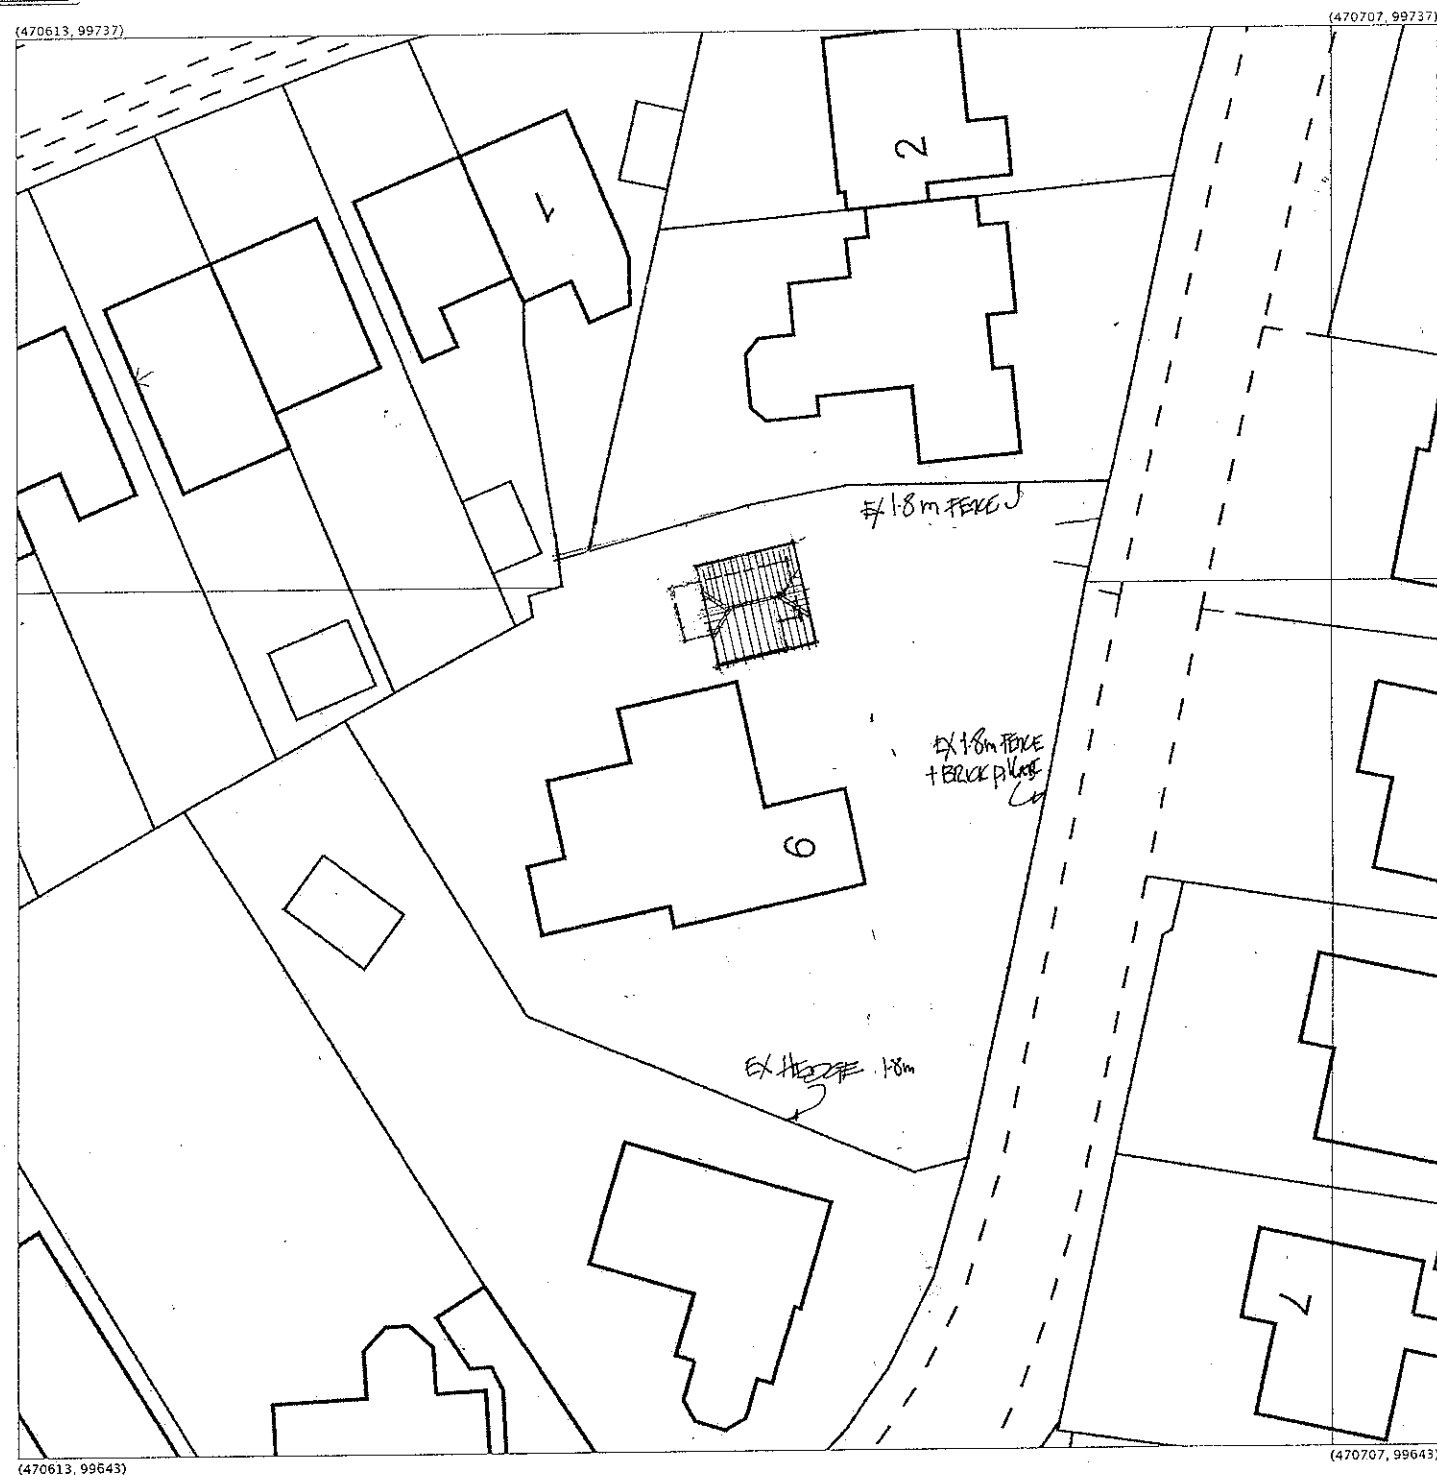


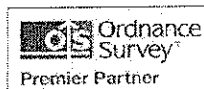

Produced 07 Jun 2012 from the Ordnance Survey National Geographic Database and incorporating surveyed revision available at this date. Reproduction in whole or part is prohibited without the prior permission of Ordnance Survey. © Crown Copyright 2012.

Ordnance Survey and the OS Symbol are registered trademarks of Ordnance Survey, the national mapping agency of Great Britain.

The representation of a road, track or path is no evidence of a right of way. The representation of features as lines is no evidence of a property boundary.

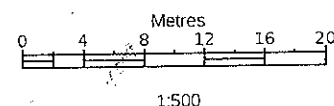

6 ST. CATHERINES ROAD
HAYLING ISLAND
PO11 0HE


Supplied by: Latitude Mapping Ltd
Reference: OI430830
Centre coordinates: 470660 99690



Produced 07 Jun 2012 from the Ordnance Survey National Geographic Database and incorporating surveyed revision available at this date. Reproduction in whole or part is prohibited without the prior permission of Ordnance Survey. © Crown Copyright 2012.

Ordnance Survey and the OS Symbol are registered trademarks of Ordnance Survey, the national mapping agency of Great Britain.

The representation of a road, track or path is no evidence of a right of way. The representation of features as lines is no evidence of a property boundary.

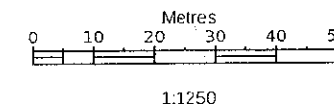

6 ST. CATHERINES ROAD
HAYLING ISLAND
PO11 0HE

Supplied by: Latitude Mapping Ltd
Reference: OI430829
Centre coordinates: 470660 99690

PROPOSED NEW DOUBLE GARAGE 6, ST. CATHERINES ROAD, HAYLING ISLAND, HANTS. FOR MR & MRS M. B. CULLEY.