

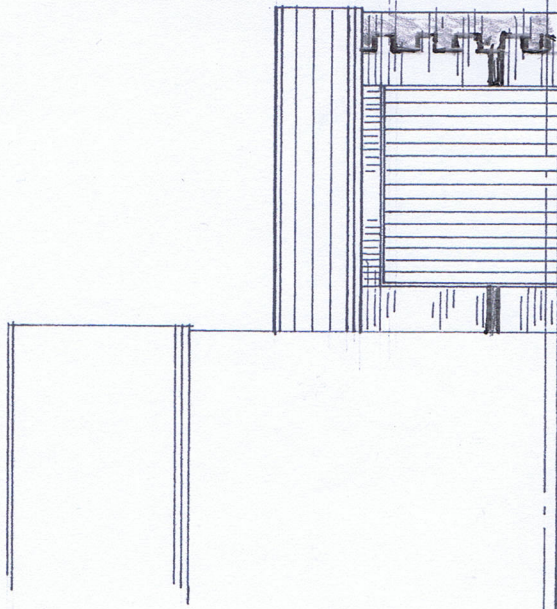


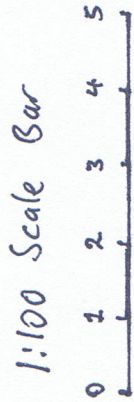


FRONT


SCALE 1:100

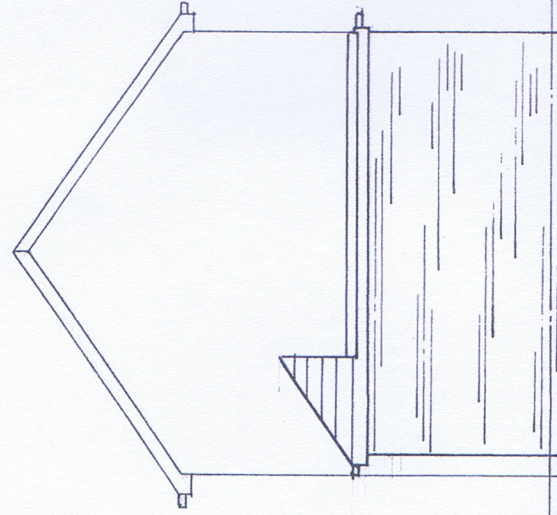

SIDE

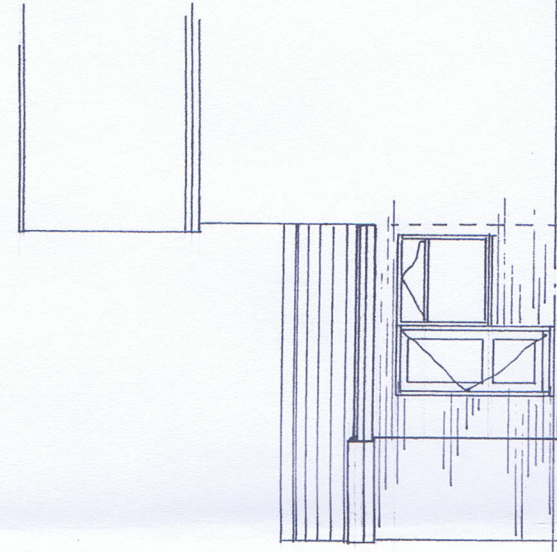


REAR

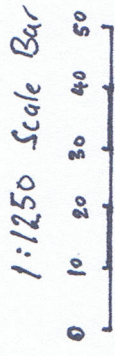


LOCATION

SCALE 1:1250
OS LIC NO 100046326

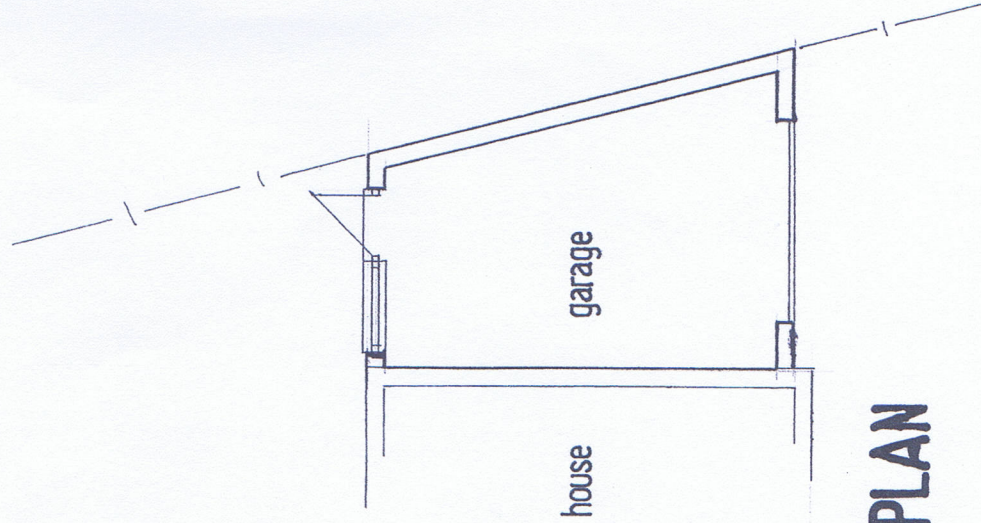


PLAN

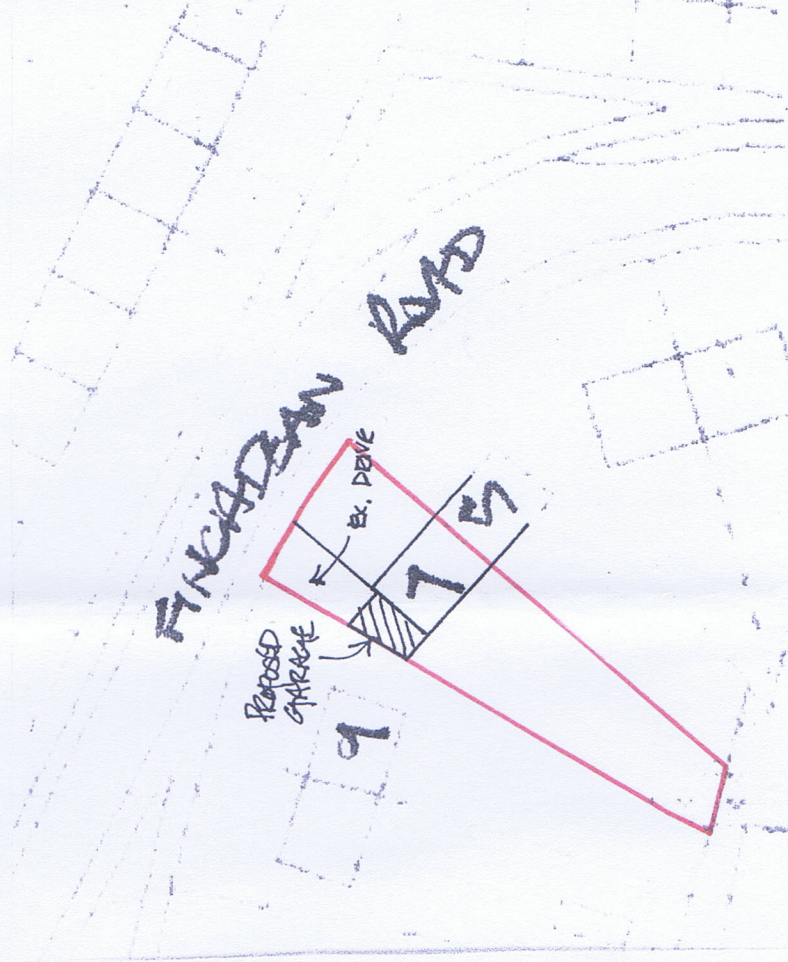

SITE

SCALE 1:500

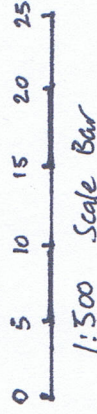

Derek Treaqus Associates
ARCHITECTURAL SERVICES
No 3 The Townhouse, 20 Nelson Road, Southsea, HANTS PO5 2AS
Tel 07956 624094
derek.treaqus@ntlworld.com

Project

NEW GARAGE TO
7 FINCHDEAN ROAD,
HAVANT,
HAMPSHIRE.

Client

Mr A Willis

Title

PLANNING DRAWING-PROPOSED

Date

Feb 2013

Drawn

DT

Scale

1:100, 1:1250

Dwg. No.

13.168.01

Rev