


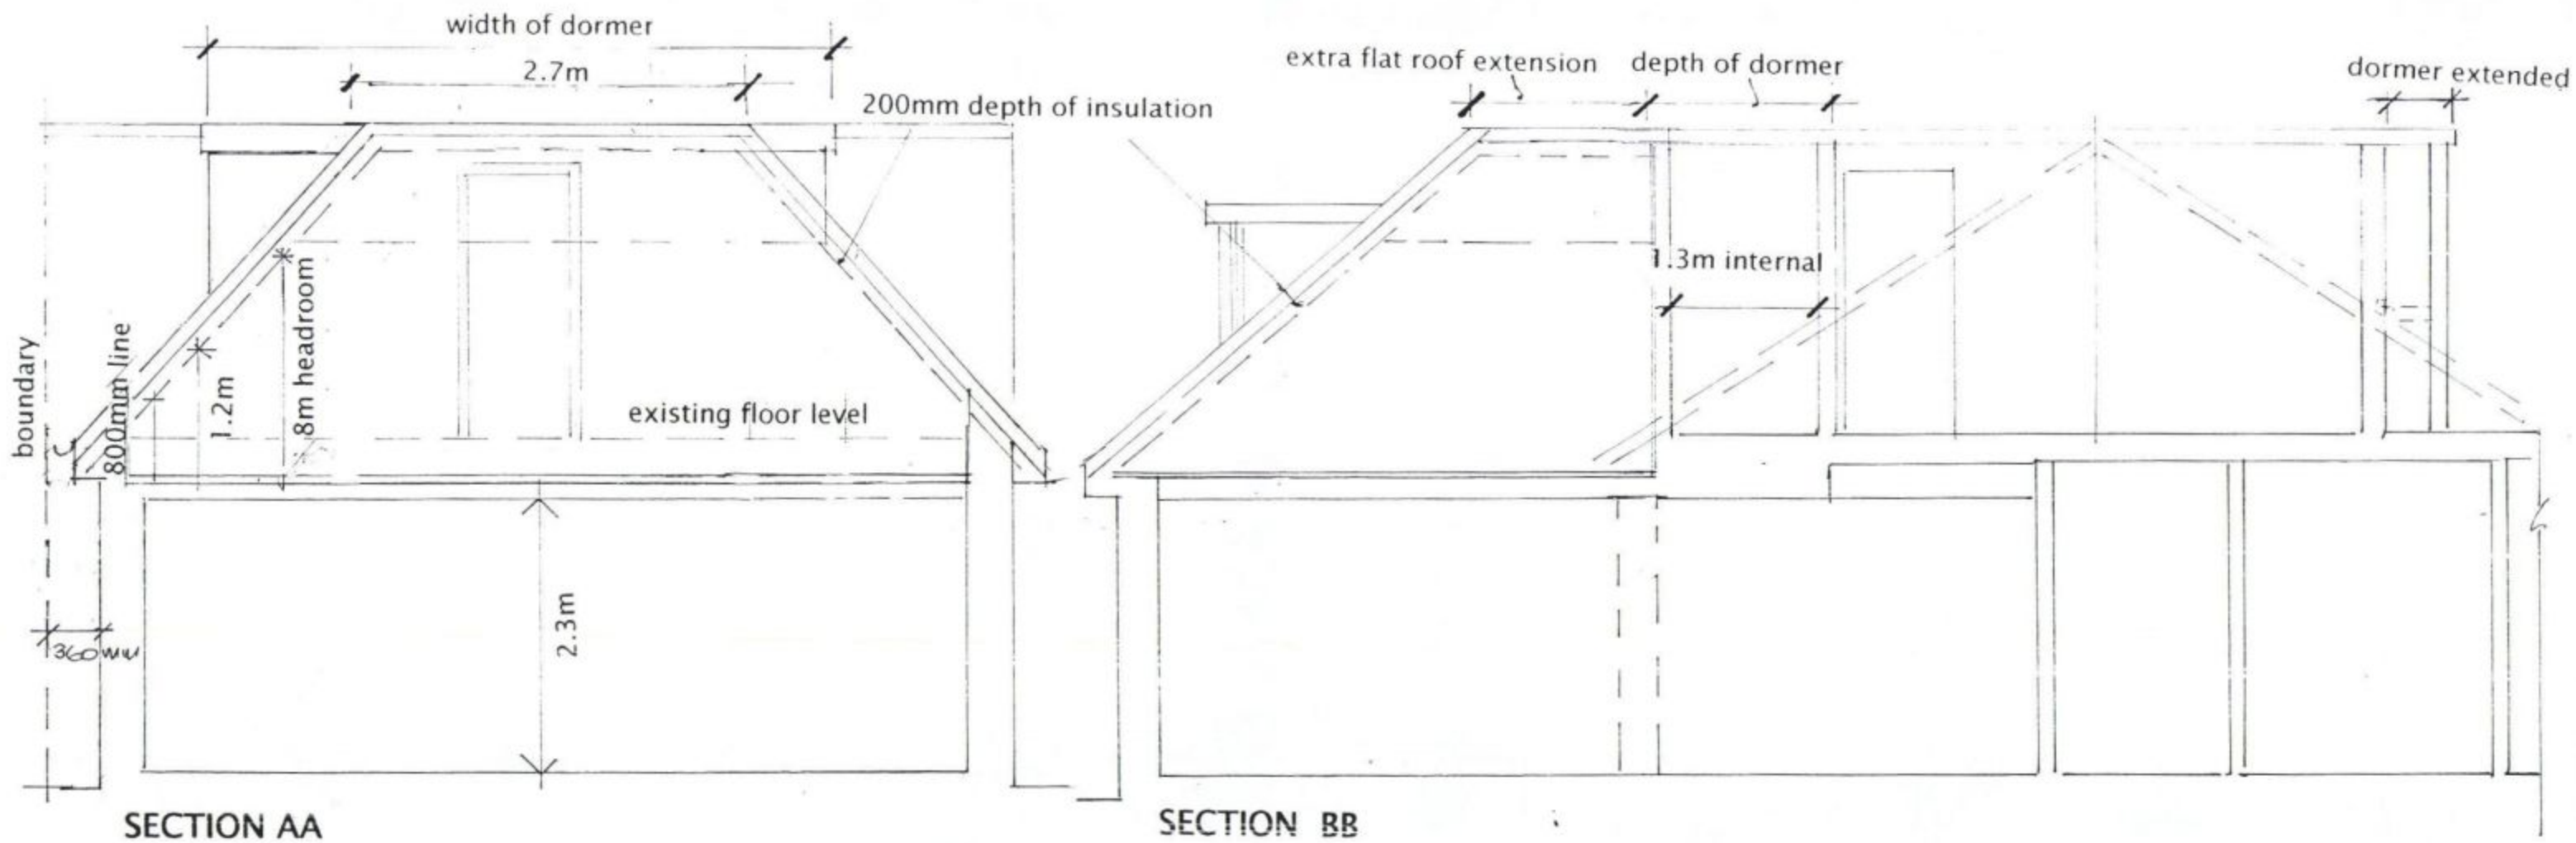

RIBA 

Chartered Practice

John Groom Chartered Architect

32A High Street, Emsworth, Hampshire PO10 7AW

T 01243 372560 M 07780 997563

johngroom@freeuk.com www.johngroomarchitect.co.uk

JOB: Erection of single storey rear extension

LOCATION: 17 Selangor Avenue, Emsworth

DRG TITLE: Proposed sections

SCALE: 1:50

DRAWN: JG

DRG NO: 11/256/20 £ DATE: 11 June 2013