


**PROPOSED SINGLE STOREY FRONT ADDITION.
13, SOUTHBROOK ROAD, LANGSTONE, HAVANT, HANTS.
FOR L. LASHLEY.**

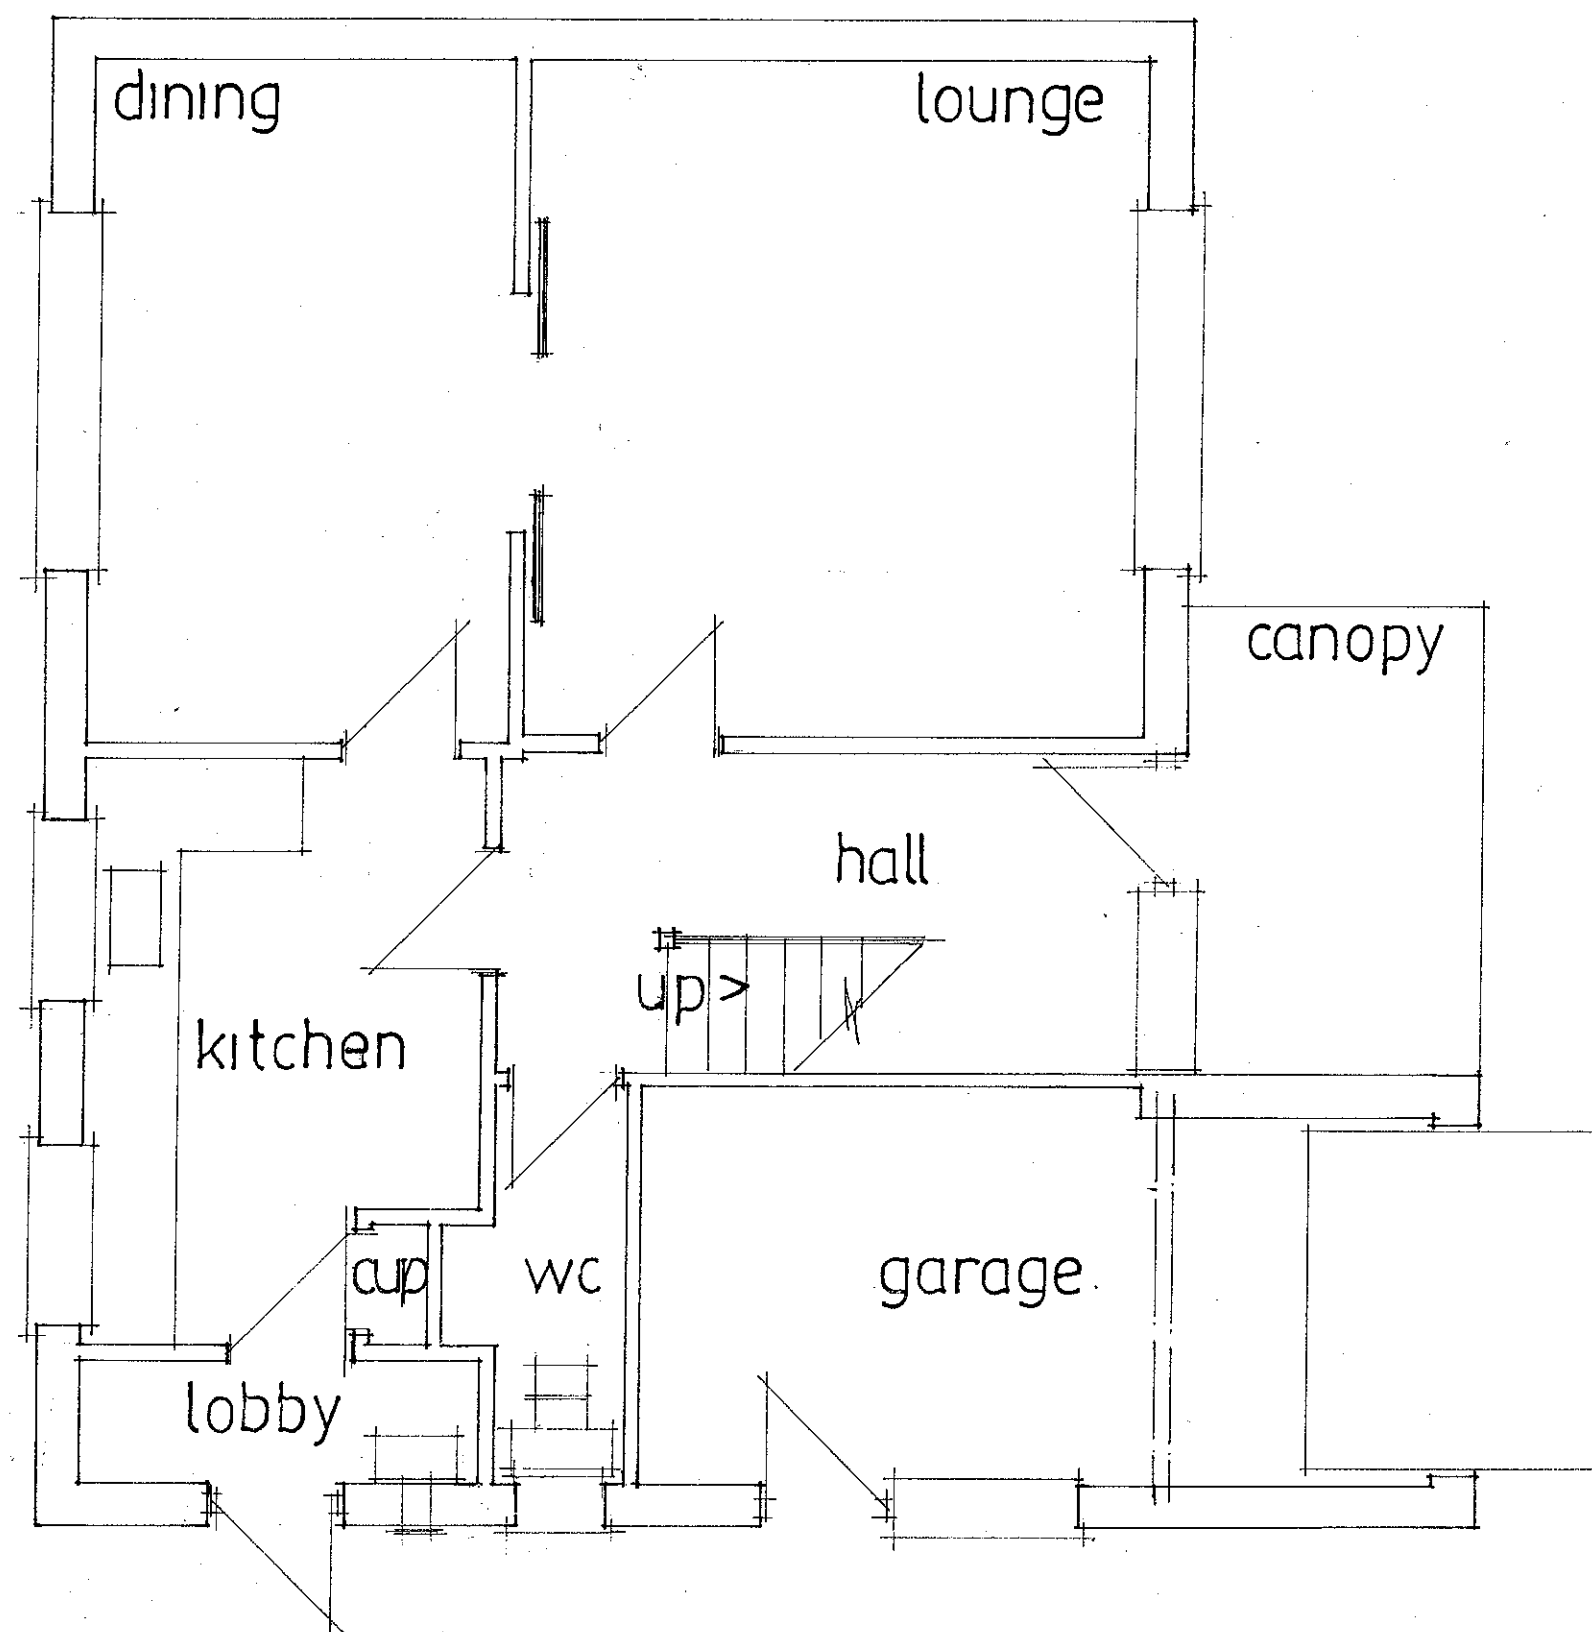

date july 2012
scale 1:50

EXISTING GROUND FLOOR

PETER J. WALKER MRICS
CHARTERED SURVEYOR
182 SEAFRONT, HAYLING ISLAND, HANTS
PO11 9 AN

TEL: 02392 467571