



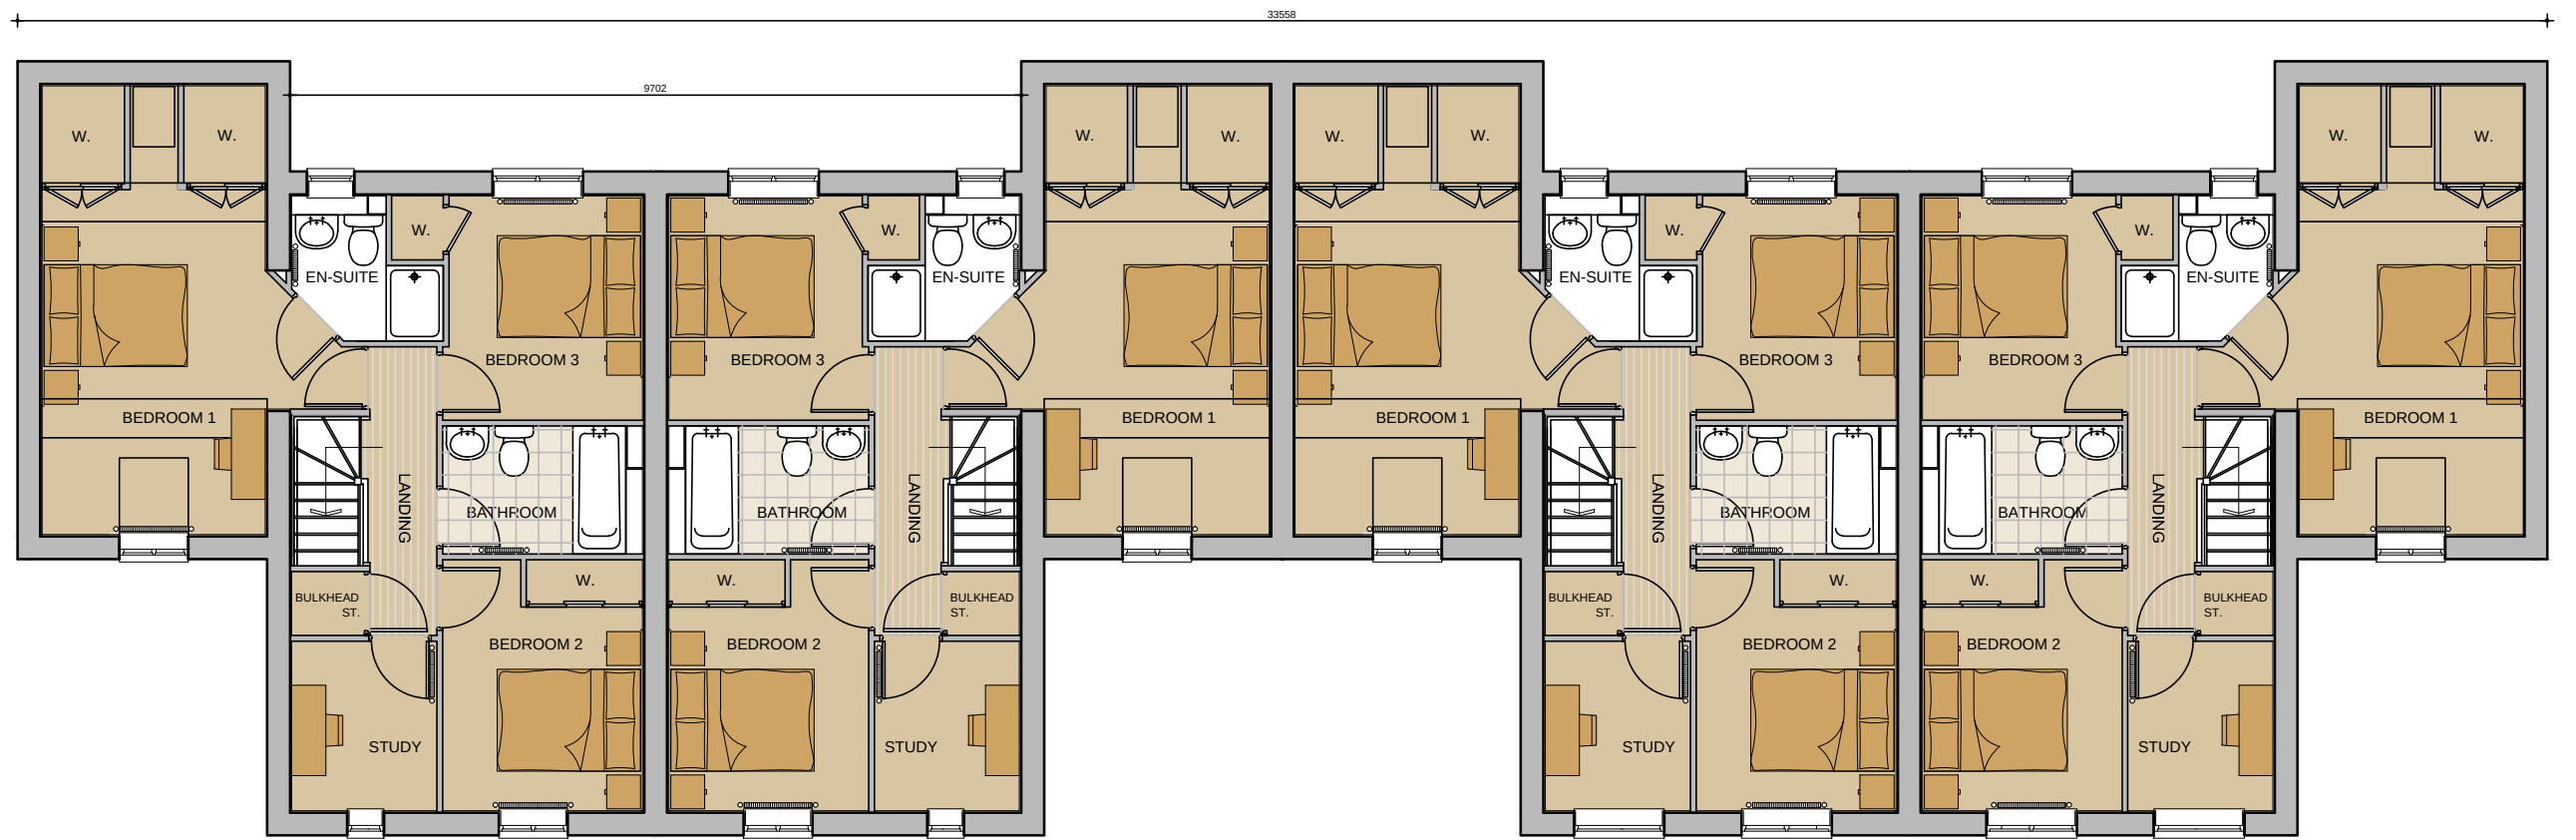

FIRST FLOOR PLAN

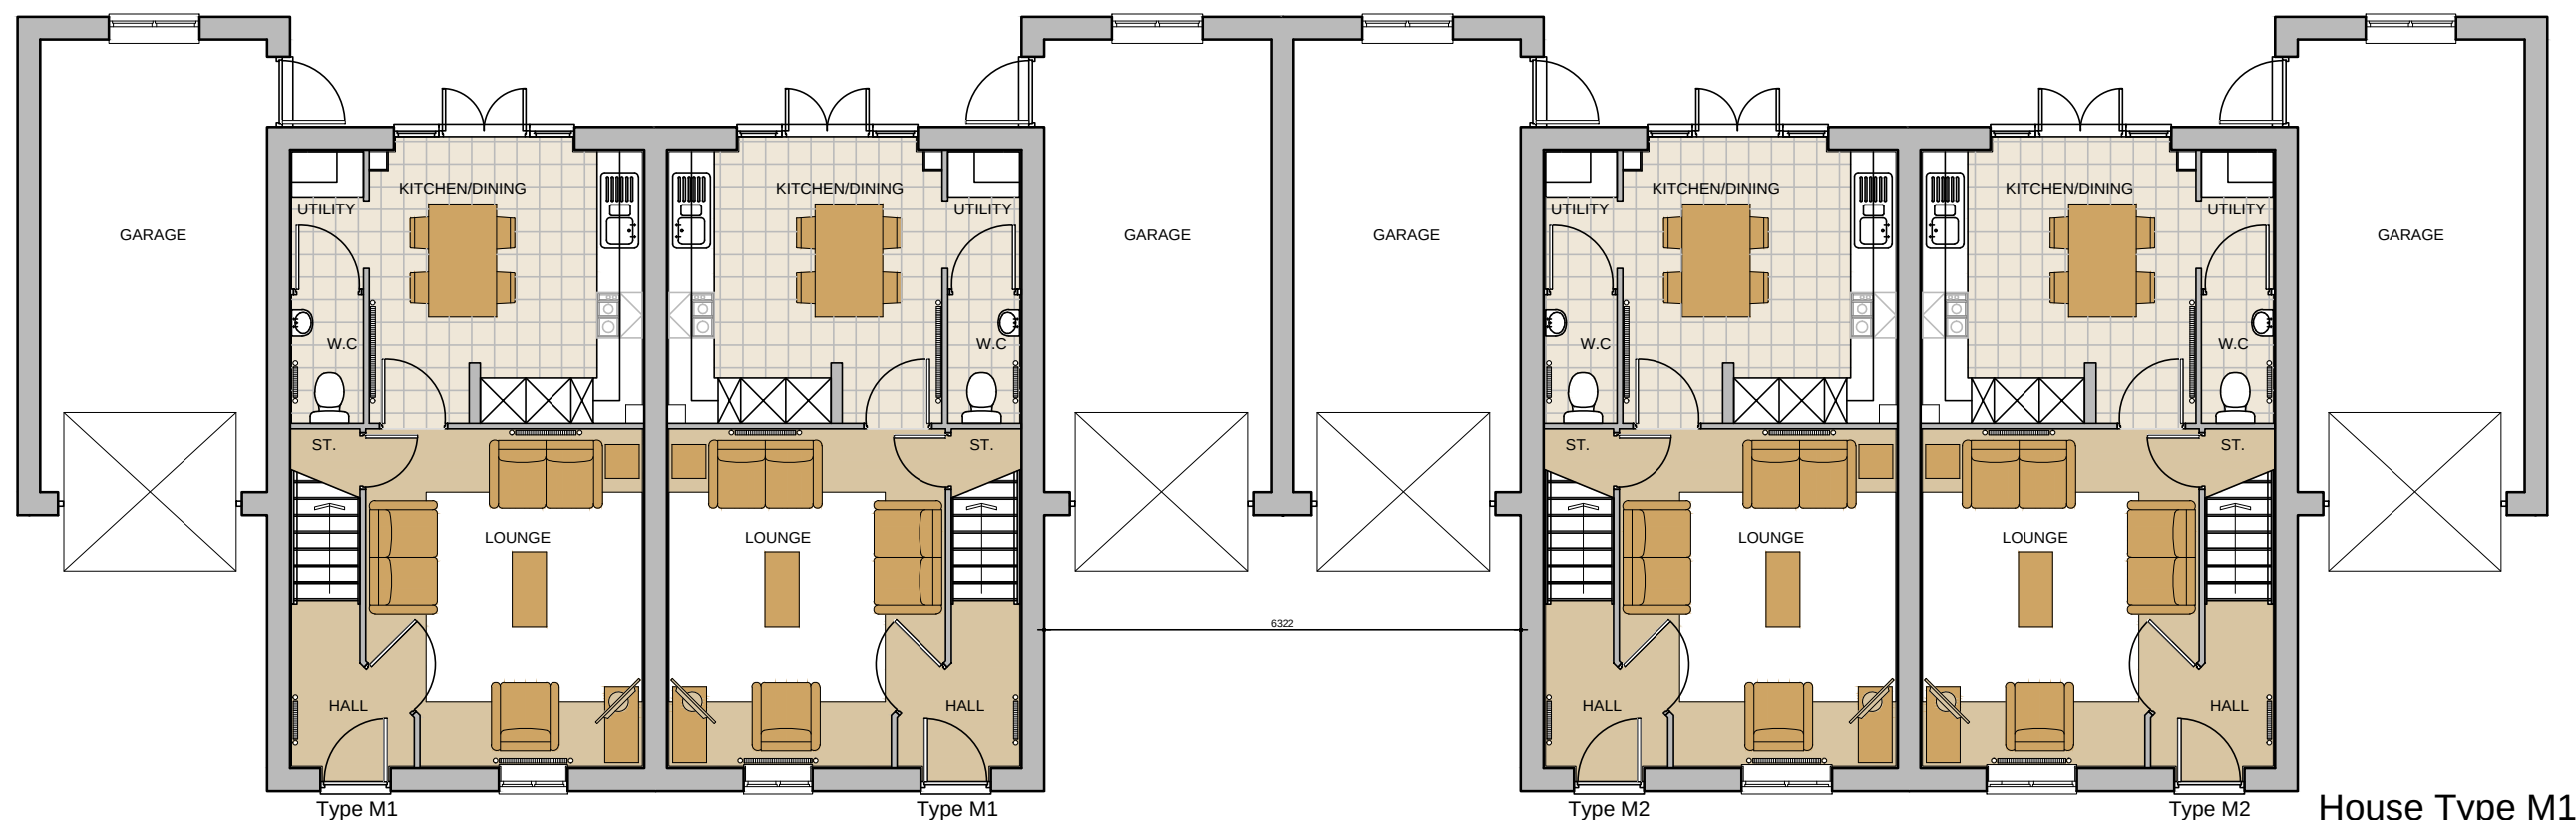

GROUND FLOOR PLAN

House Type M1 M2

BLOOR HOMES
this drawing is copyright.

New Lane
Havant

Jan 2012
1:100 @ A3

Plot 4-7 and 8-11 GA Plans

NLH/P4-11/01

